



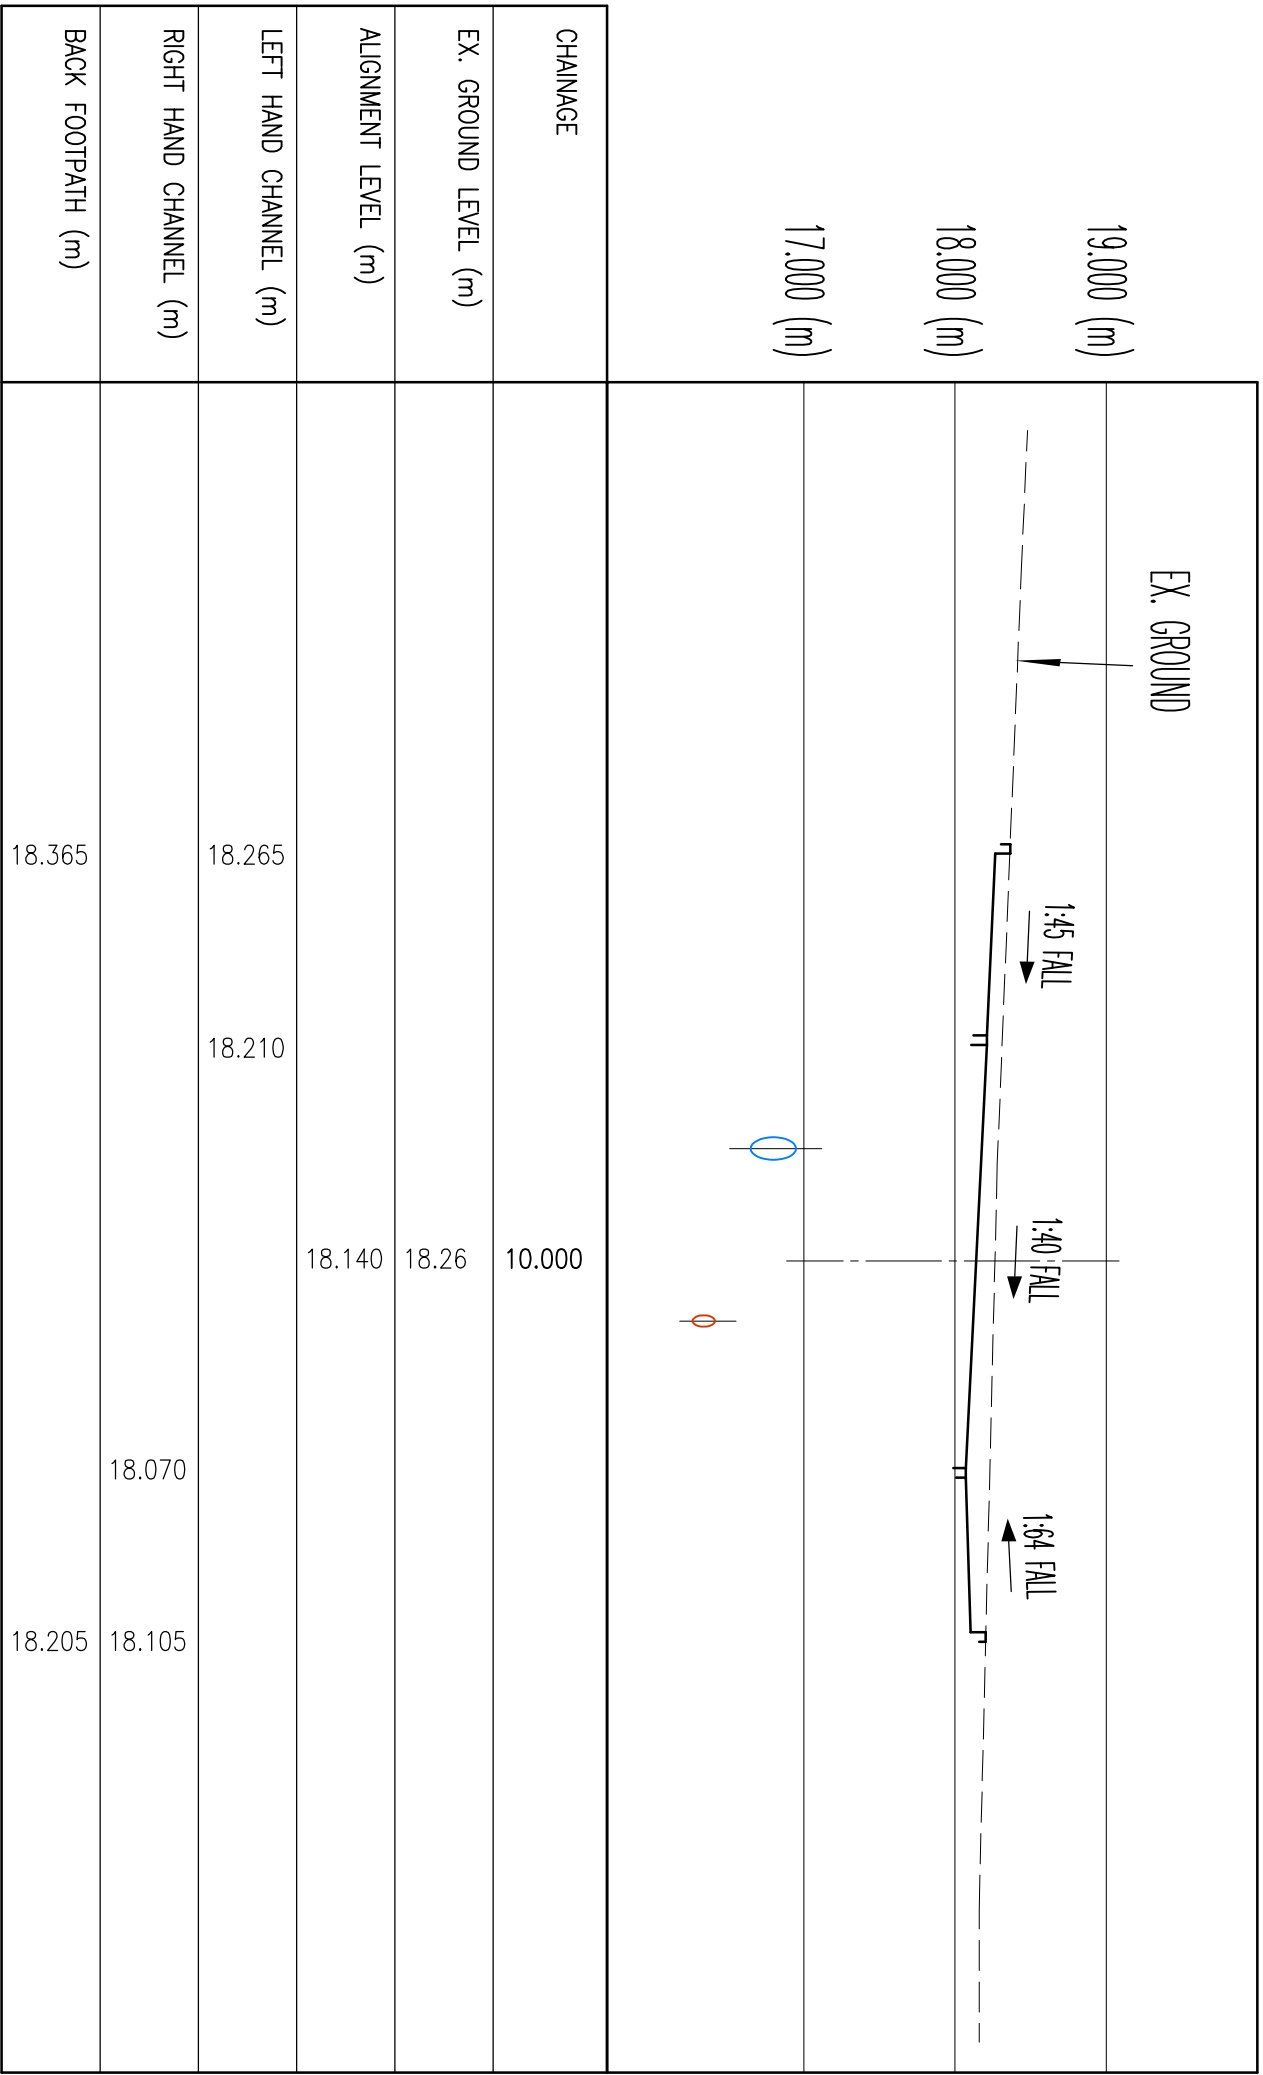


ACCESS ROAD – CROSS SECTION – CHAINAGE 10

(HORIZONTAL SCALE 1:100 – VERTICAL SCALE 1:50)

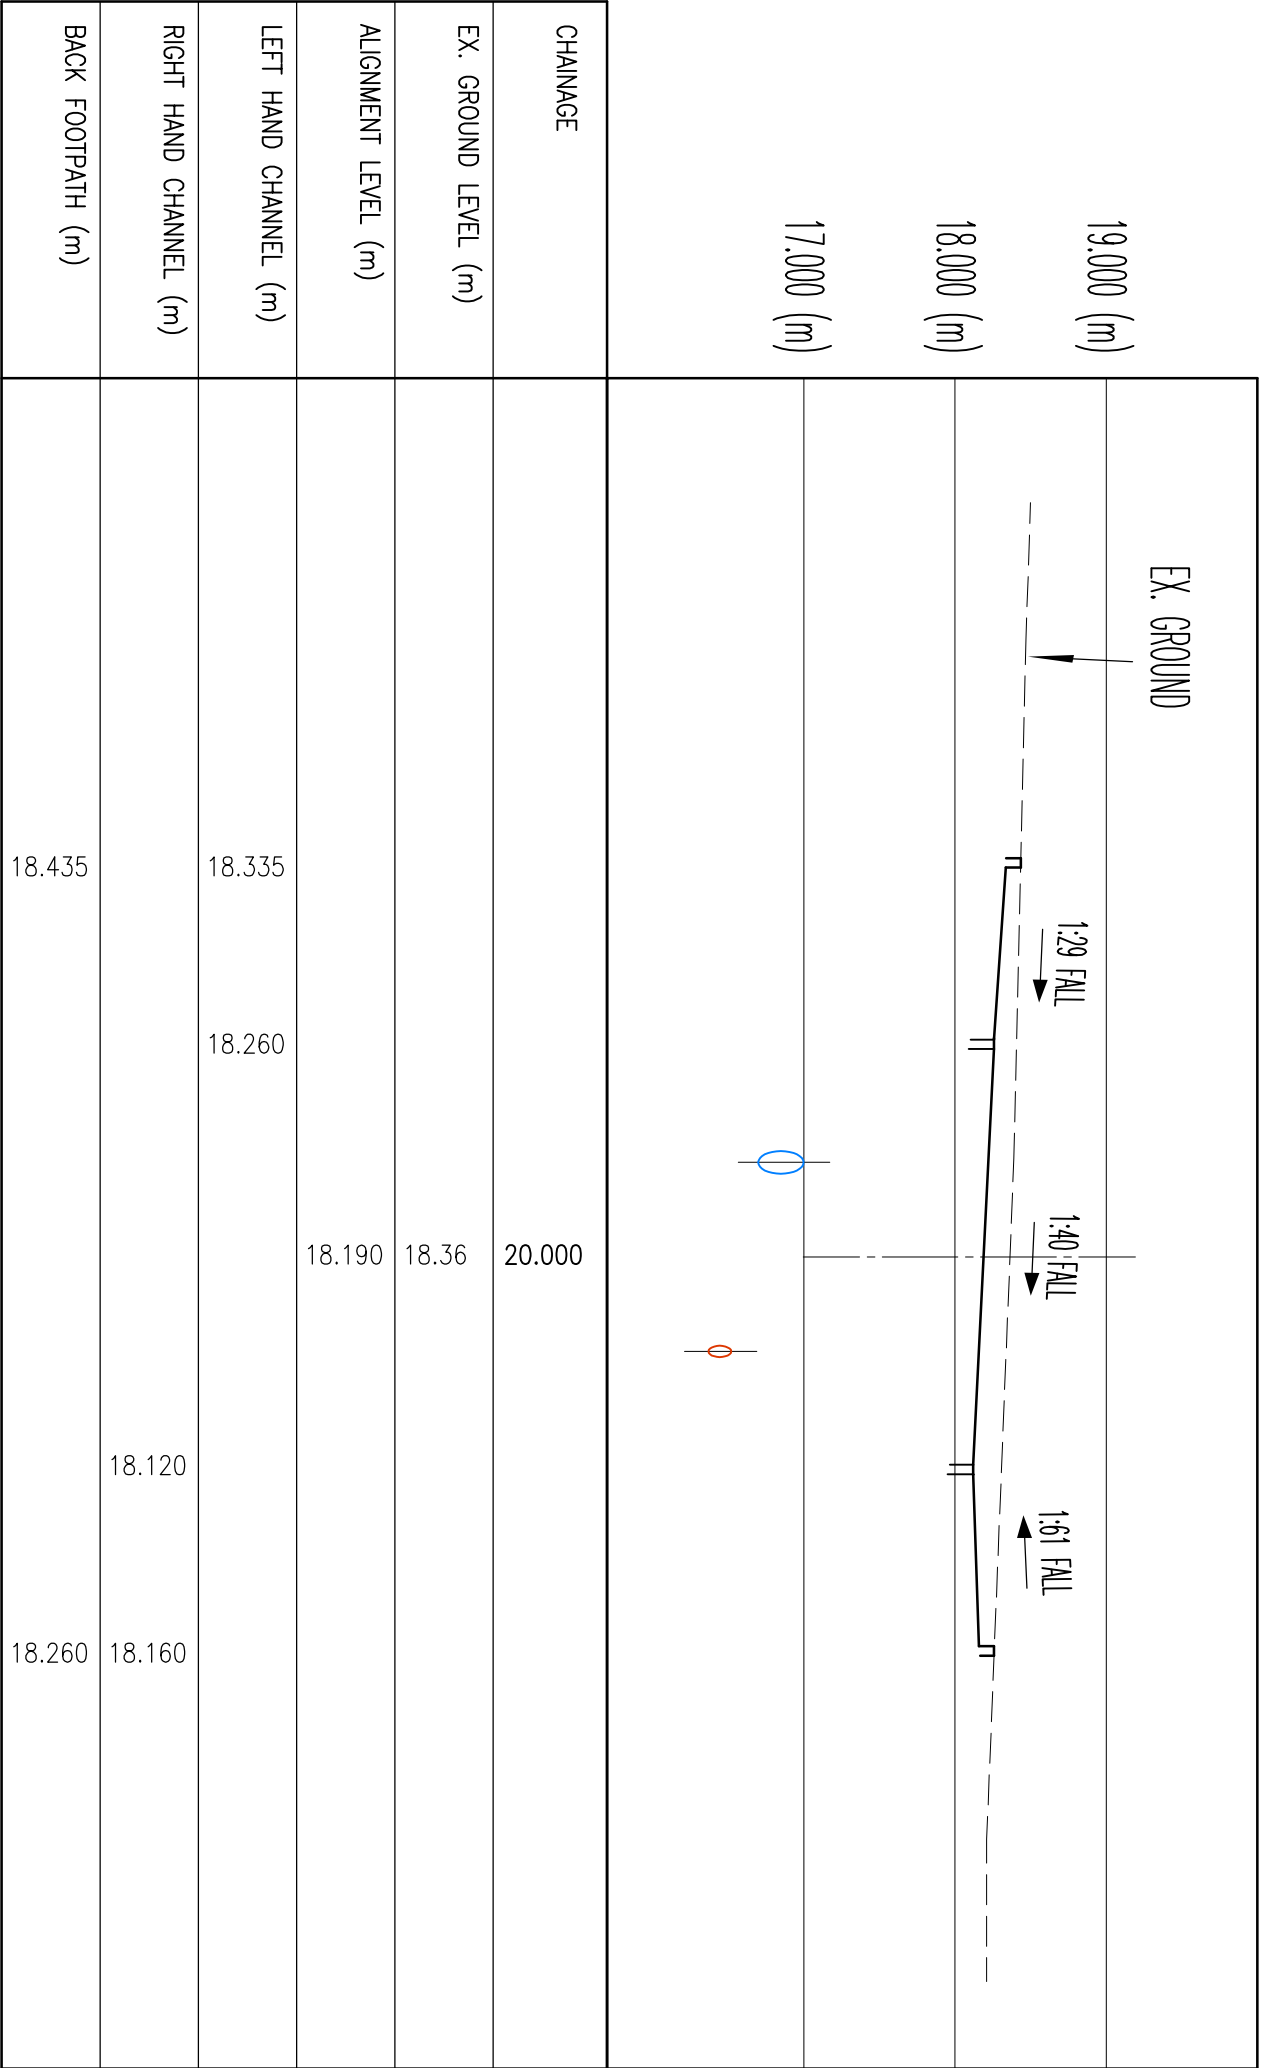


ACCESS ROAD – CROSS SECTION – CHAINAGE 20

(HORIZONTAL SCALE 1:100 – VERTICAL SCALE 1:50)

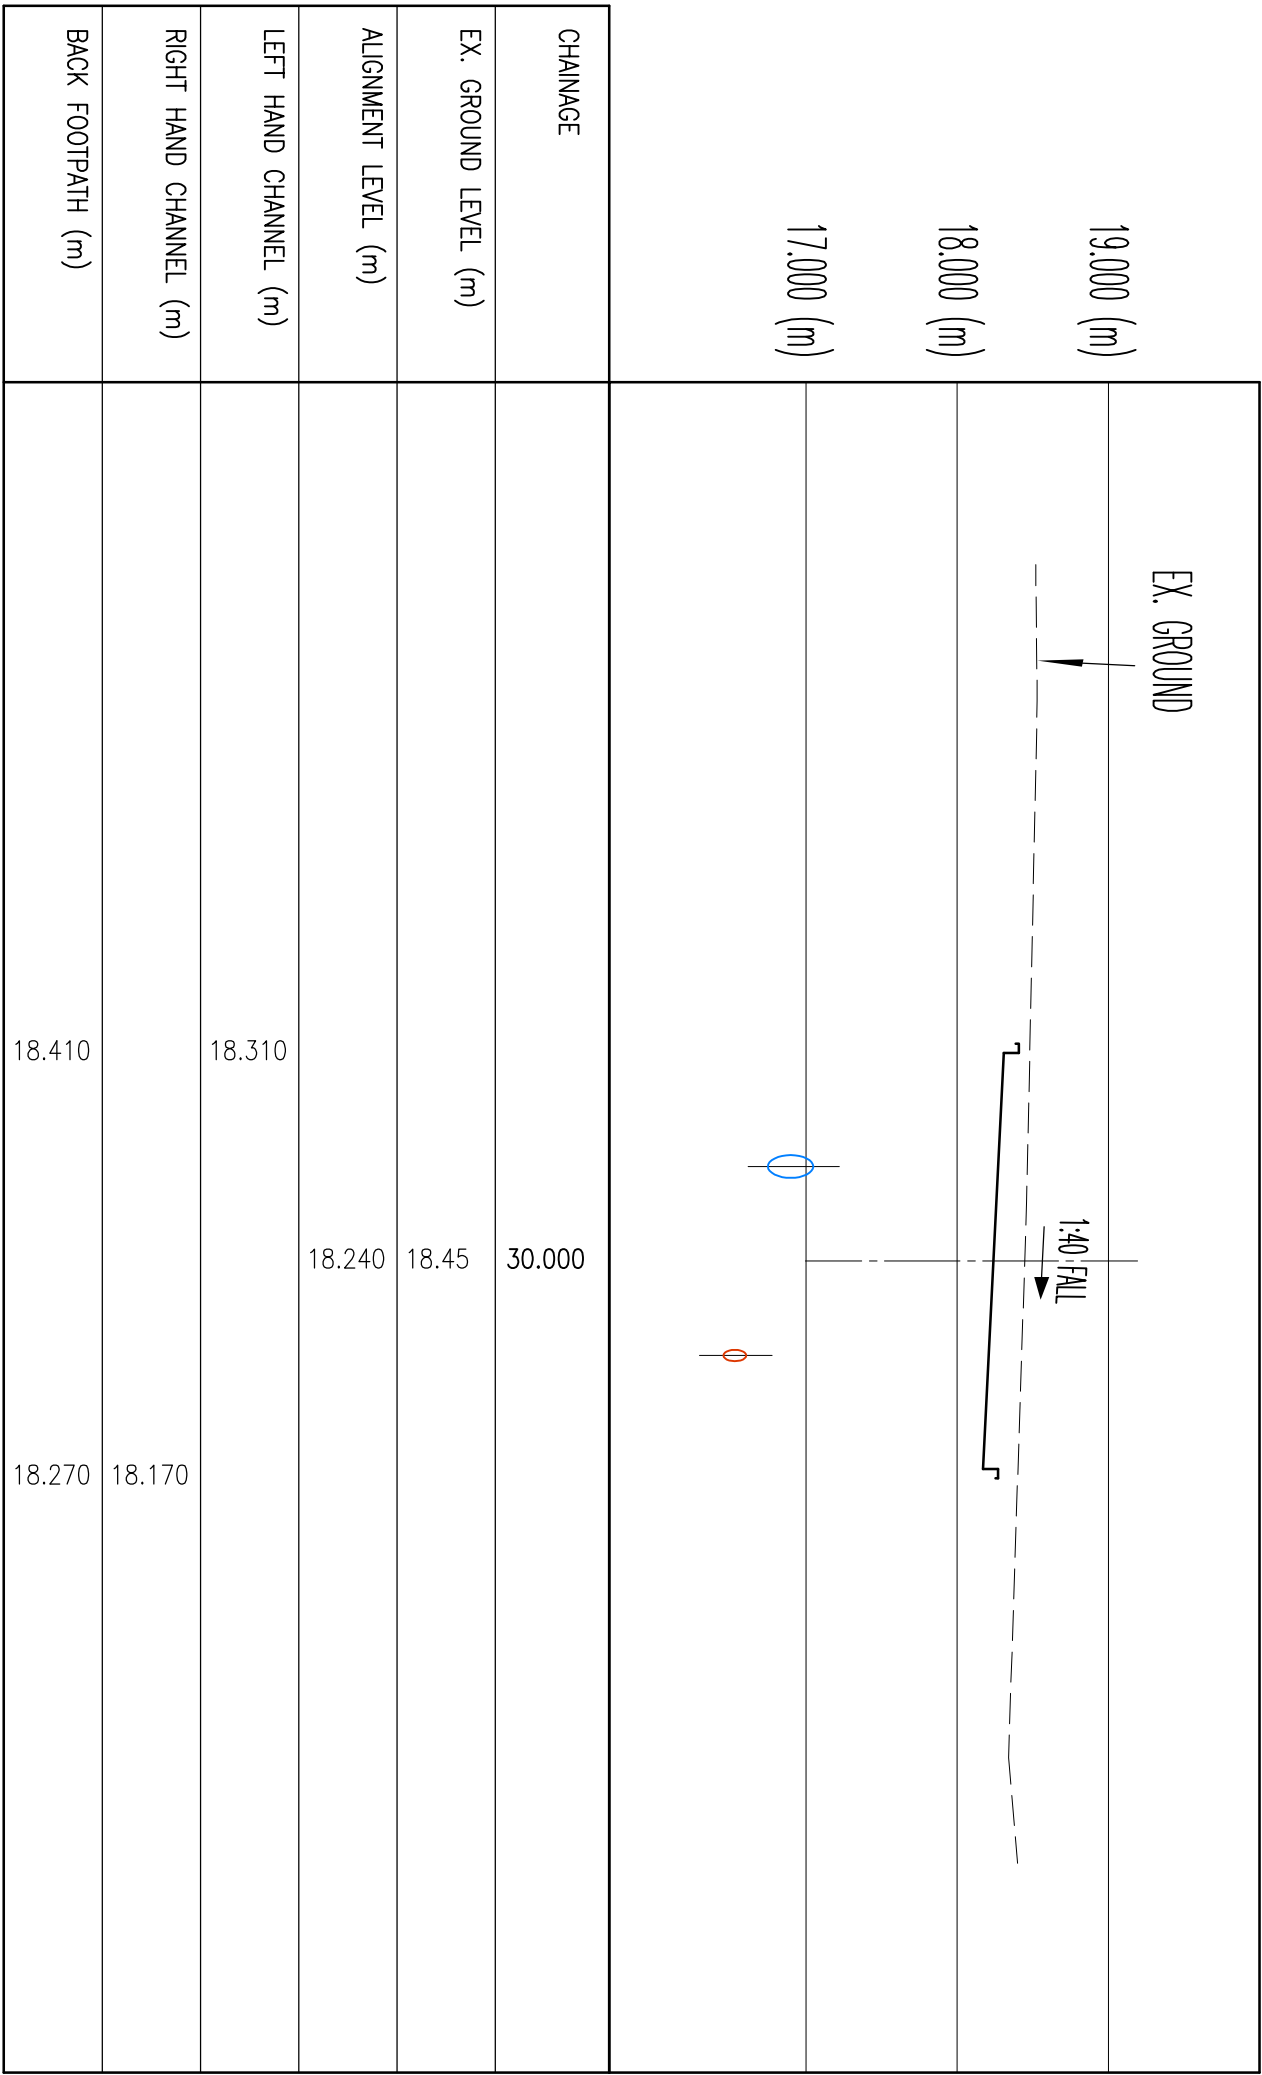

ACCESS ROAD – CROSS SECTION – CHAINAGE 30

(HORIZONTAL SCALE 1:100 – VERTICAL SCALE 1:50)

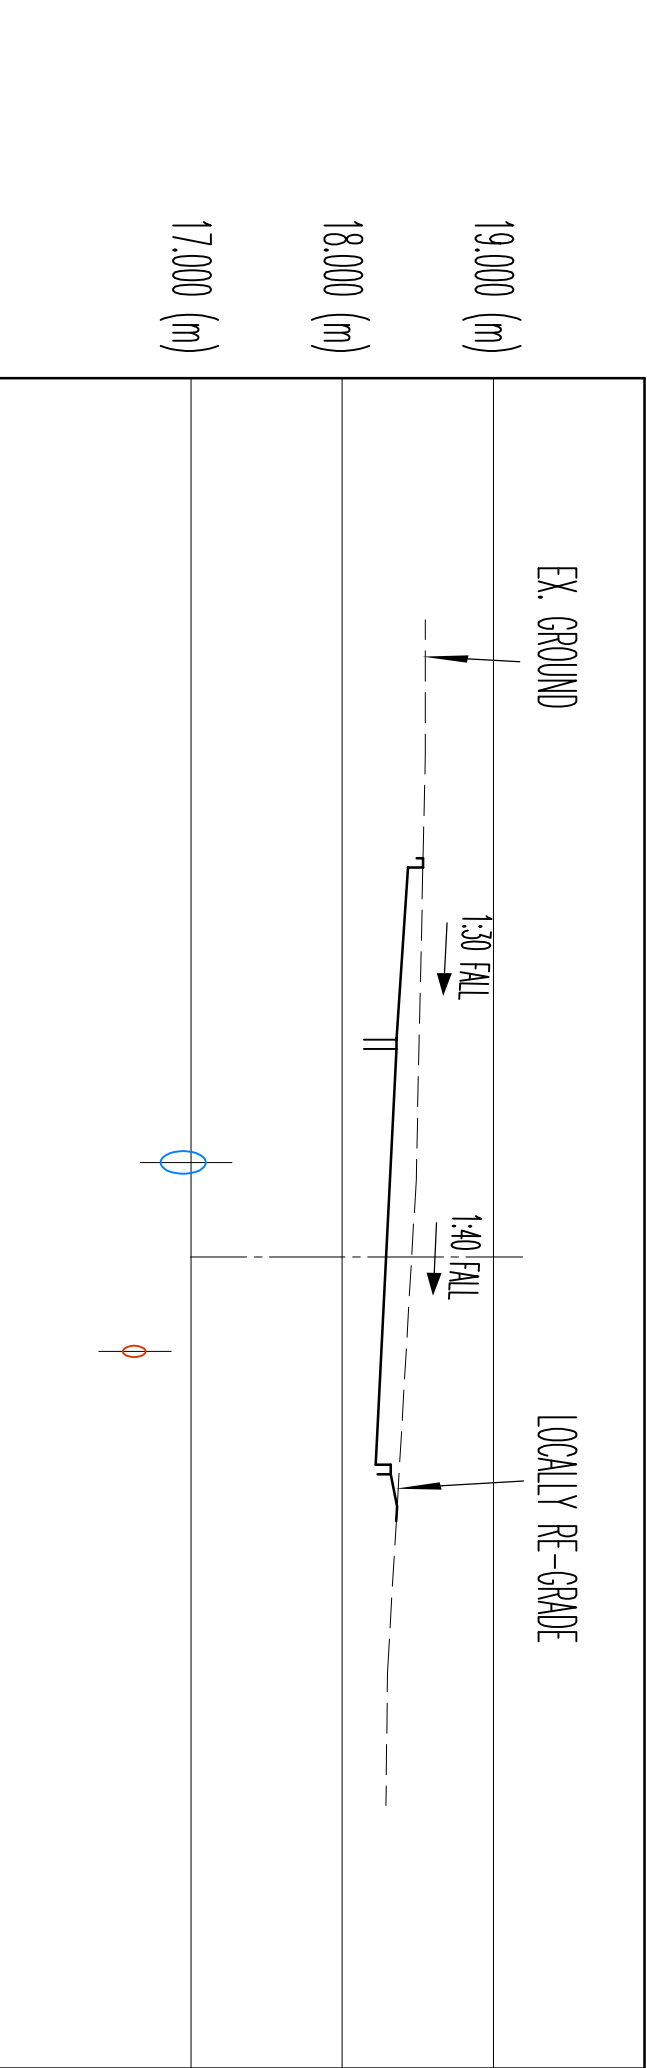

ACCESS ROAD – CROSS SECTION – CHAINAGE 40

(HORIZONTAL SCALE 1:100 – VERTICAL SCALE 1:50)

Notes

1. THIS DRAWING IS COPYRIGHT & MUST NOT BE DISCLOSED TO THIRD PARTIES WITHOUT OUR PERMISSION.
2. SCALED DIMENSIONS ARE NOT TO BE USED FOR CONSTRUCTION.

rev.	date	dm	description
P4	08.03.17	MRP	VERTICAL SCALE ADJUSTED.
P3	06.01.17	MRP	UPDATED TO HCC COMMENTS.
P2	02.12.16	MRP	GENERAL UPDATE.
P1	02.11.16	MRP	PRELIMINARY FOR INFORMATION

Project
KINGSCLERE AVENUE
LEIGH ROAD
HAVANT

HOUSING DEVELOPMENT

CROSS SECTIONS
ACCESS ROAD
CHAINAGES 10 – 40

PRELIMINARY - NOT TO BE
USED FOR CONSTRUCTION

RJWatkinson
Consulting Civil and Structural Engineers

12 High Street, Lyndhurst,
Hampshire SO43 7BD
t: 023 8028 3794
e: rjwptris@rjwatkinson.co.uk
www.rjwatkinson.co.uk

Drawn	Date	Scale	Size
MRP	OCT 2016	AS SHOWN	A1

Drawing No.	Revision
20496-224	P4

