



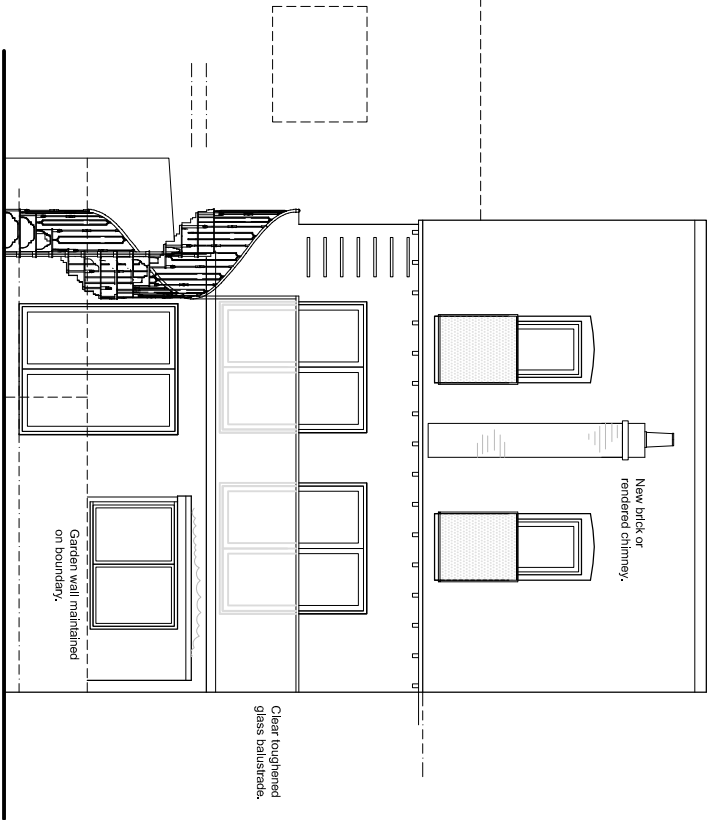


South elevation | proposed


Confirm drop in levels where required

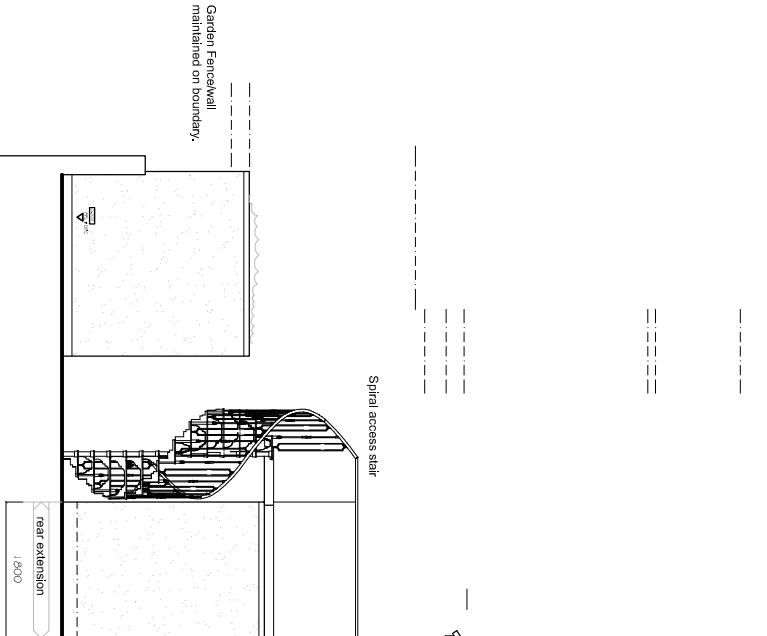

East elevation | proposed

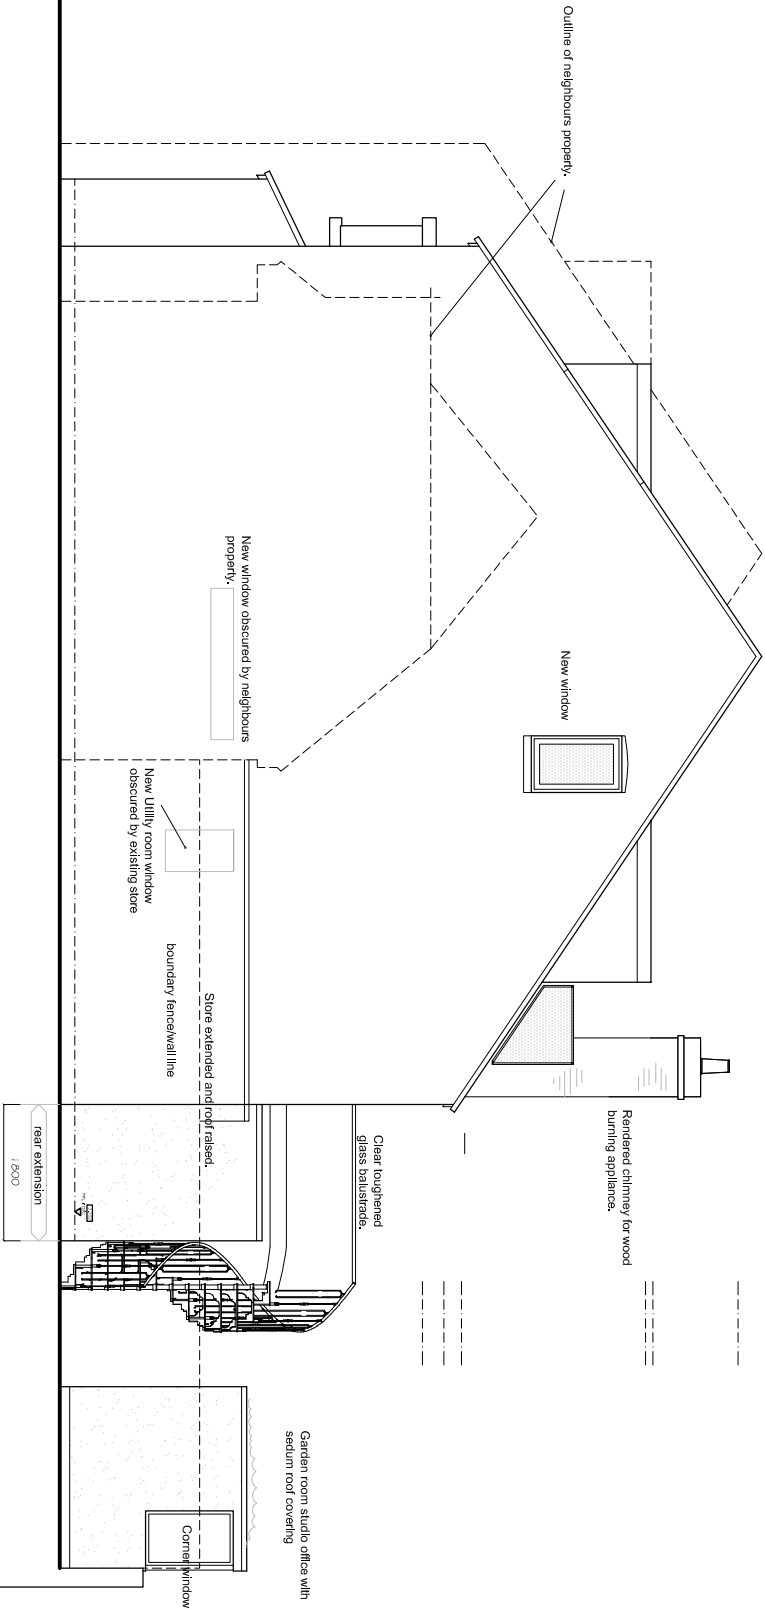

West elevation | proposed

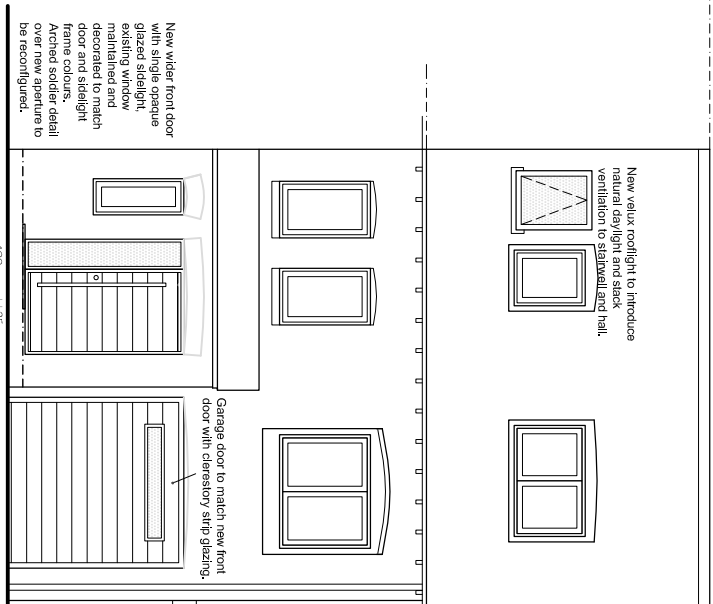

North elevation | proposed

Confirm drop in levels where required



PROPOSED ELEVATIONS