


PROPOSED SINGLE STOREY SIDE ADDITIONS
62, SANDY POINT ROAD, HAYLING IS. HANTS
FOR MR & MRS R. WARRY


HAVANT BOROUGH
COUNCIL

31 MAY 2017

RECEIVED

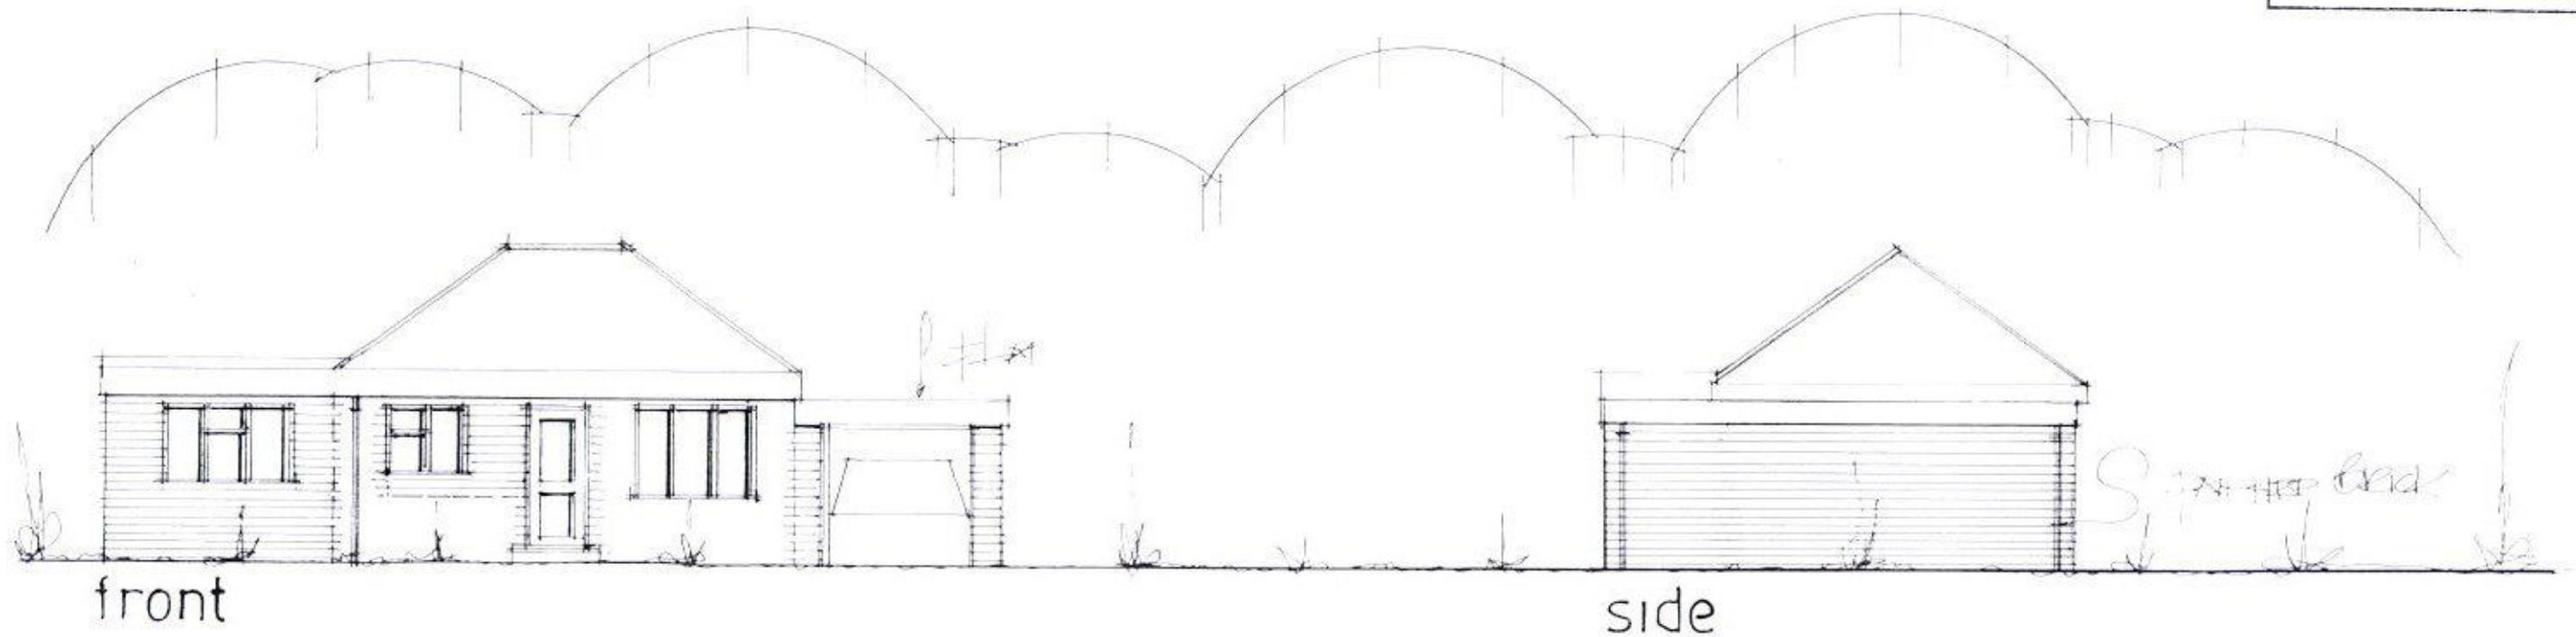

PROPOSED ELEVATIONS

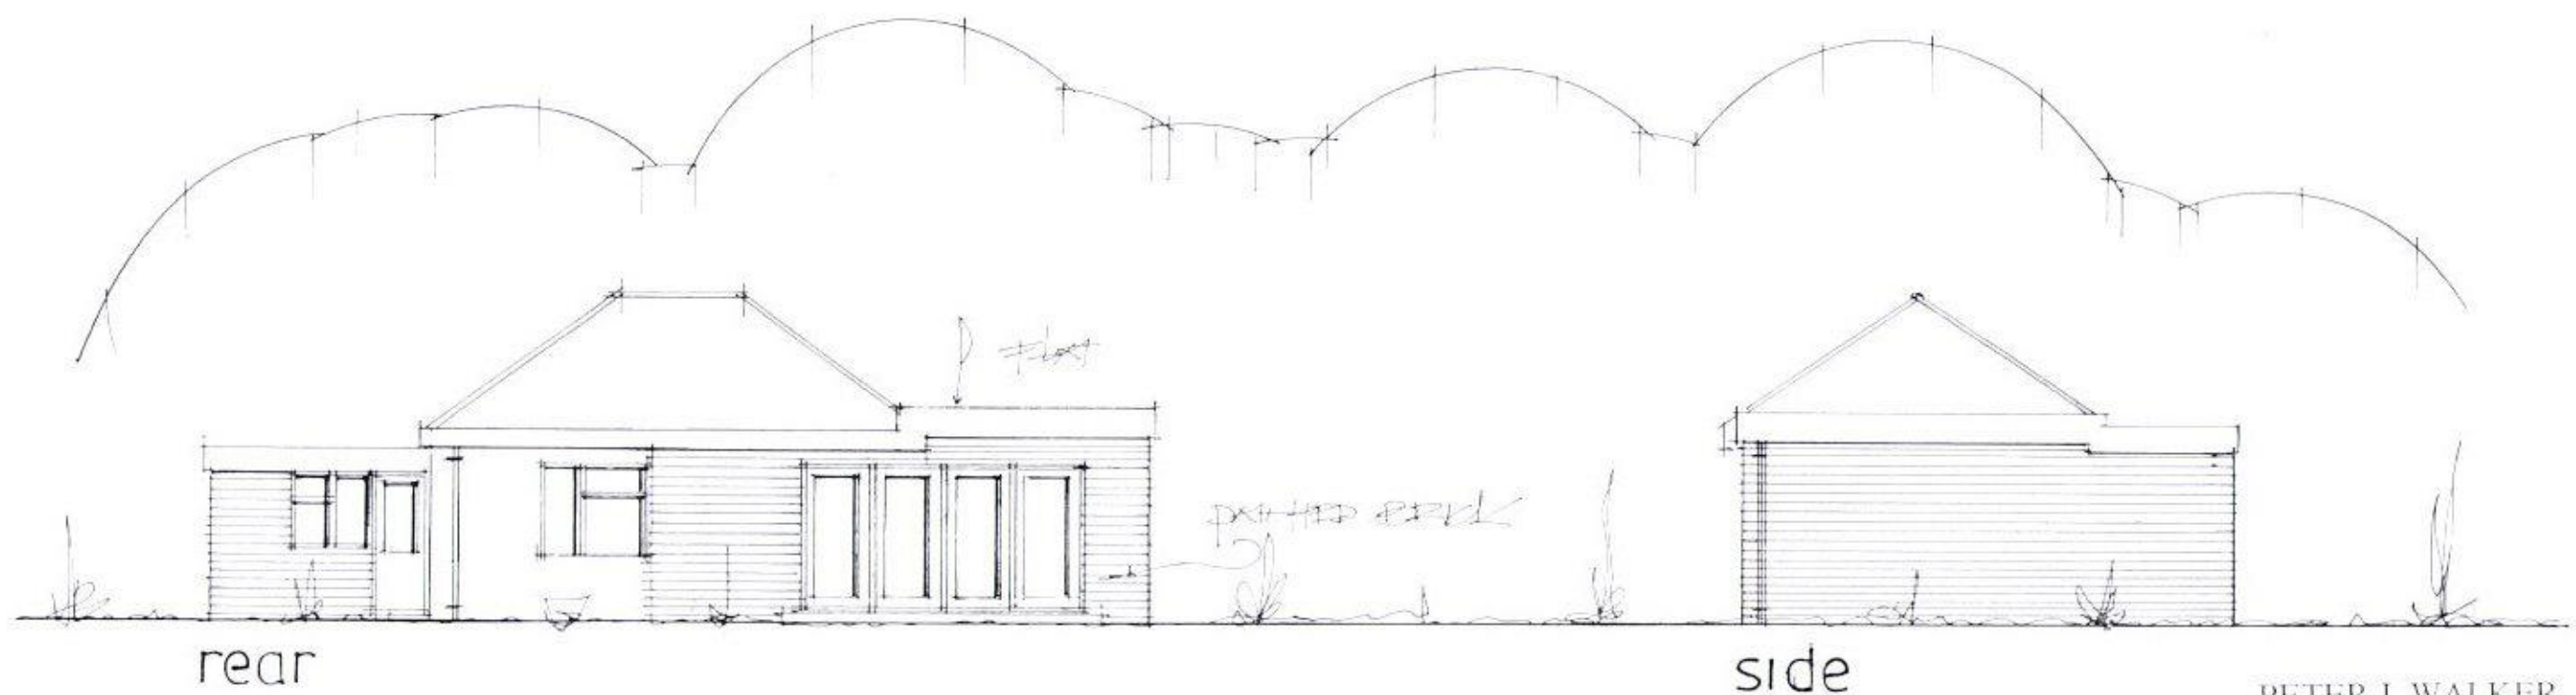

date may 17
scale 1:100

PETER J. WALKER
ISLAND DESIGN
182 SEAFRONT, HAYLING ISLAND, HANTS
PO25 5AN