

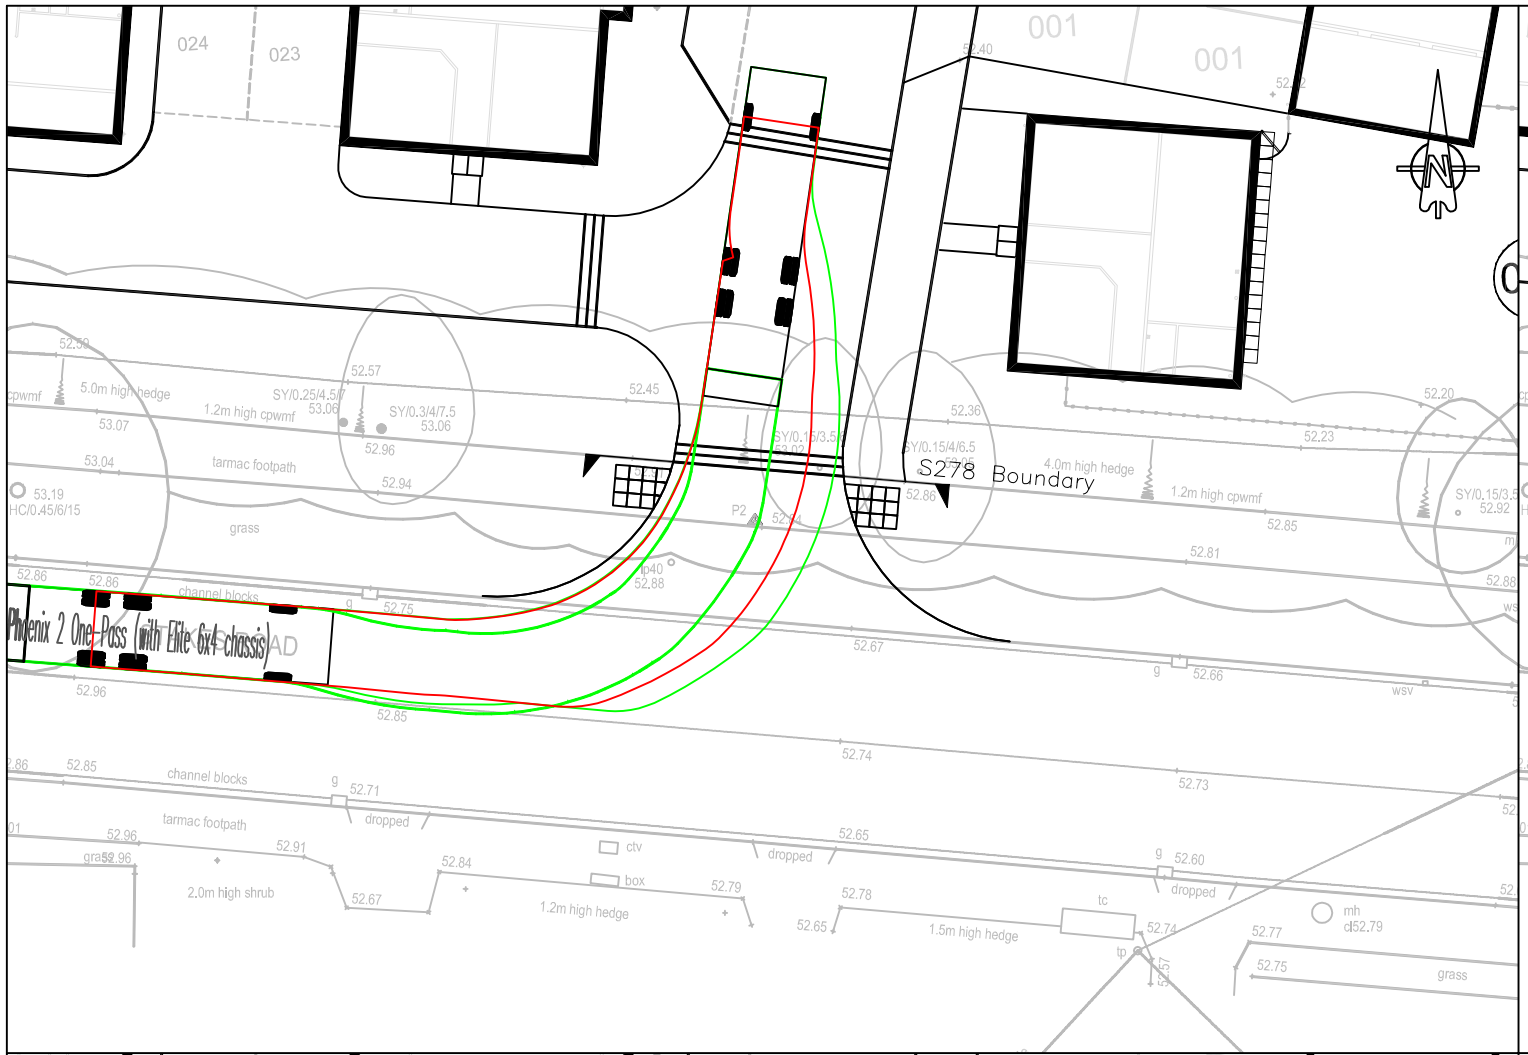


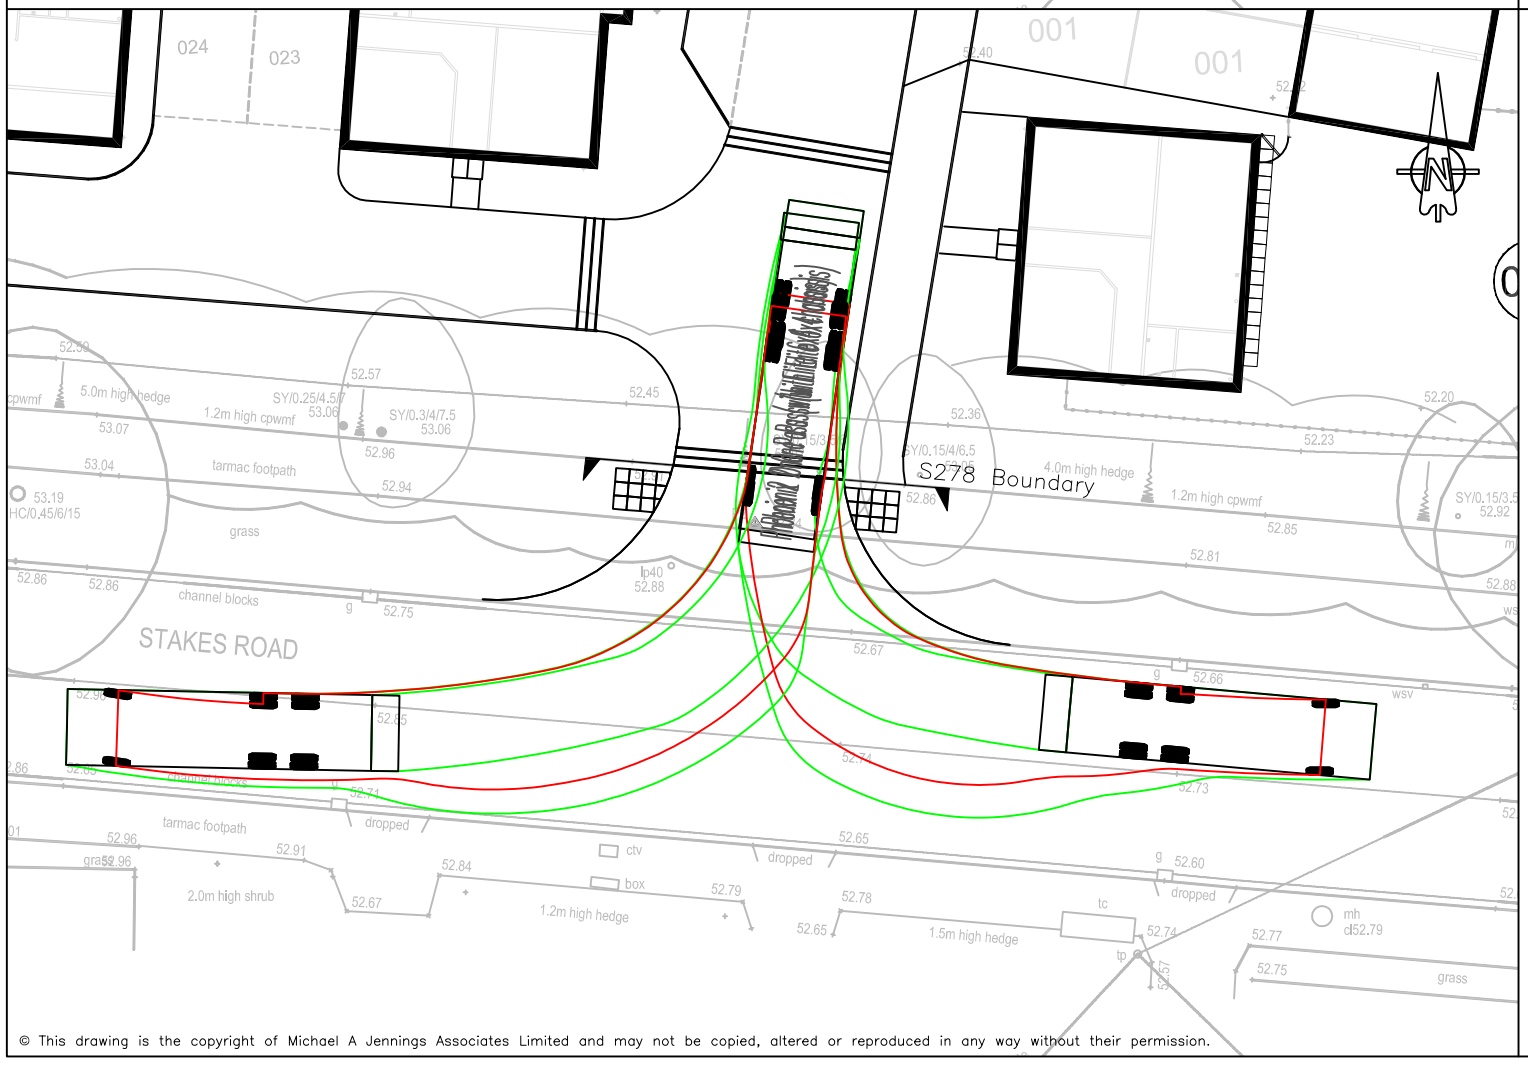

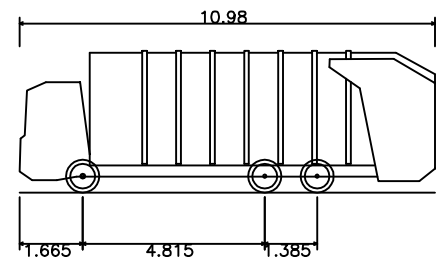

Phoenix 2 One-Pass (with Elite 6x4 chassis)

Overall Length	10.980m
Overall Width	2.500m
Overall Body Height	3.751m
Min Body Ground Clearance	0.304m
Track Width	2.500m
Lock to lock time	4.00s
Kerb to Kerb Turning Radius	9.000m

CONSTRUCTION

REV. No.	DATE	DESCRIPTION	INITIALS
A	16.02.17	Updated to construction issue.	JP

Client: PERSIMMON HOMES (South Coast) LTD

Project: Purbrook Park School
Waterlooville

Title: Section 278
Swept Path
Refuse Vehicle

MJA CONSULTING
CIVIL AND STRUCTURAL ENGINEERS
Monarch House, Barton Lane,
Abingdon, Oxon, OX14 3NB
Tel: 01235 555173
Fax: 01235 523226

Scale	Date	Drawing No.	Rev
1:250 @ A3	Jan '17	5444:608	A
Checked: AMc	Drawn: JS		

© This drawing is the copyright of Michael A Jennings Associates Limited and may not be copied, altered or reproduced in any way without their permission.