



PROPOSED TWO STOREY FRONT ADDITION
22, ST MARYS ROAD, HAYLING IS. HANTS
FOR MR & MRS M. SMITH

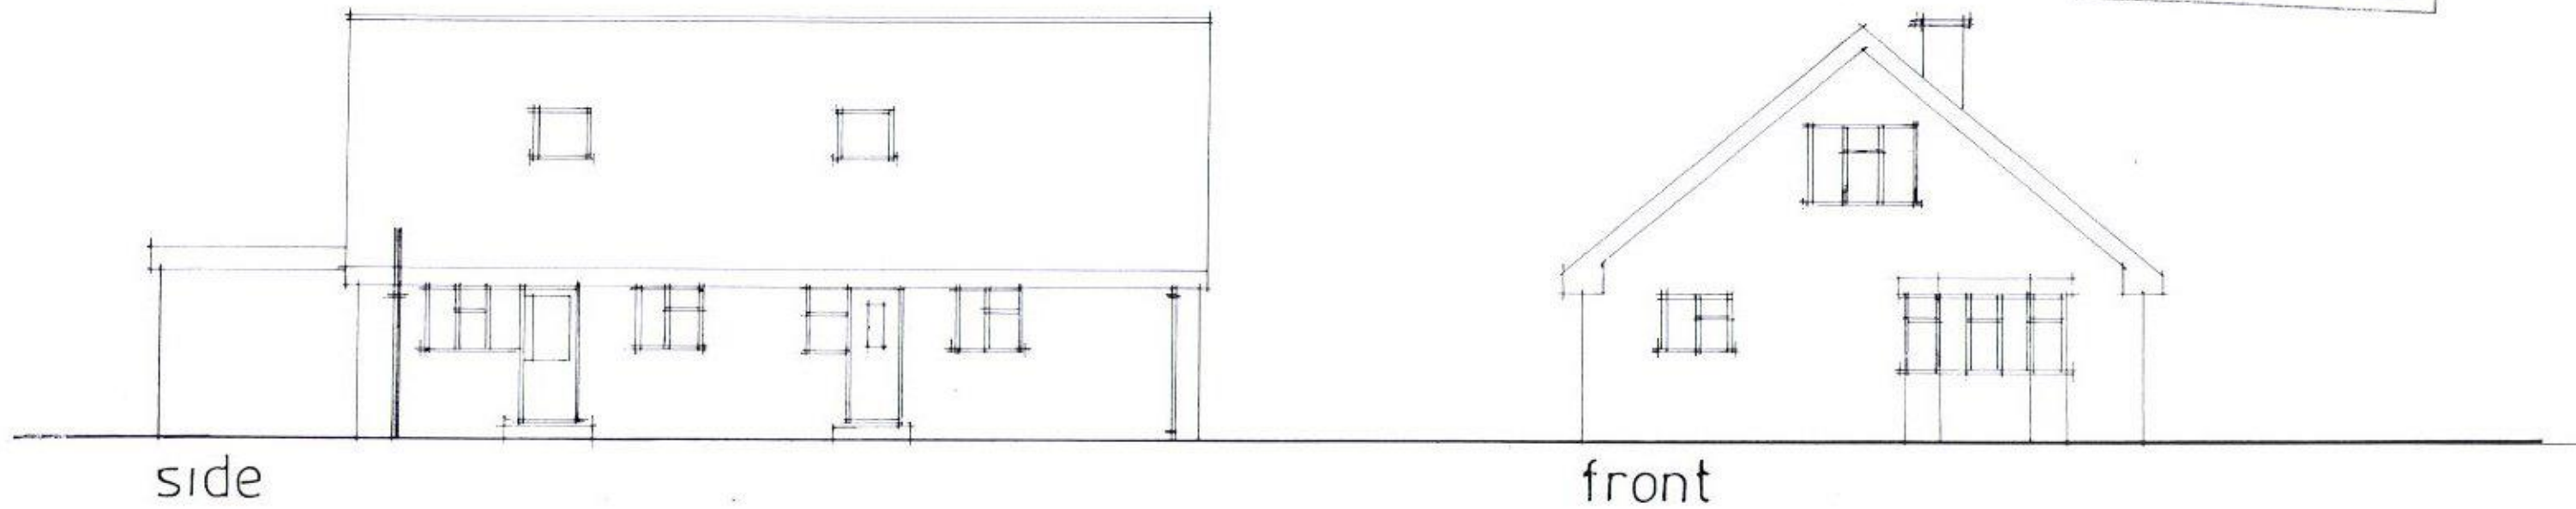

EXISTING ELEVATIONS

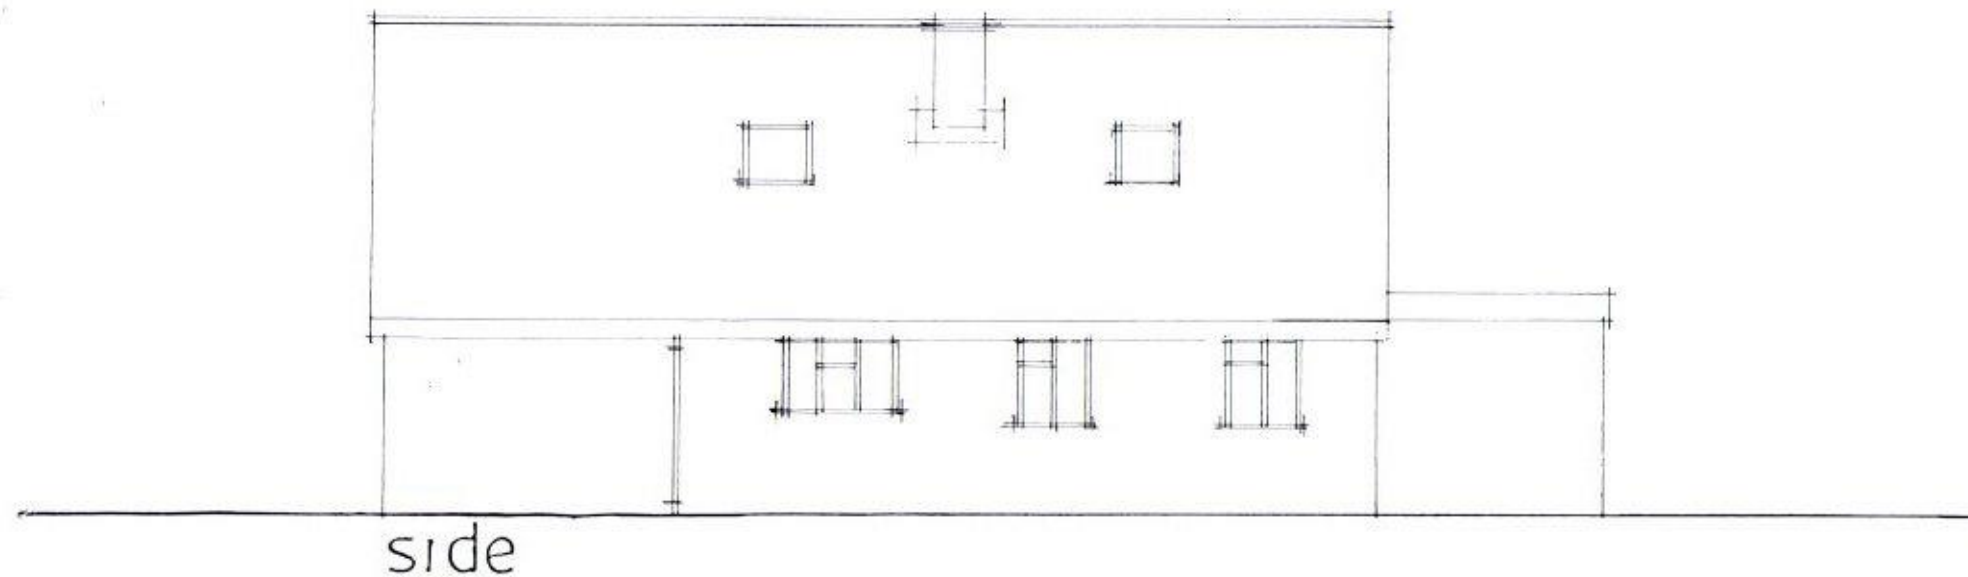

date jan 18
scale 1:100

PETER J. WALKER
ISLAND DESIGN
182 SEAFRONT, HAYLING ISLAND, HANTS
PO11 9AN
TEL : 02392467571