

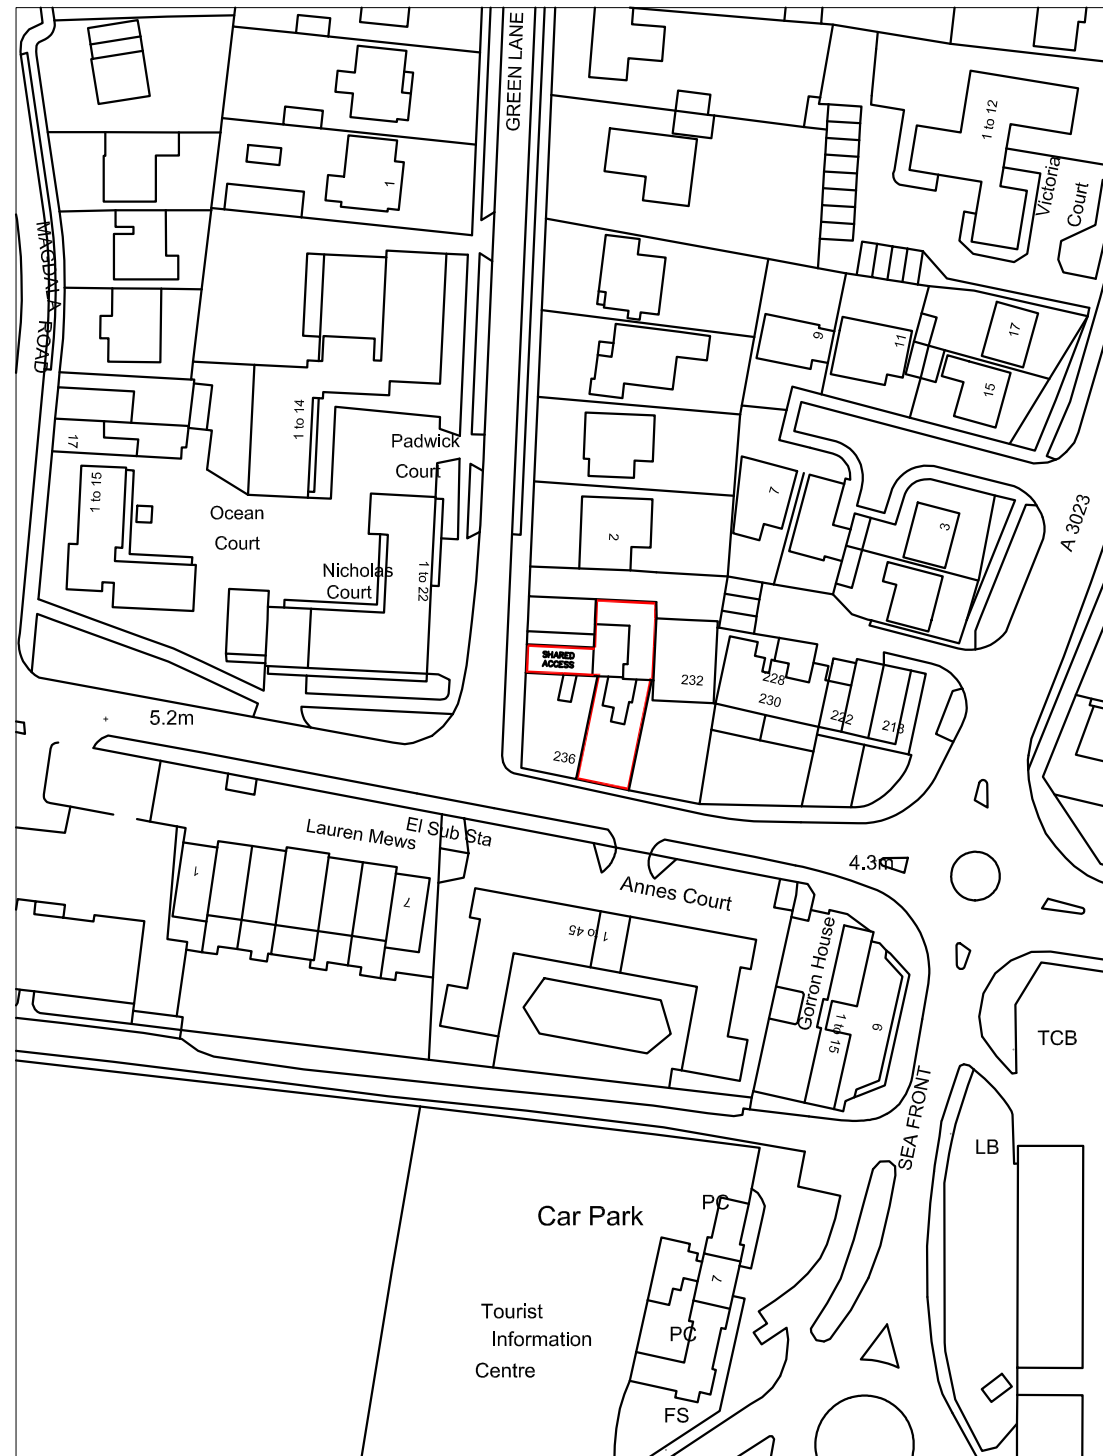


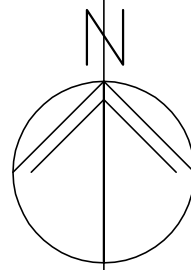

LOCATION PLAN 1:1250

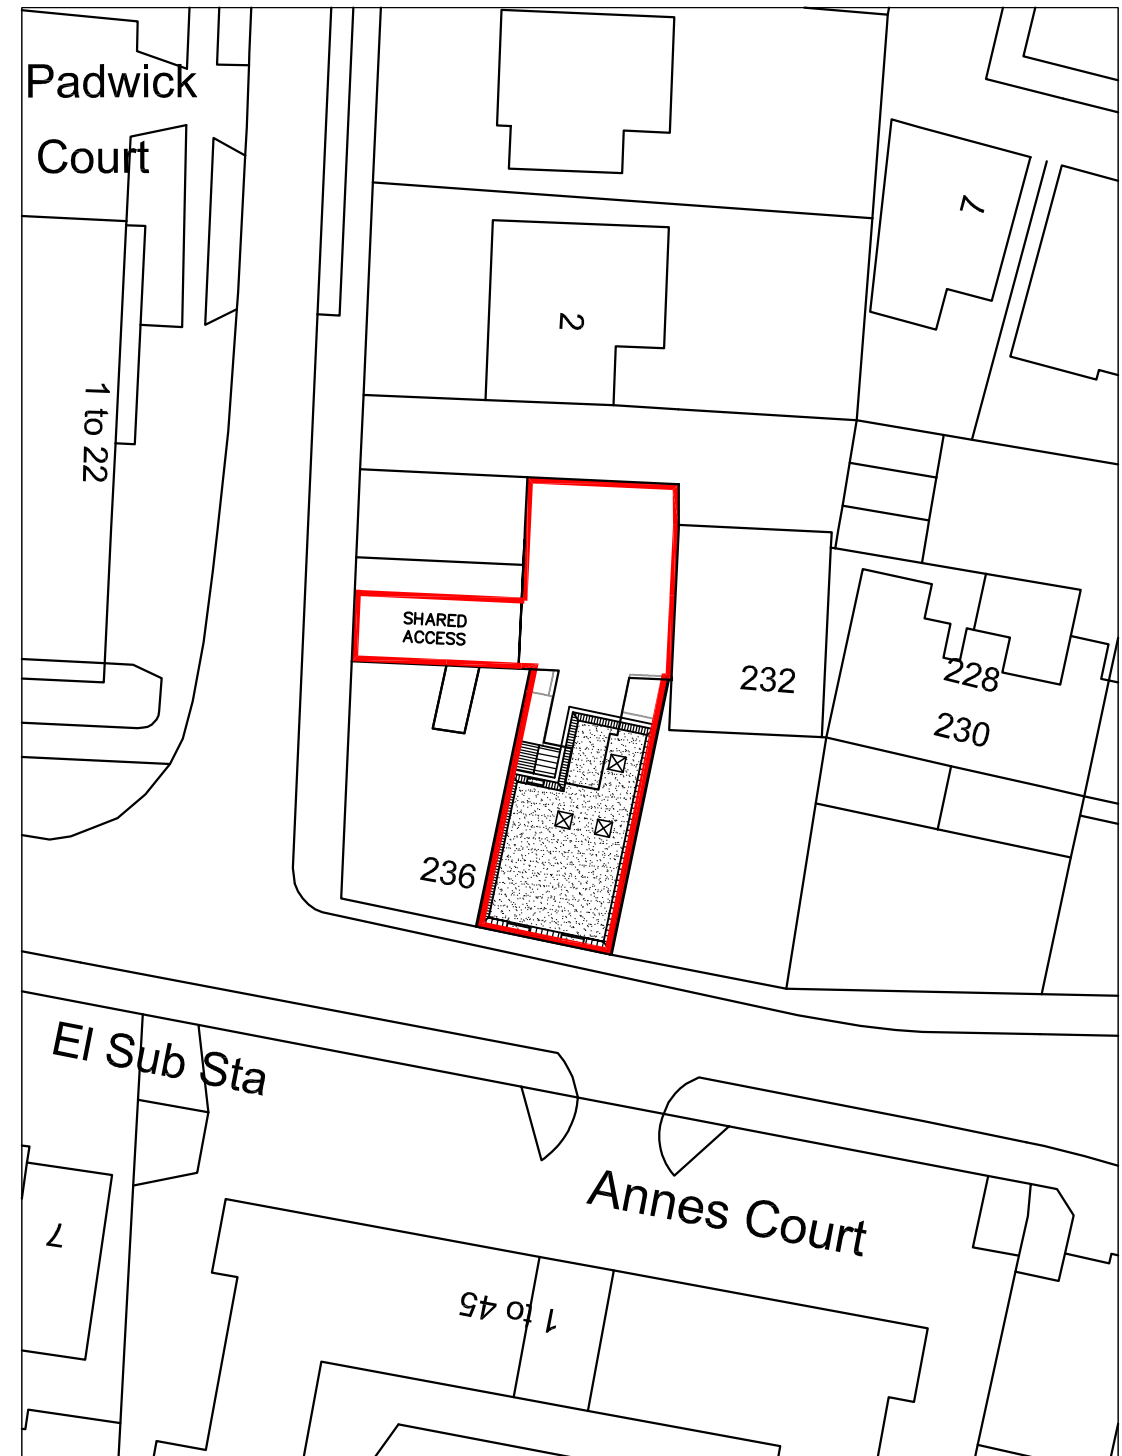


BLOCK PLAN 1:500

234 Sea Front,
Hayling Island,
PO11 0AU

SITE PLANS

Revisions
A. Planning revision. 21/12/17
B.
C.
D.

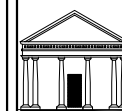

Martin Critchley
CHARTERED ARCHITECT

The Old Brewery,
15E South Street, Havant,
Hampshire, PO9 1BU
023 92 474 919
critchleyarchitect@hotmail.com

Scale A3 = AS SHOWN
Date 10/11/16
Drawn OS

1694-101^A

© Crown Copyright
All rights reserved.
Reproduced by Permission.
Licence No. 100046837