




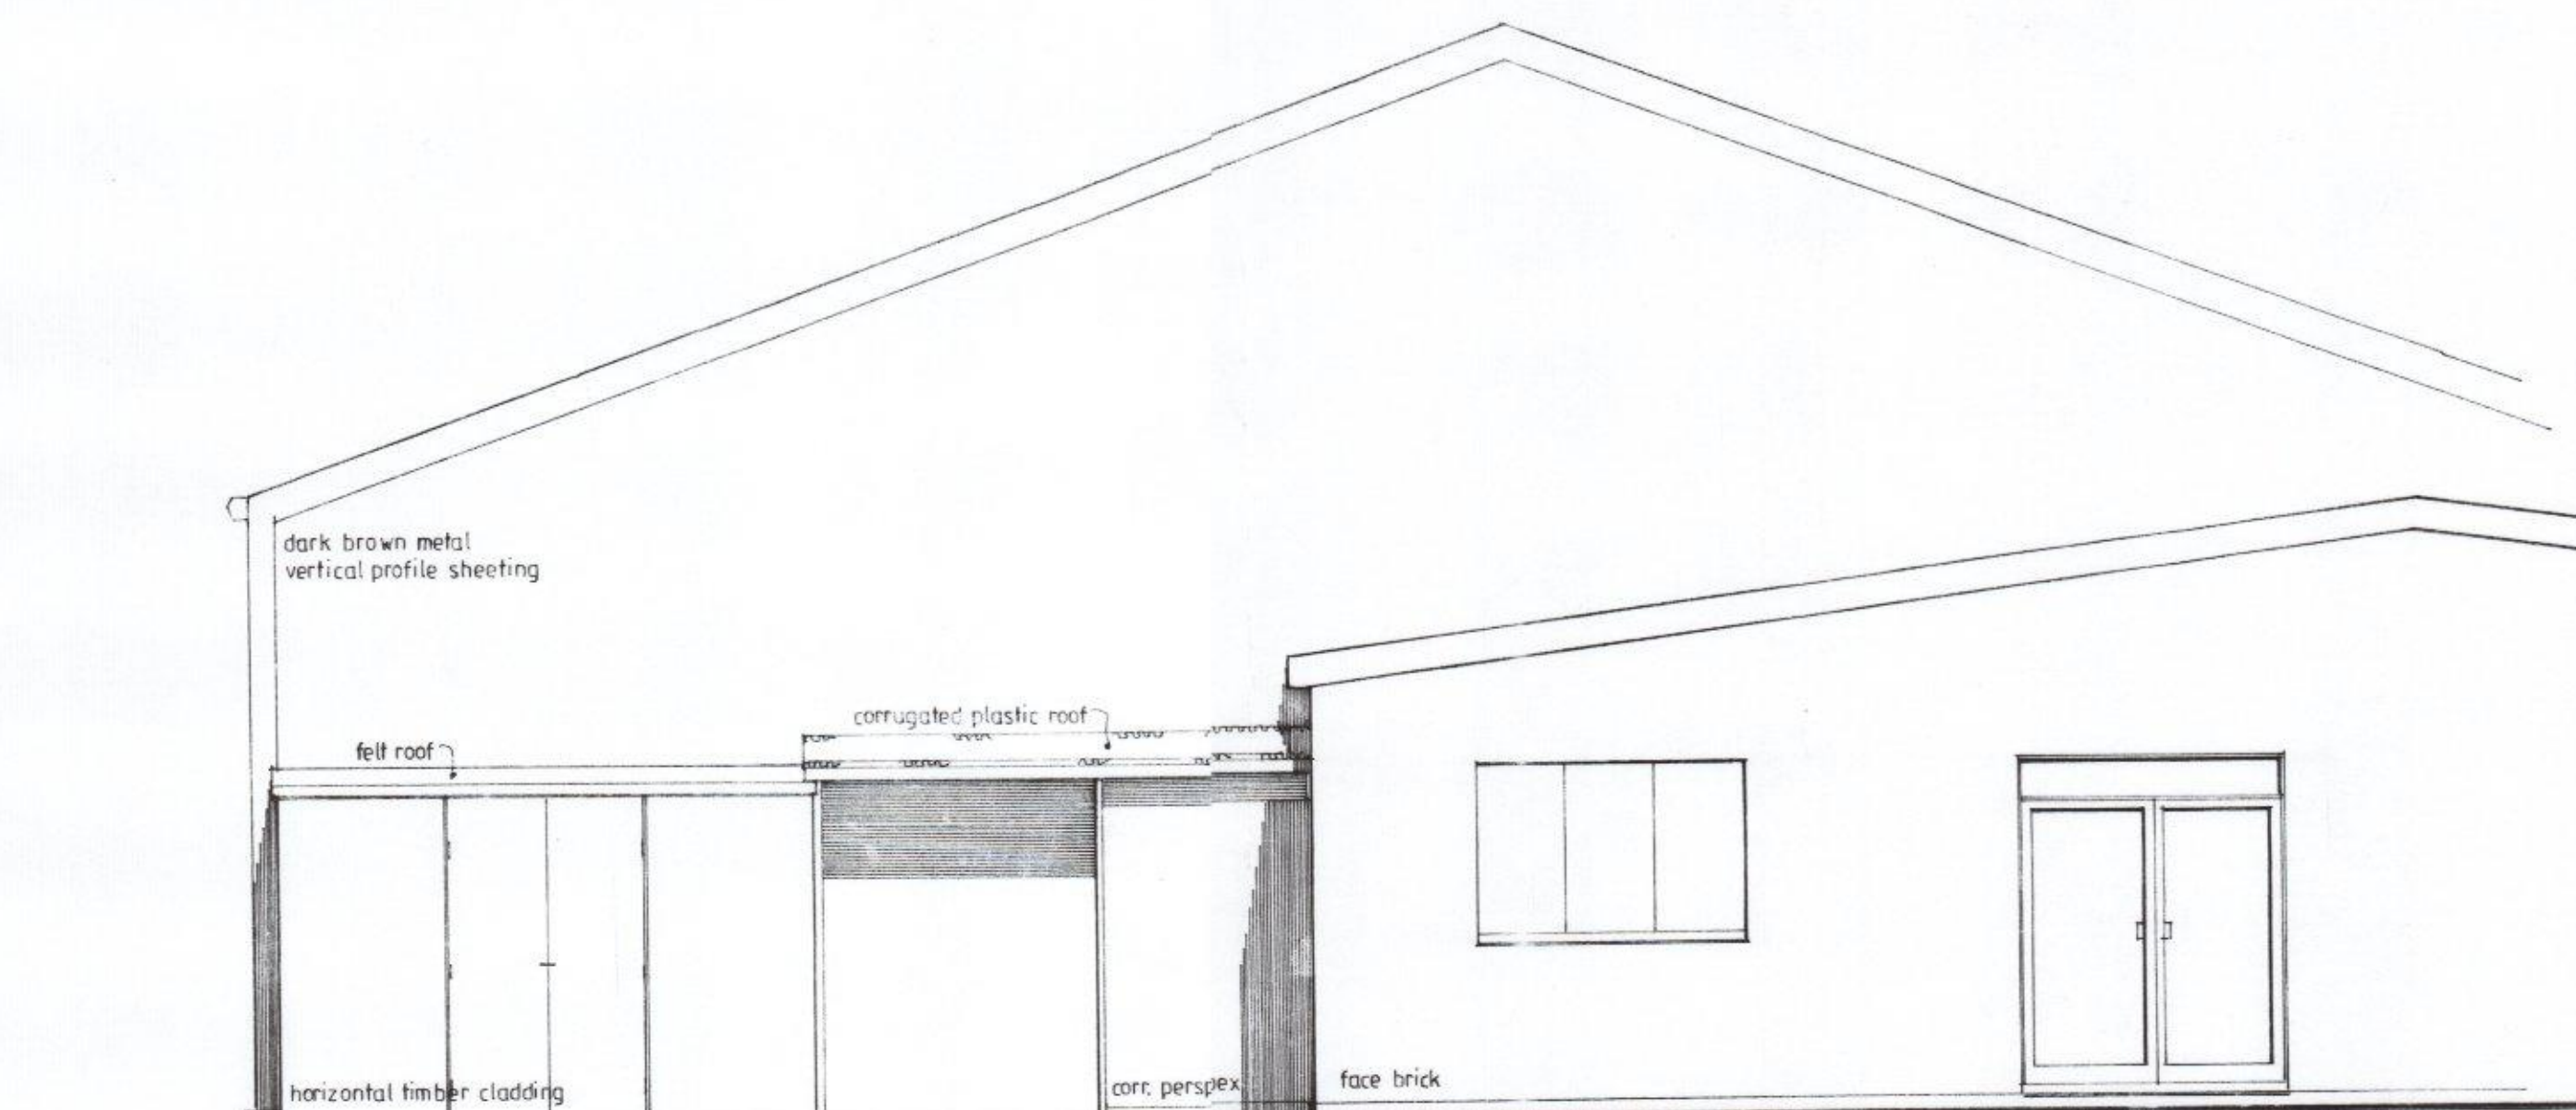


part rear-west elevation

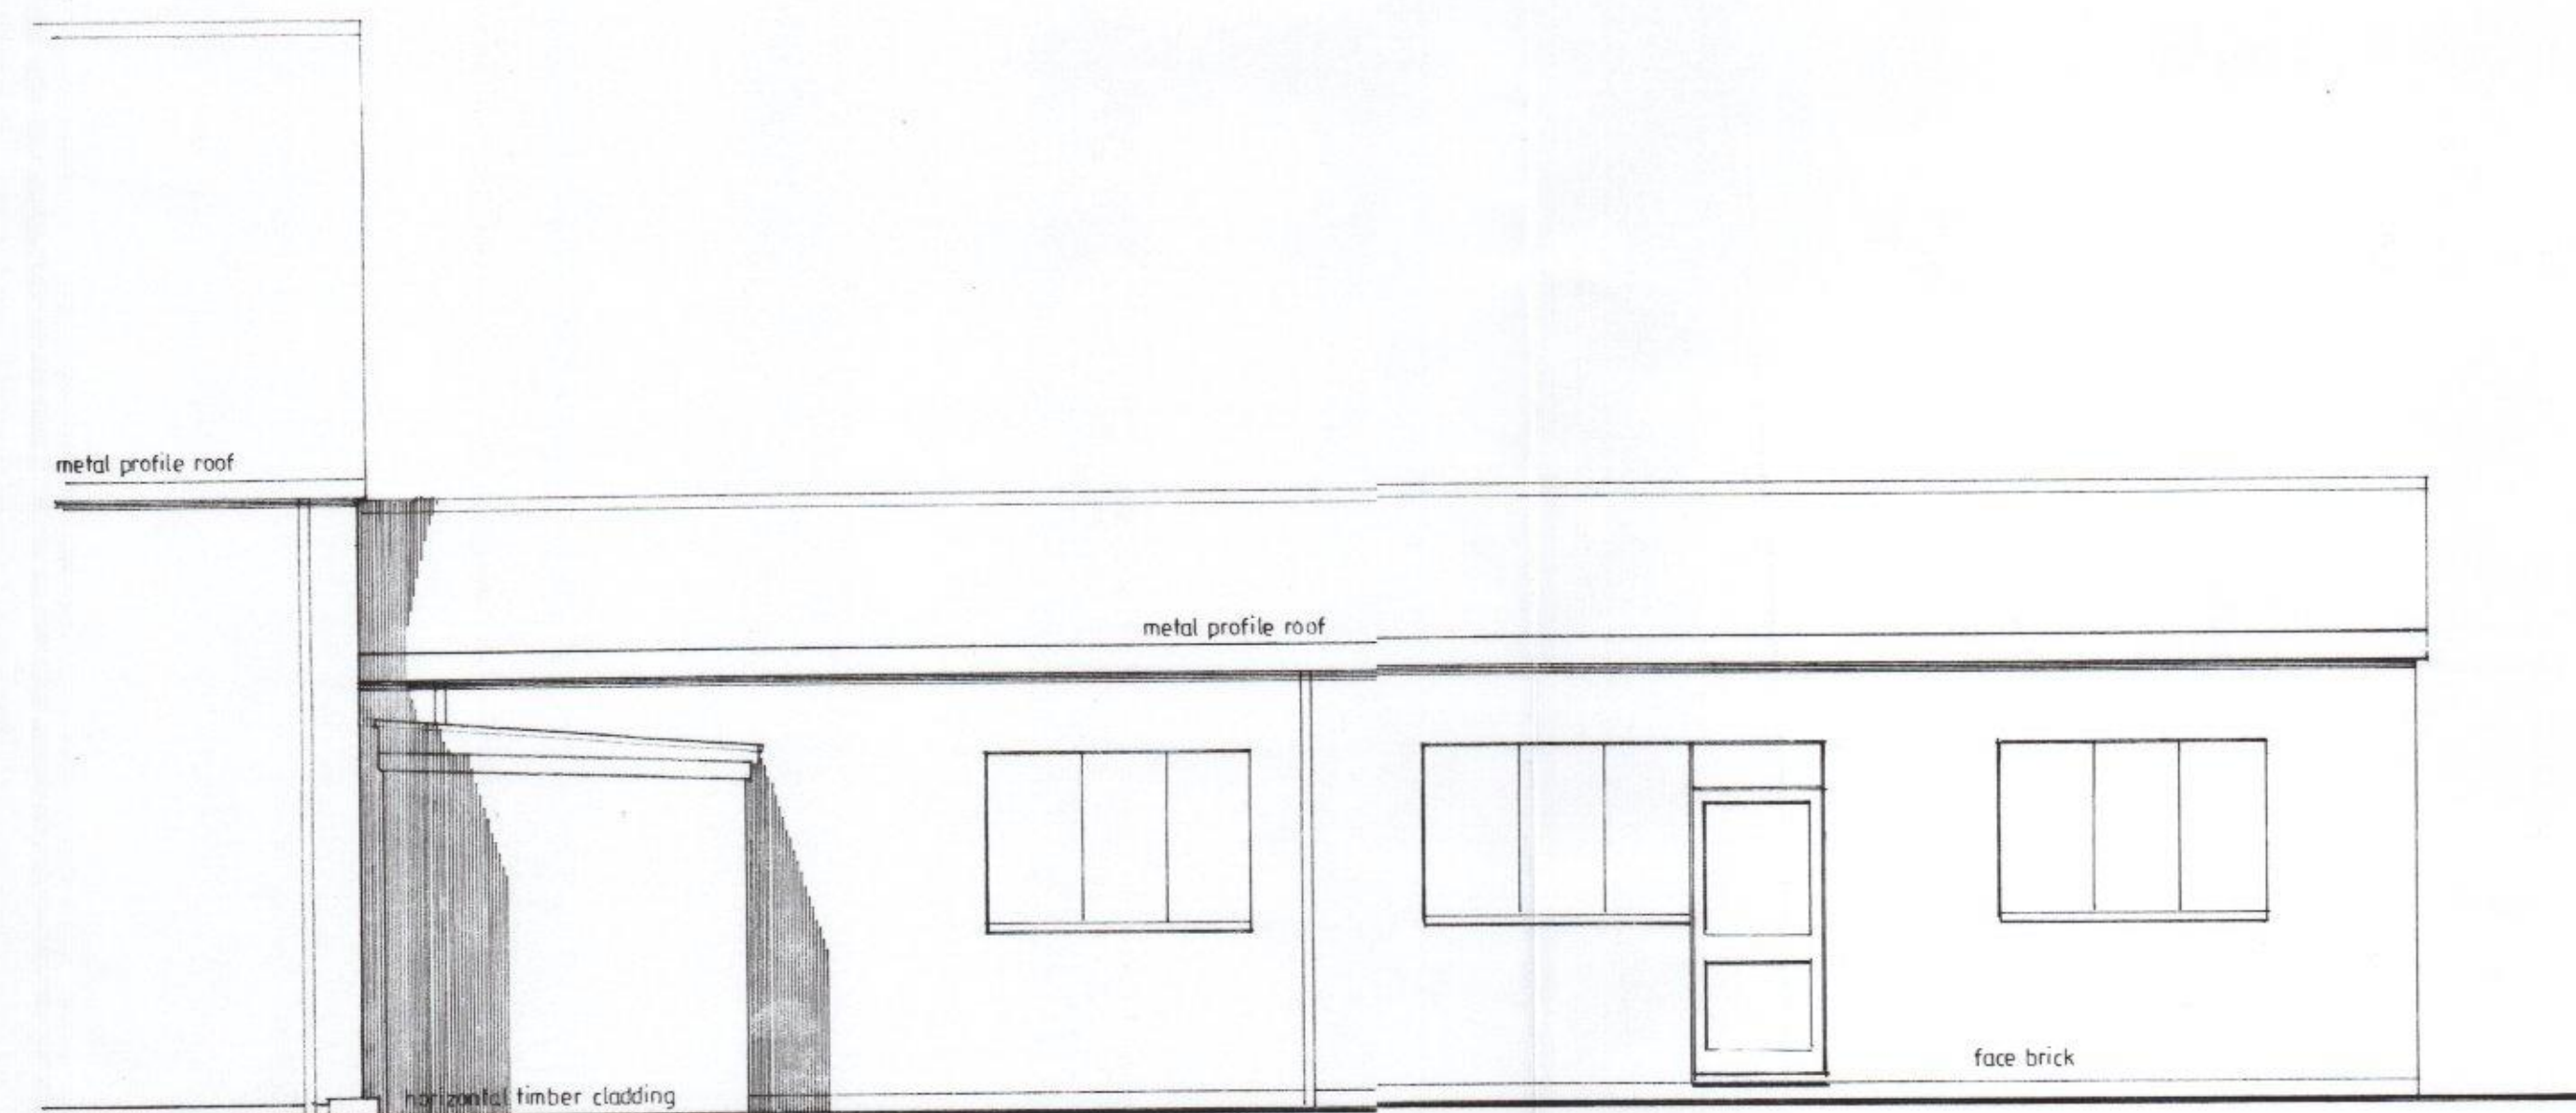


part side-north elevation

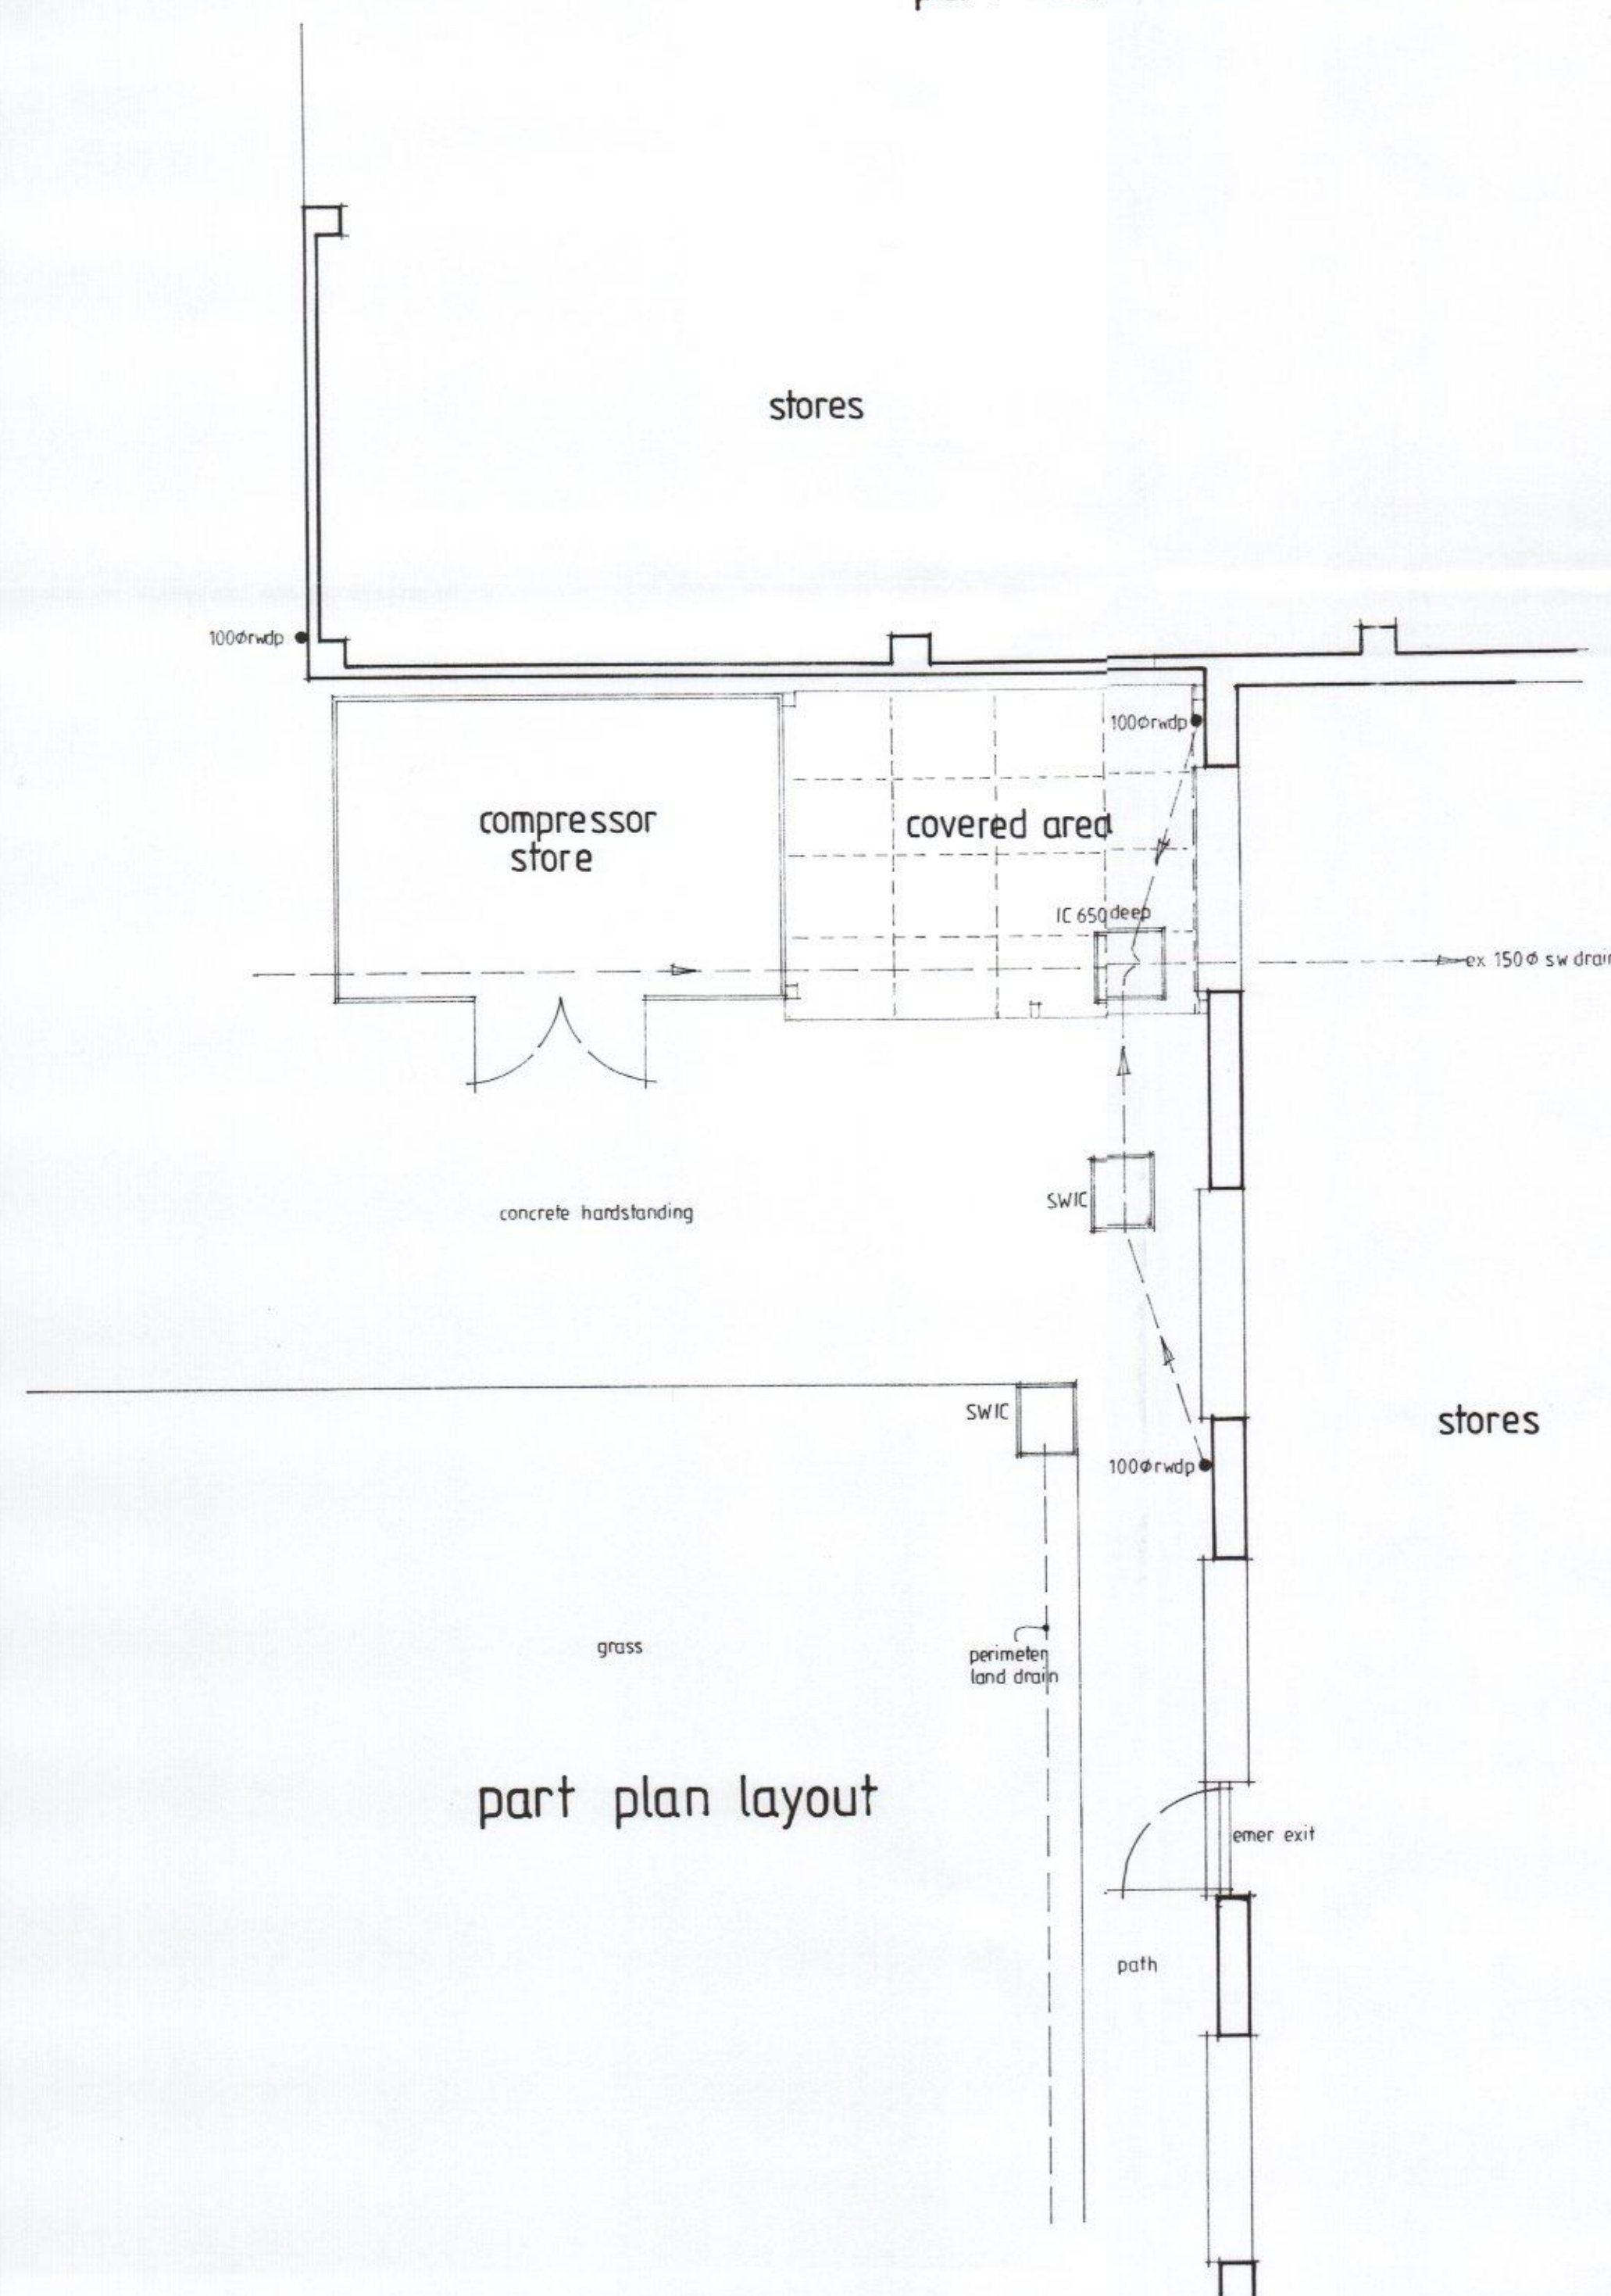

part plan layout

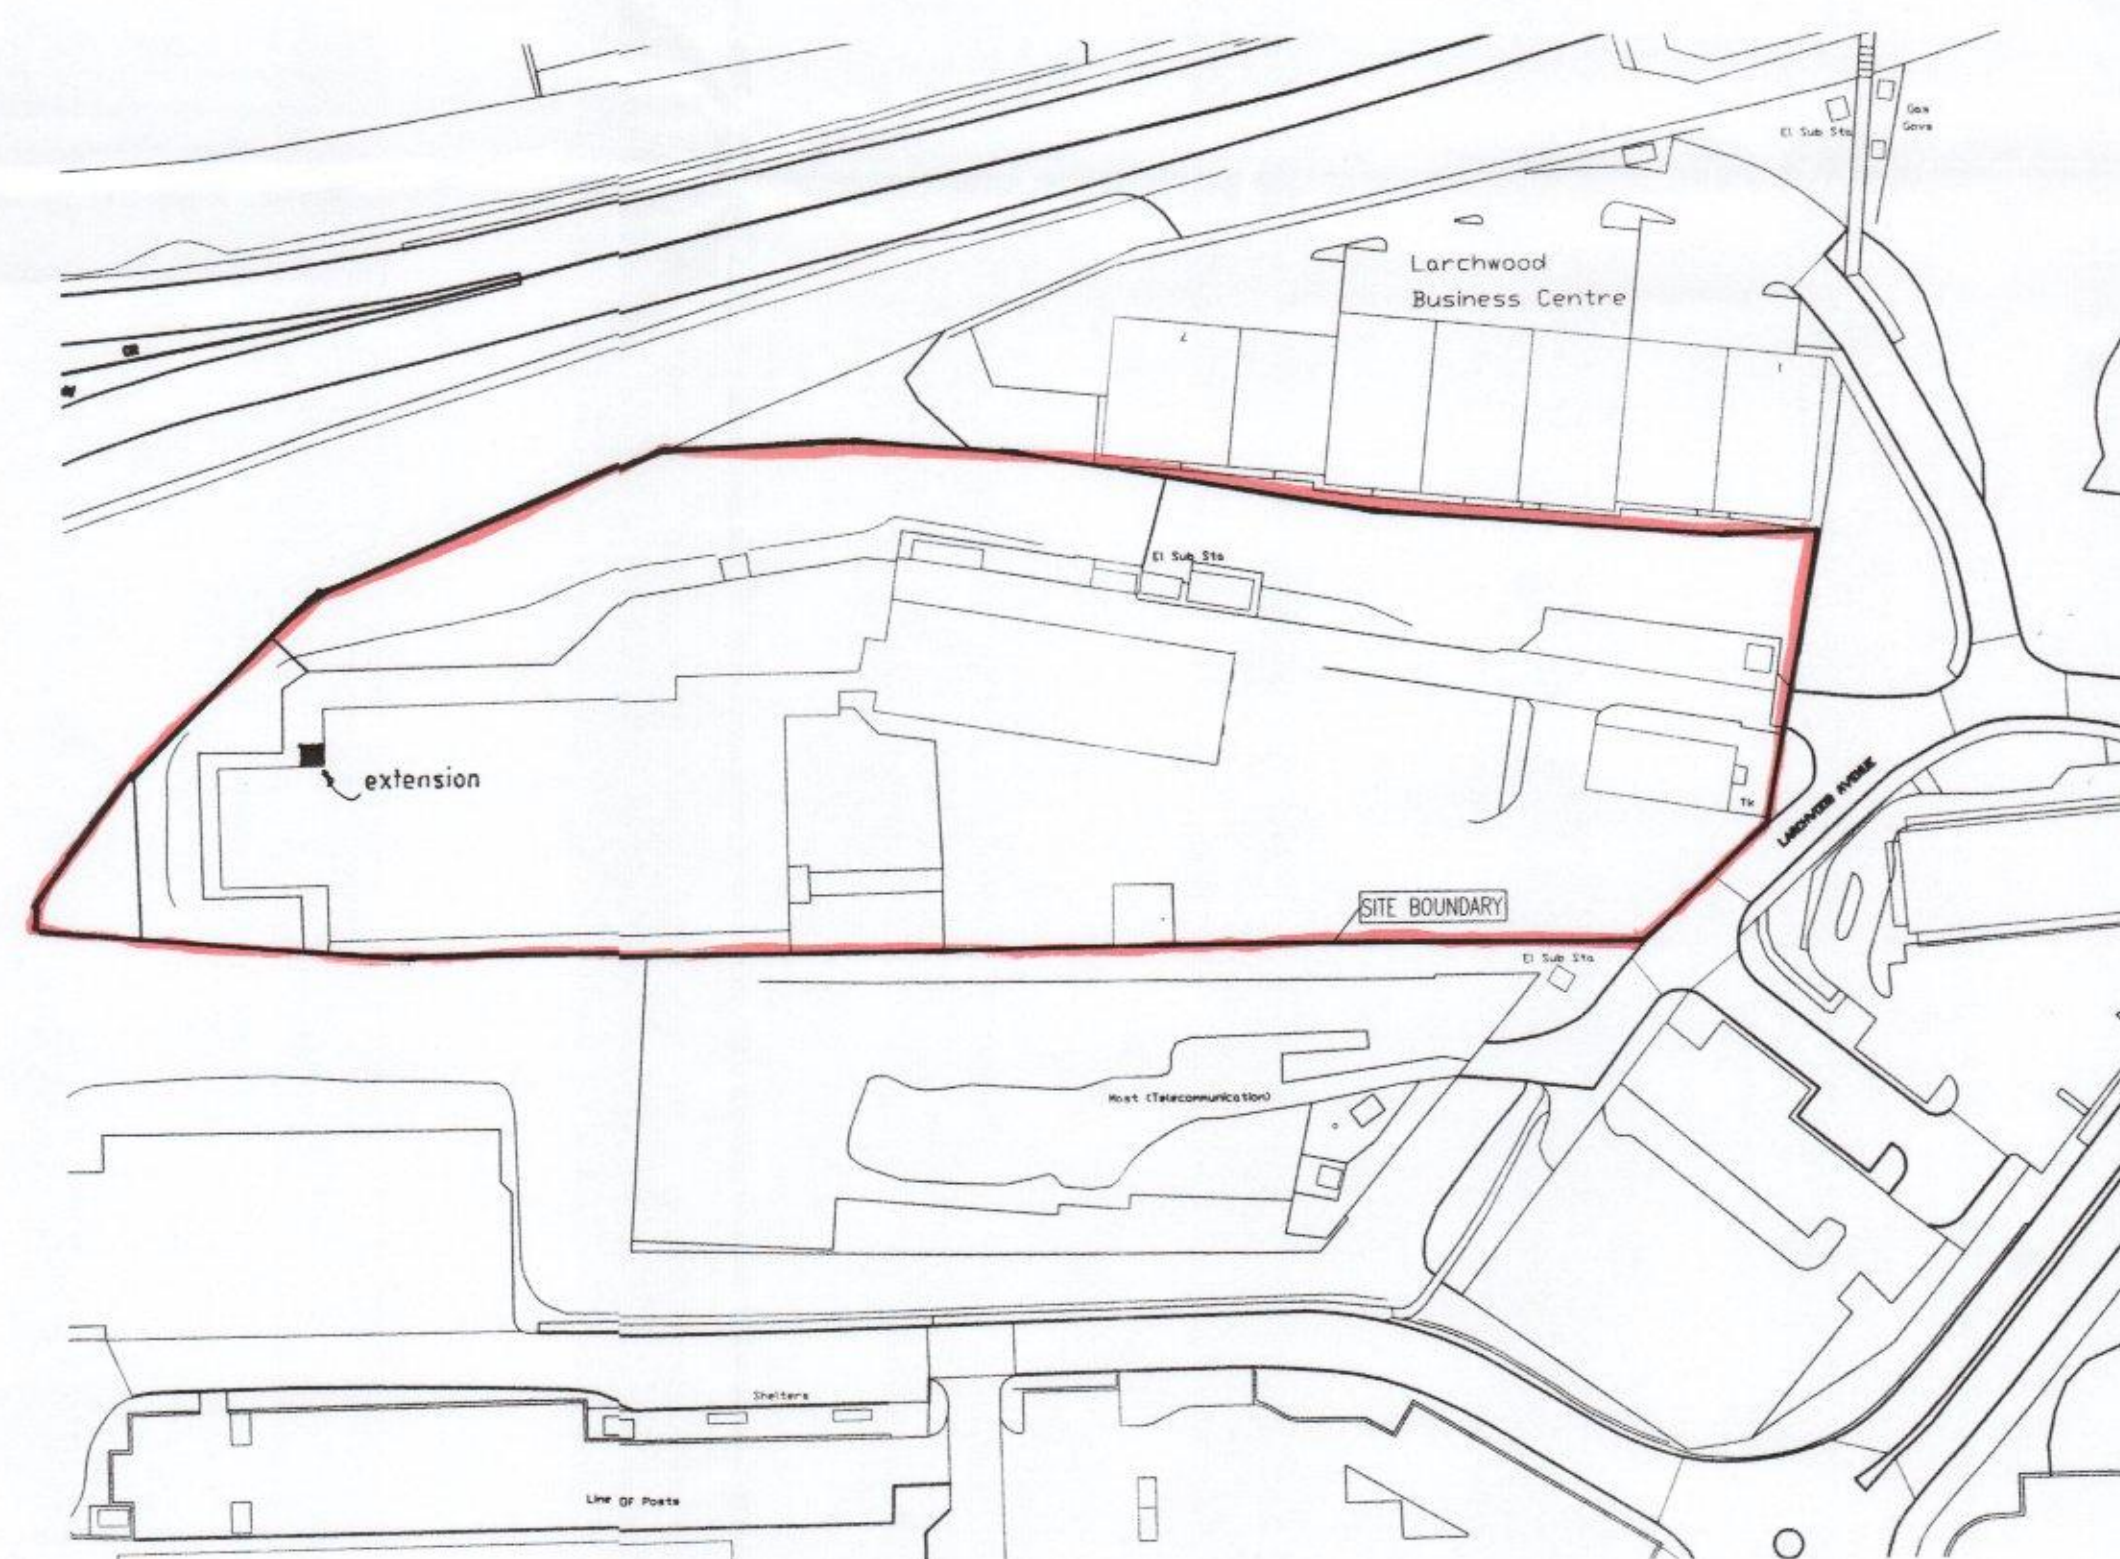

location plan 1/1000.

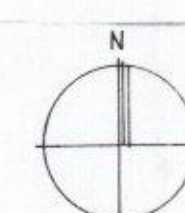

OS CROWN COPYRIGHT - ALL RIGHTS RESERVED - LICENCE No 100047707

EXISTING SURVEY,
EATON AEROSPACE, BEDHAMPTON.

Scale : 1/50.

Drwg. no.17/31/1.

September 2017.

HAVANT BOROUGH
COUNCIL
19 SEP 2017
RECEIVED

