
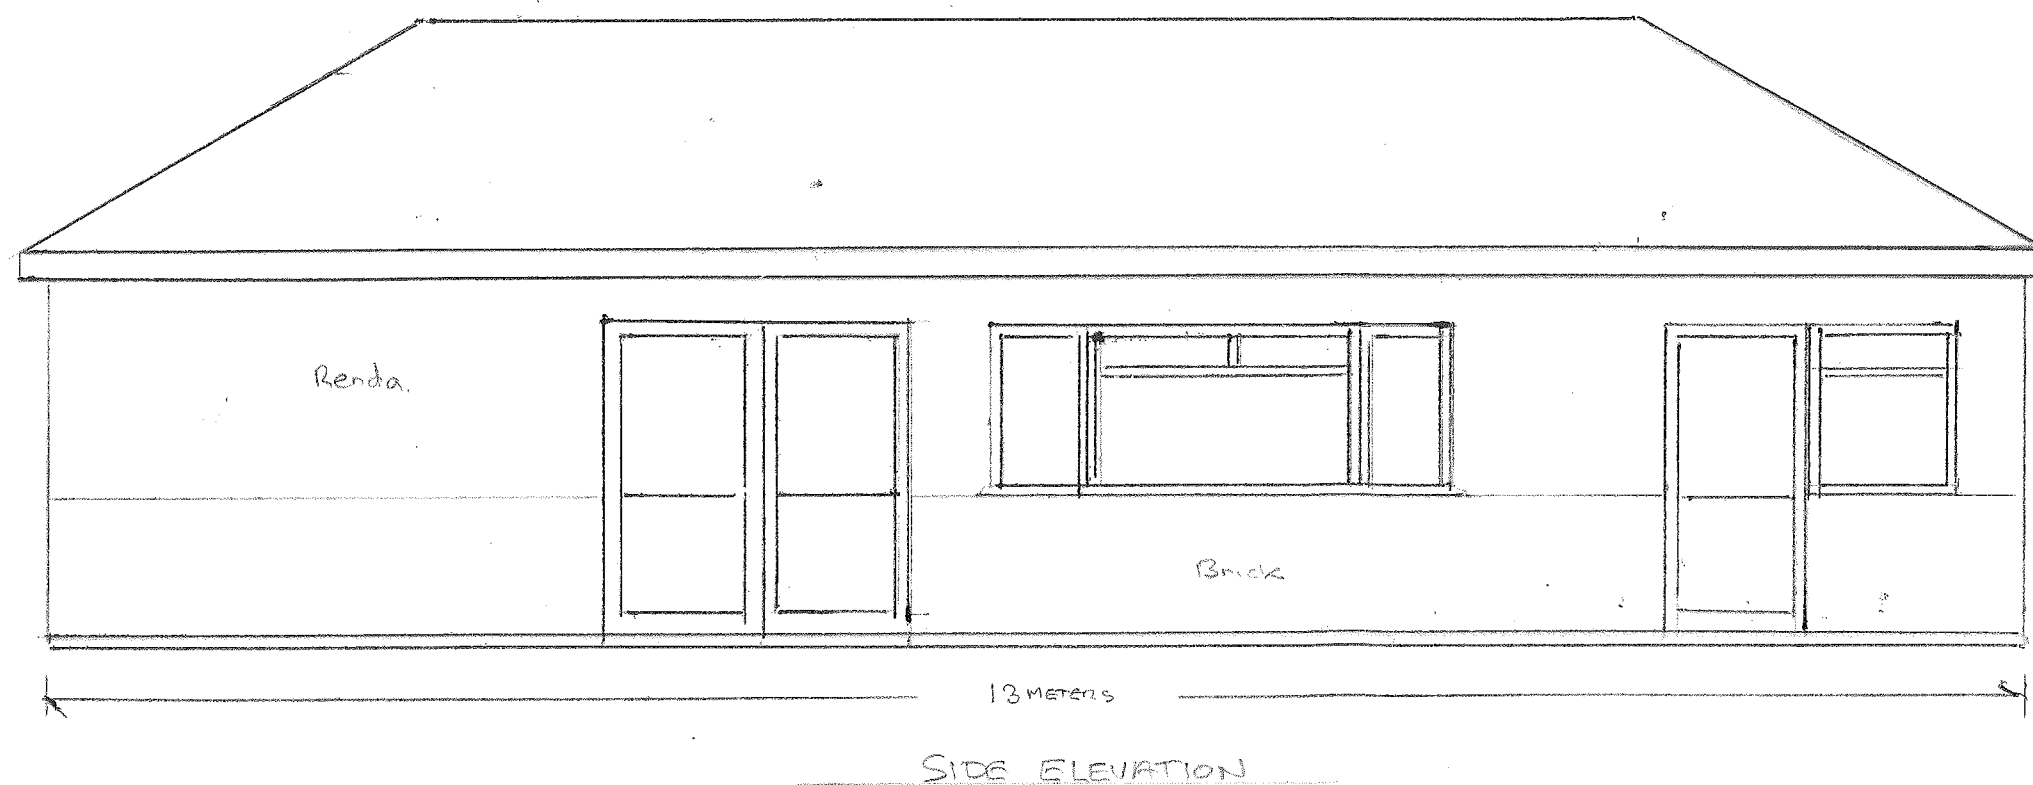
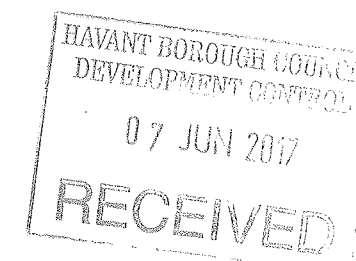
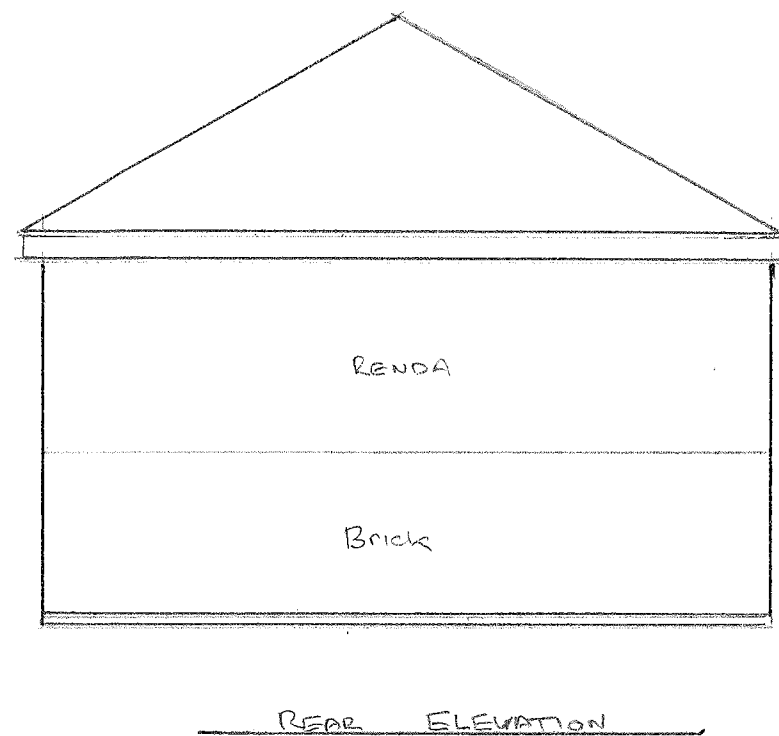


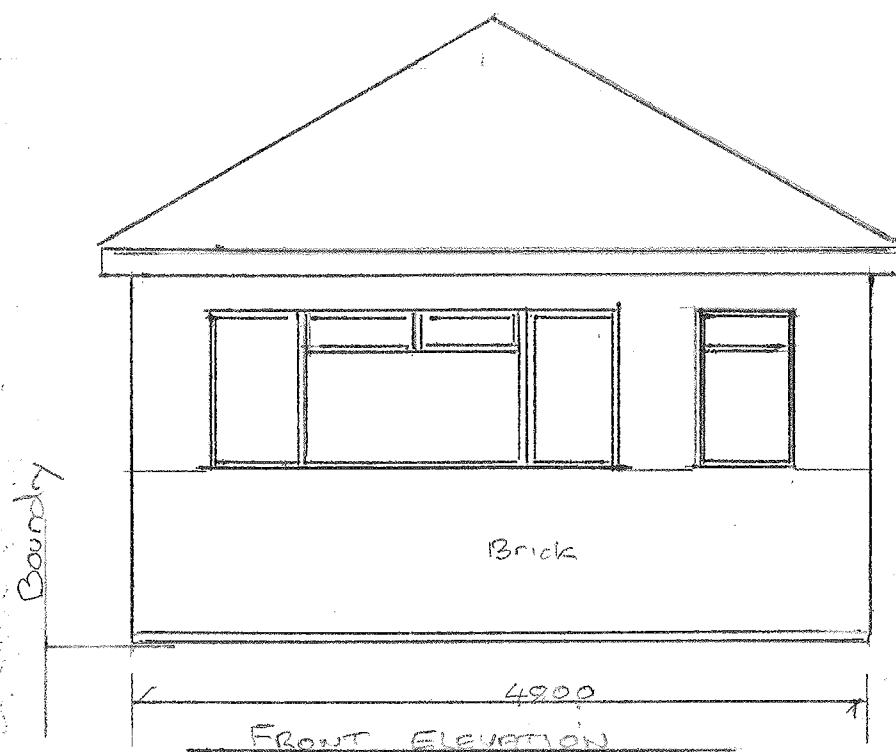

kingswell
Design & Build

DAVE PACKHAM
DIRECTOR

mobile: 07733 112681

telephone: 02392 176 380

email: info@kingswellkitchensltd.co.uk

web: kingswellkitchensandbedrooms.co.uk



Proposed Studio
Office & WC
40A Langedean Lane
Horndean
Mrs & Mrs Hughes
Scale 1-50