



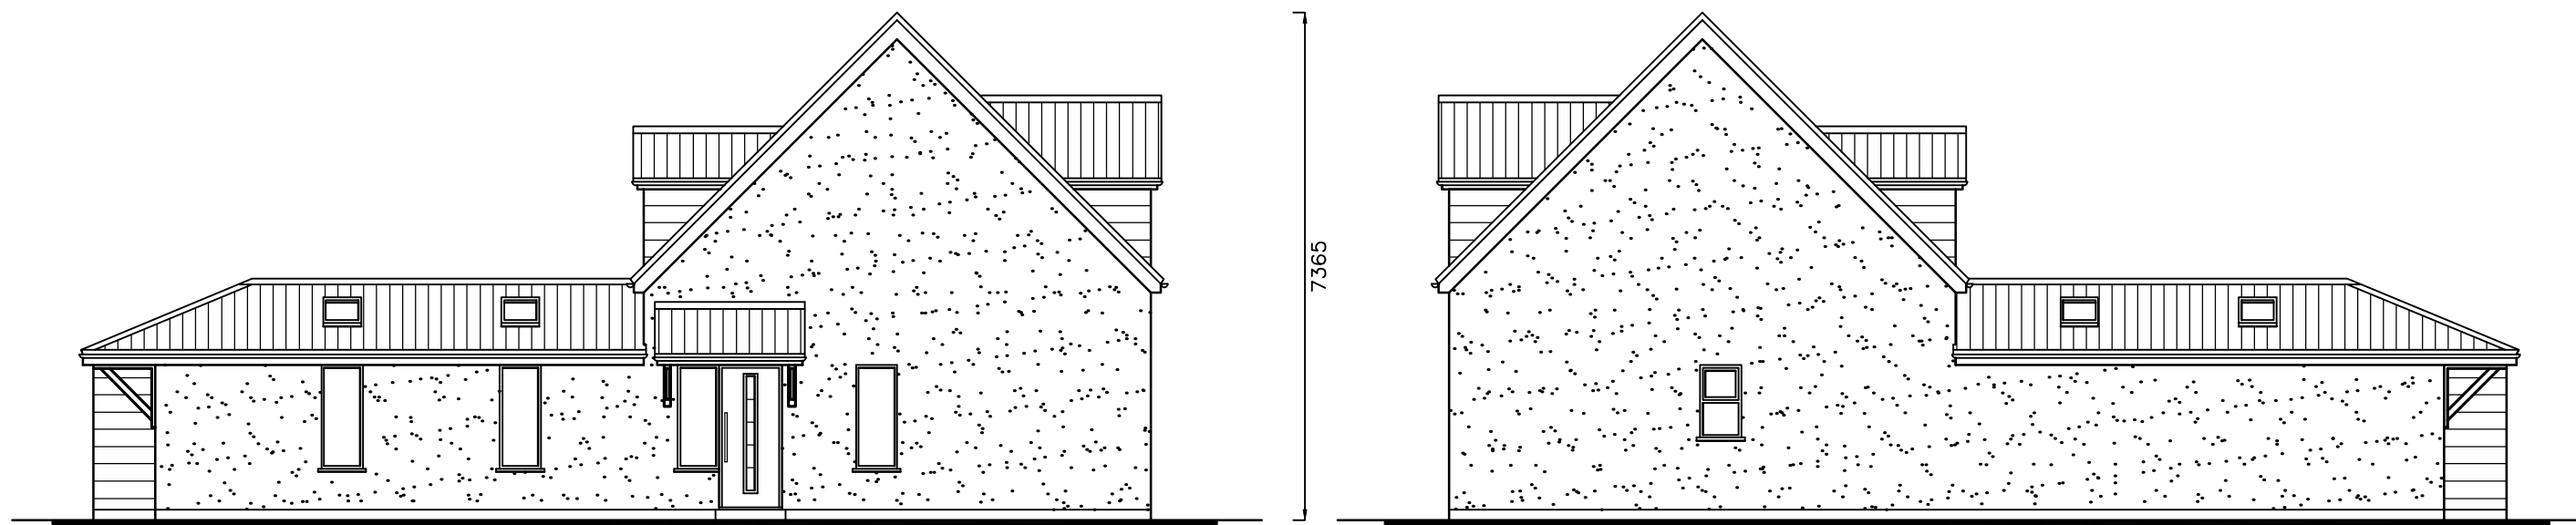

WEST

EAST

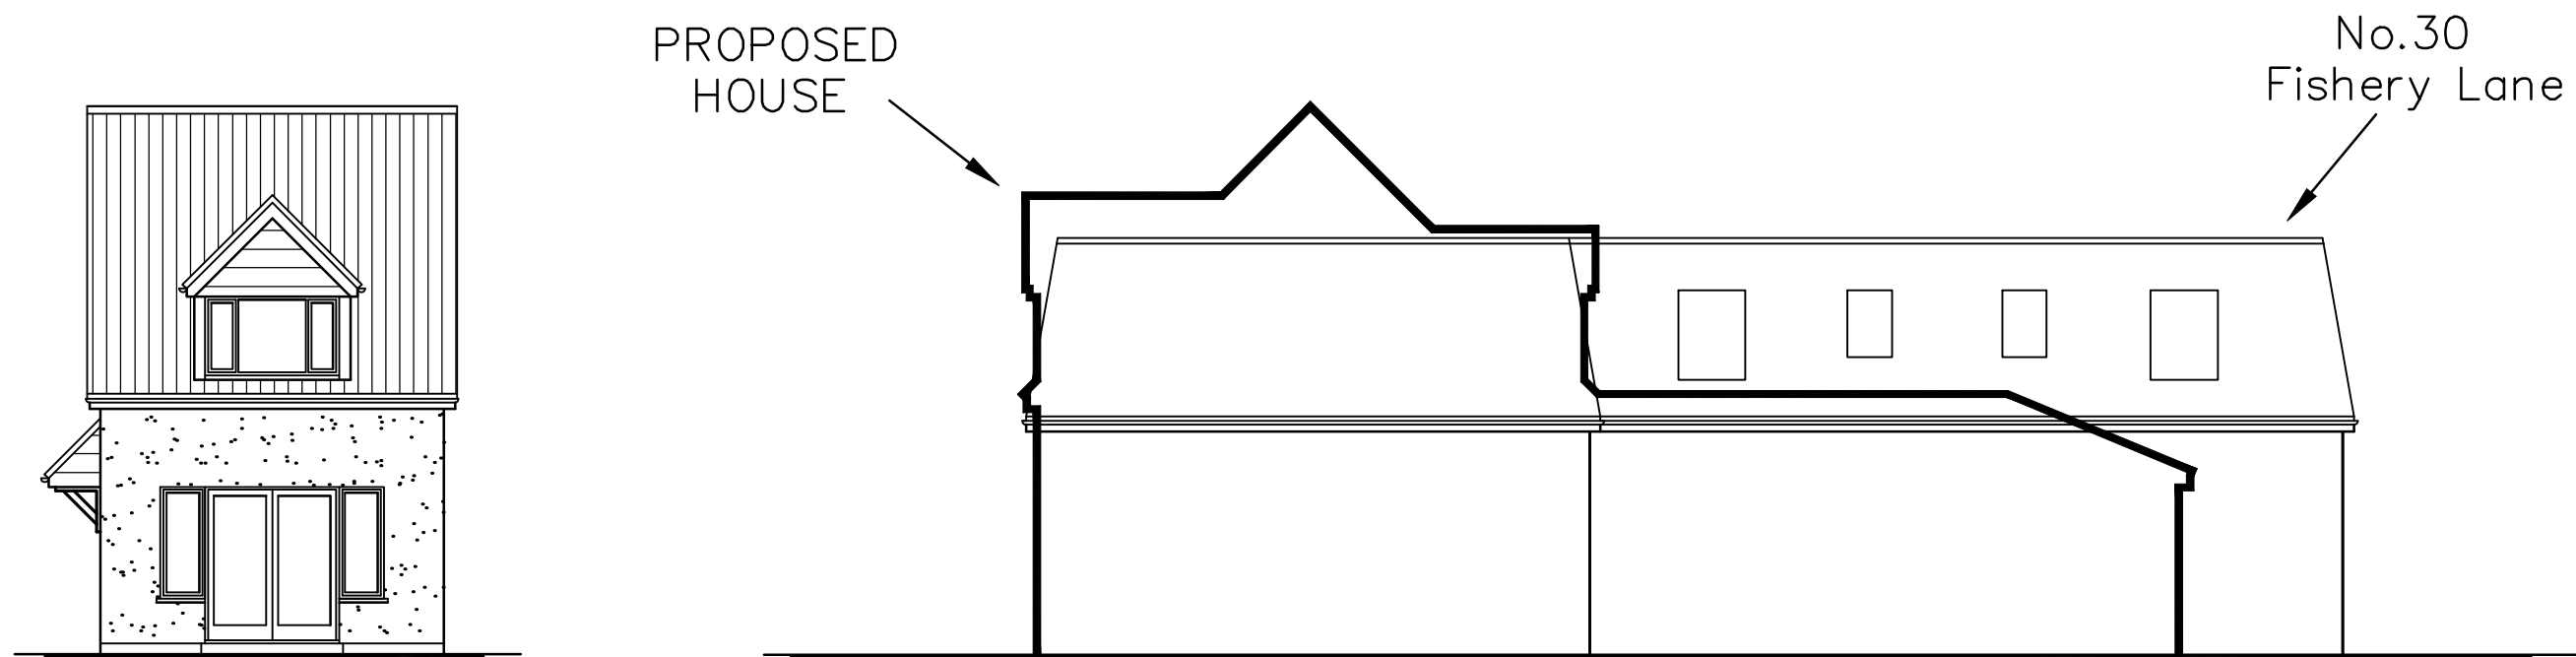


SOUTH

EAST: HEIGHT COMPARISON

32 Fishery Lane,
Hayling Island,
PO11 9NR

PROPOSED
ELEVATIONS

Revisions
A.

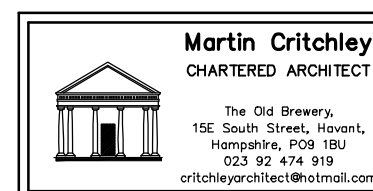

Scale A3 = 1:100
Drawn SAR
Date 05/12/17

17045-542⁰

metres

10

20

30

40