


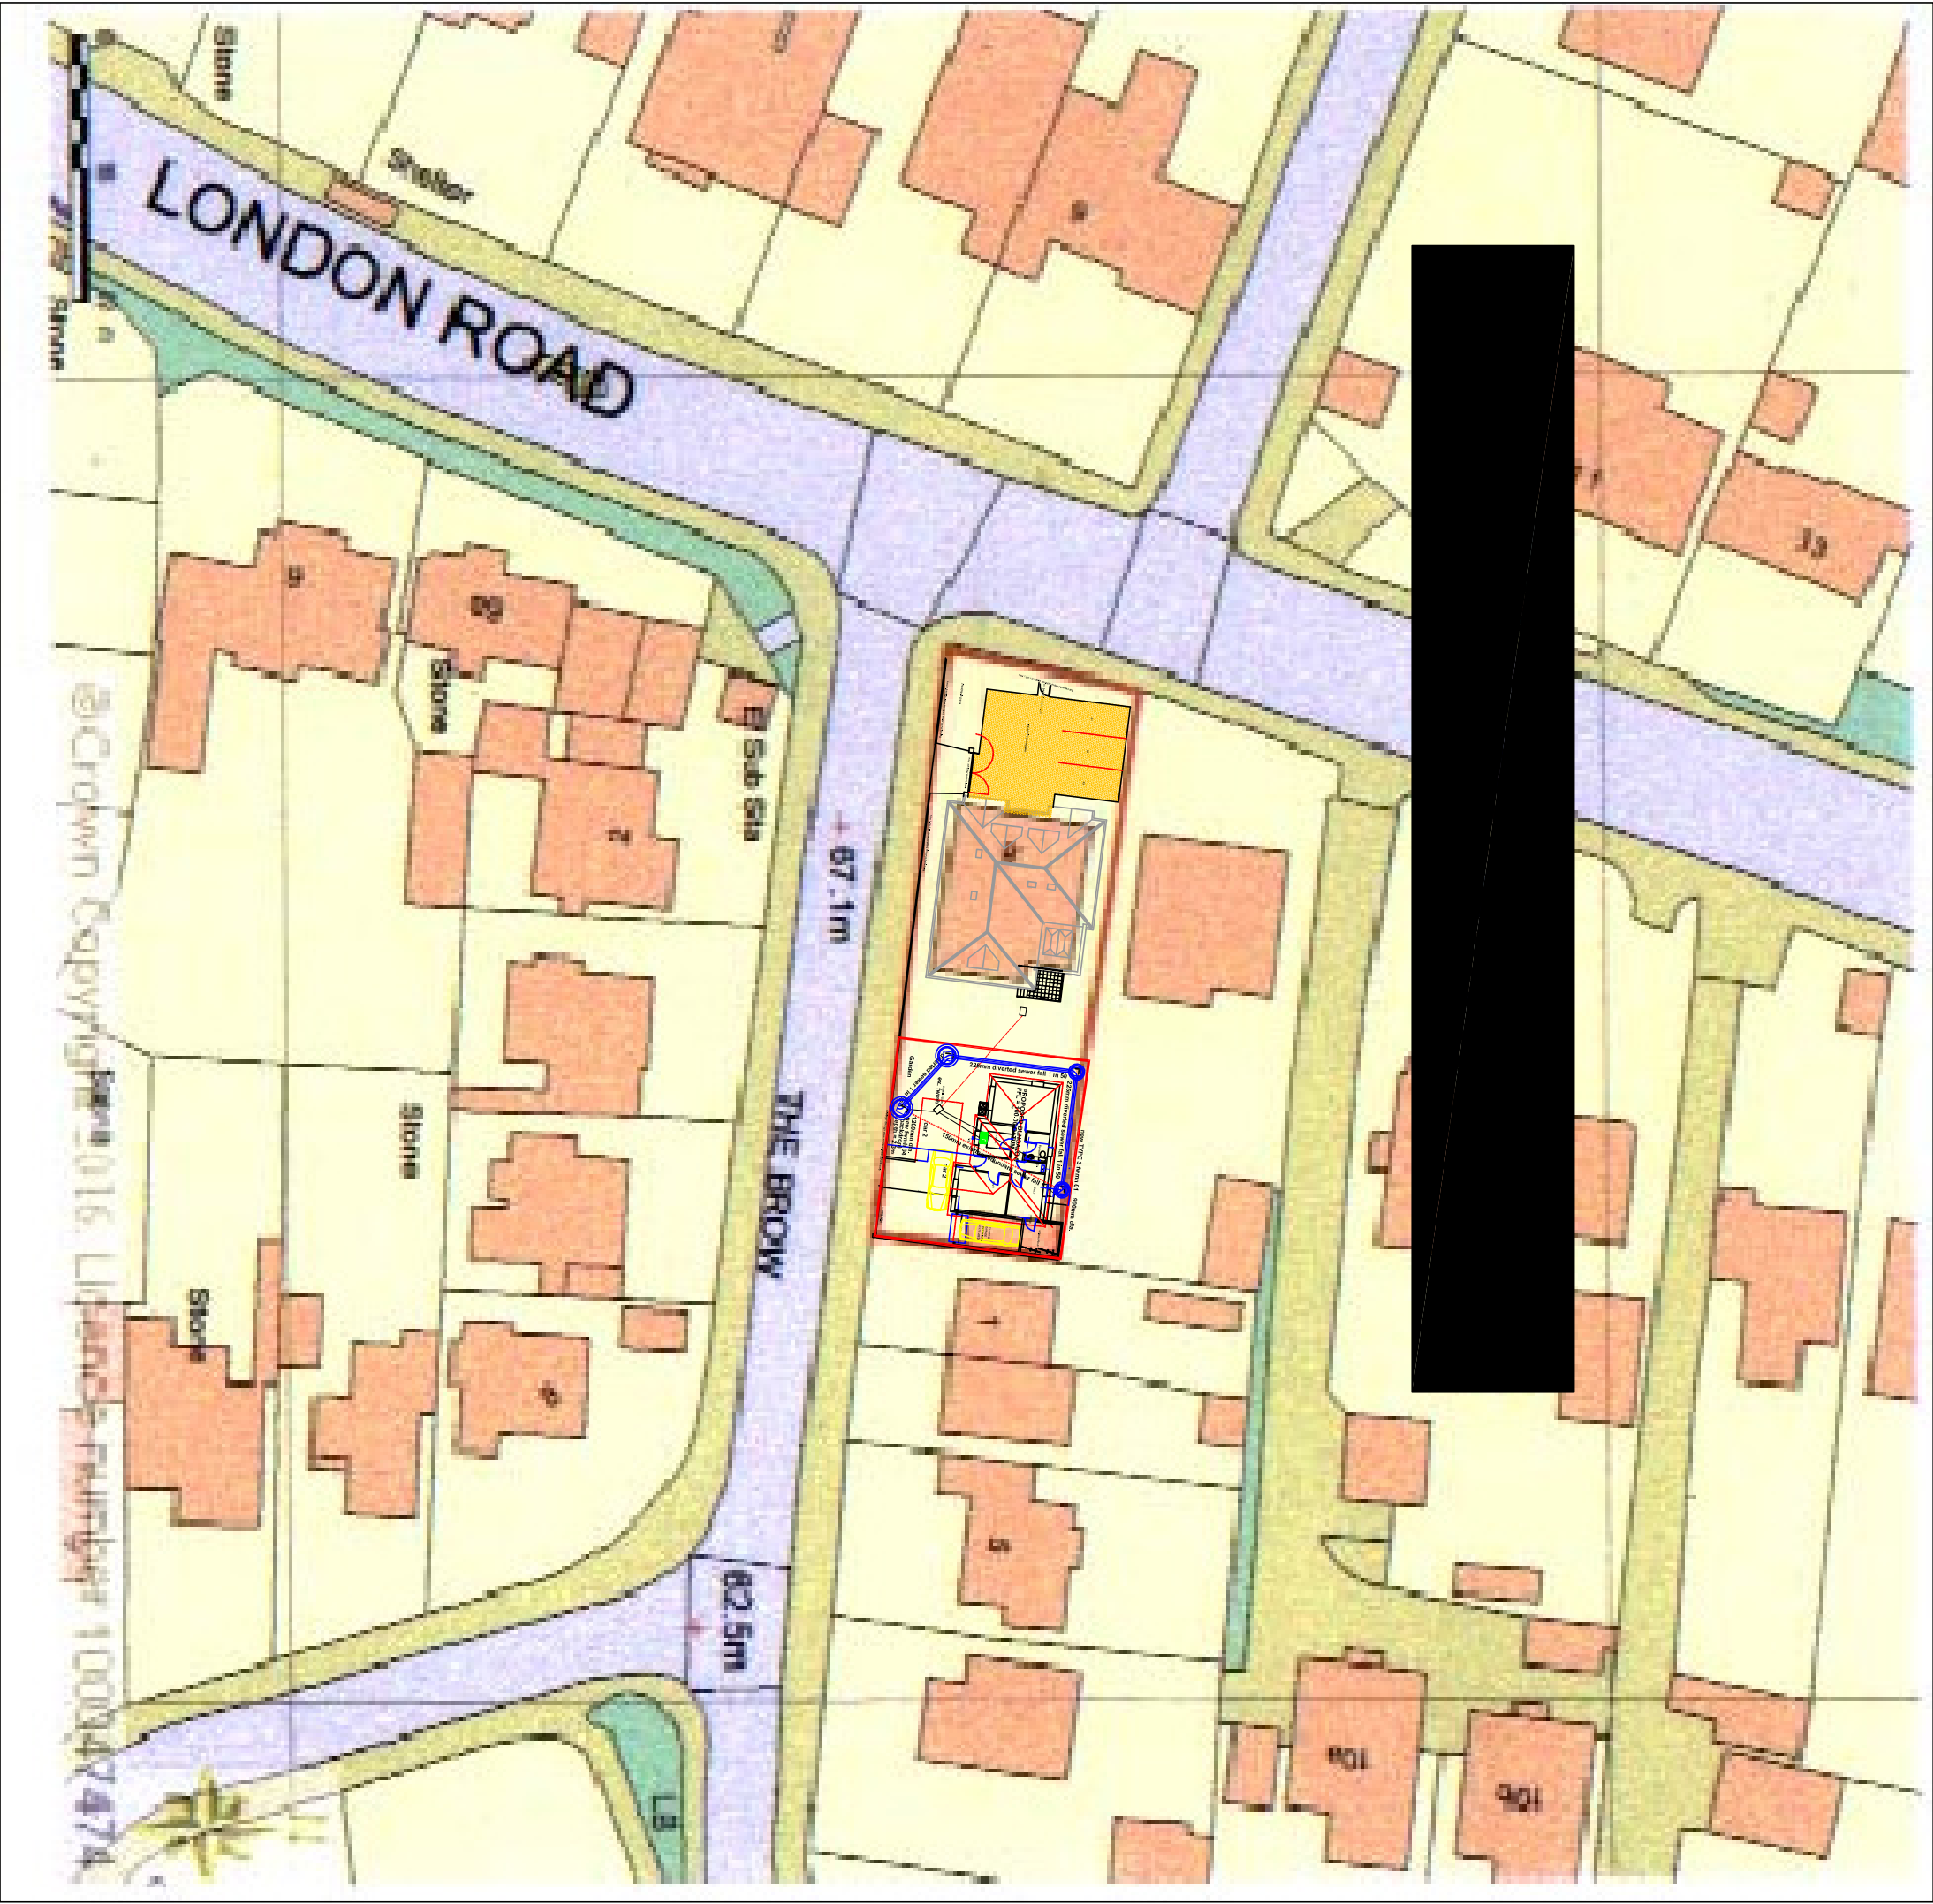

PETER GALLOWAY PARTNERSHIP

ARCHITECTS

HAYMAN, HAMPSHIRE PO9 1BA
TEL 02392 46313 FAX 02392 46322