



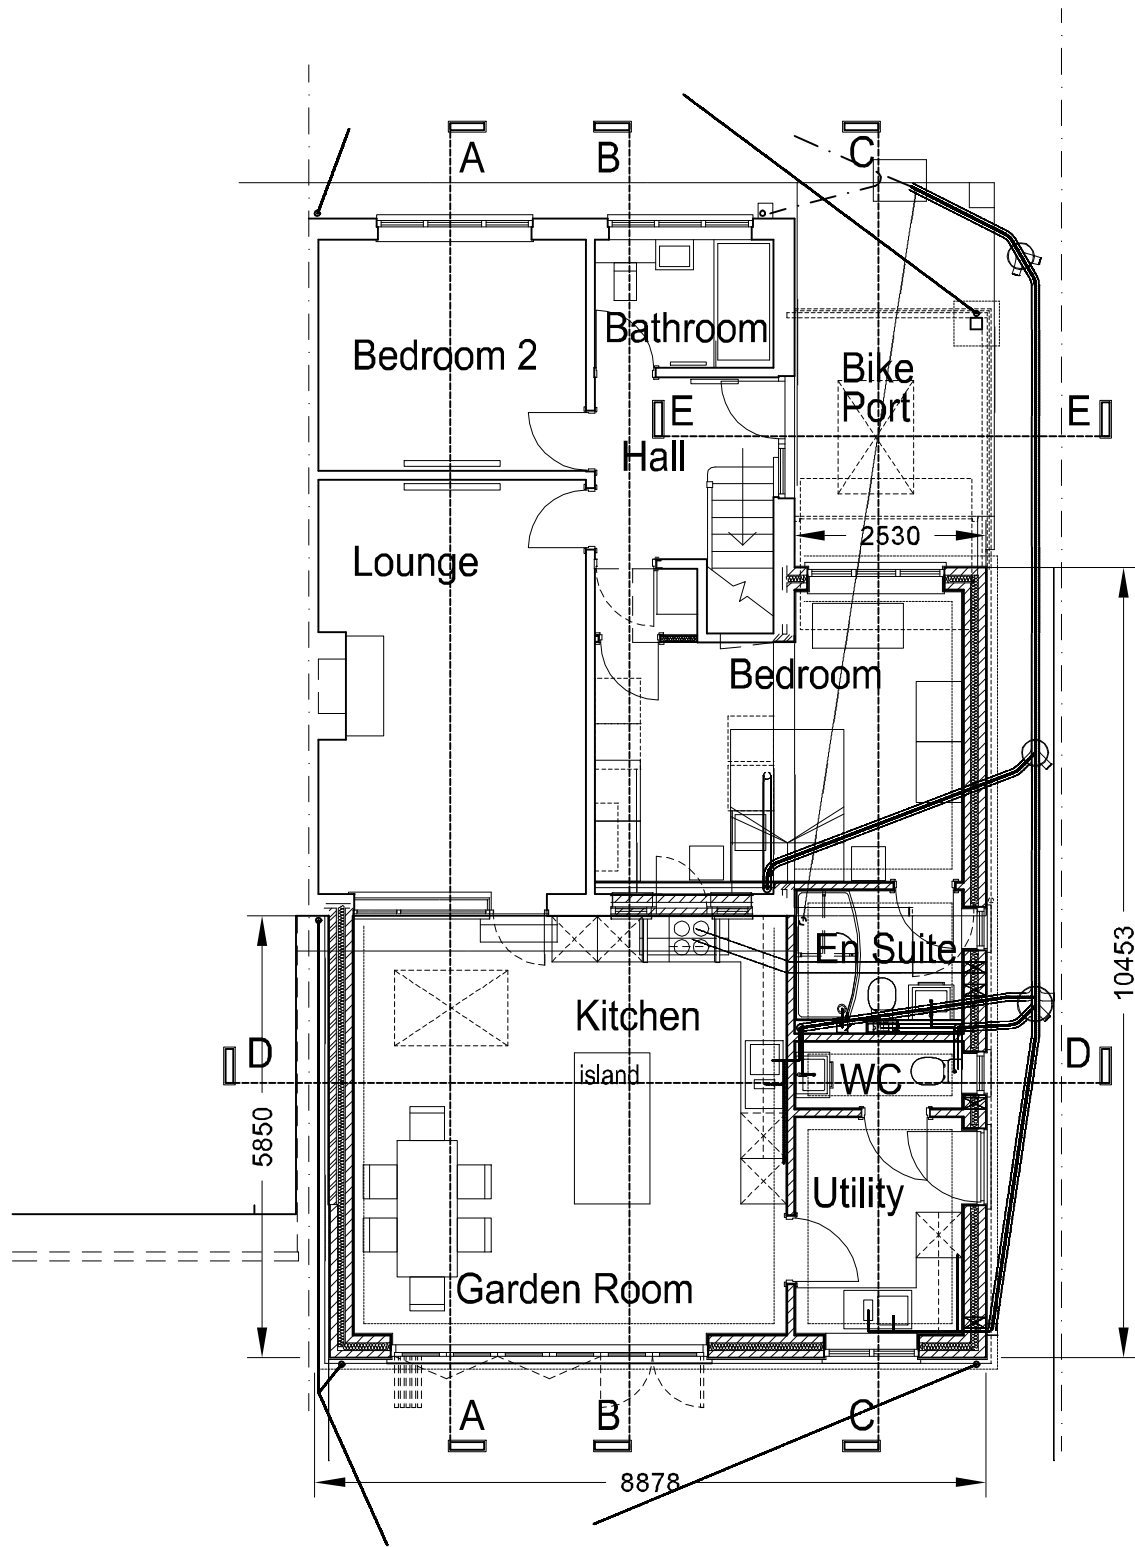

Ground Floor Plan as Proposed 1:100

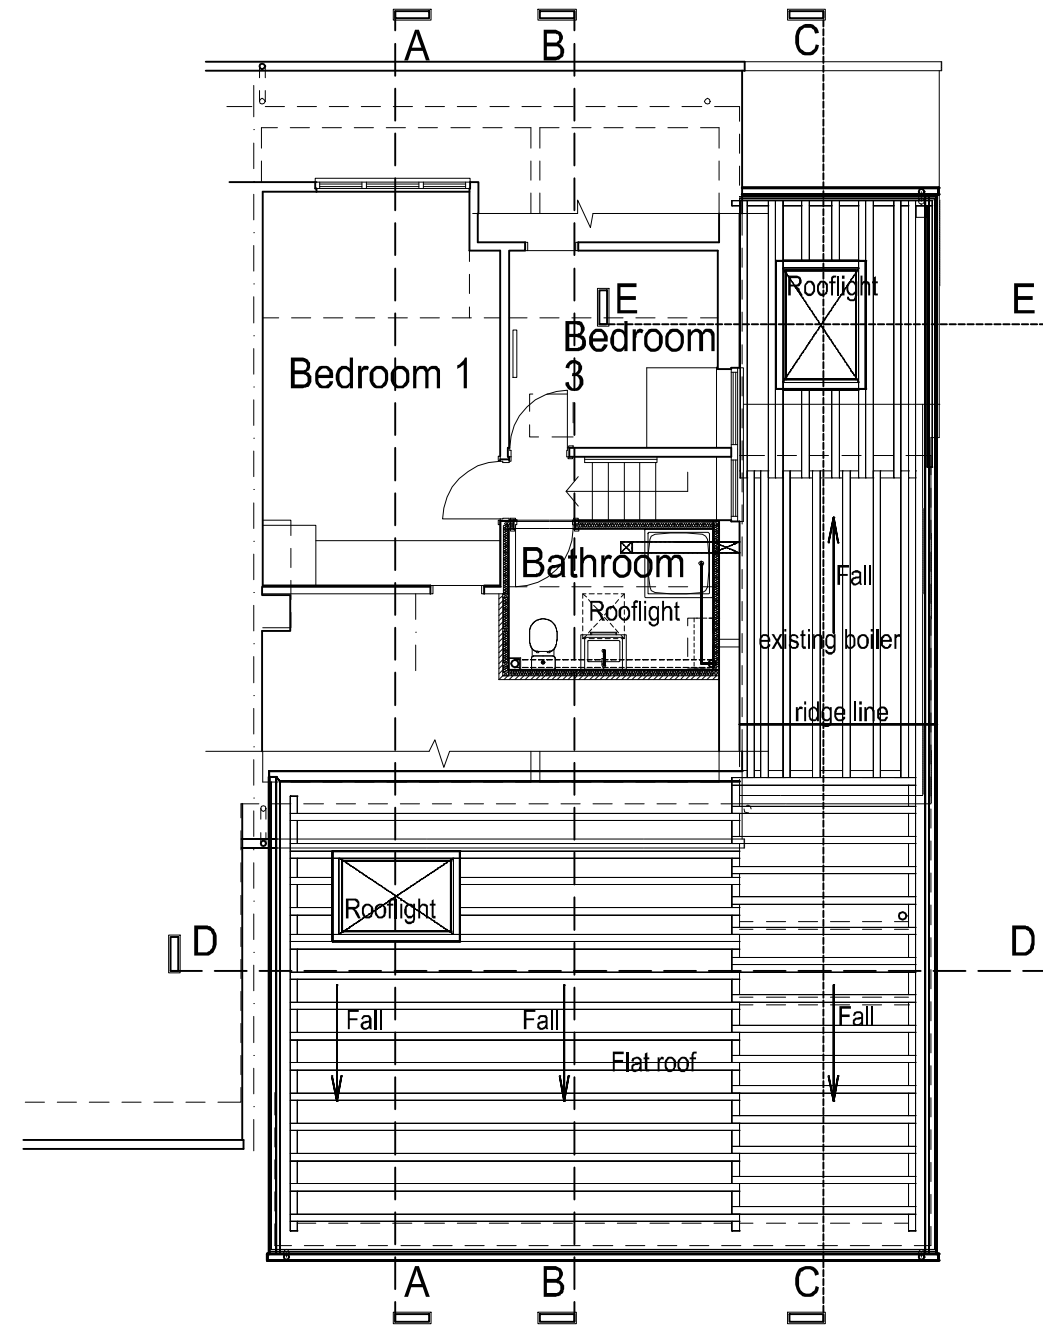

First Floor Plan as proposed 1:100

Revisions:-
A 01 Nov 2016 Updated for Client
B 19 Feb 2017 Completed for Planning