
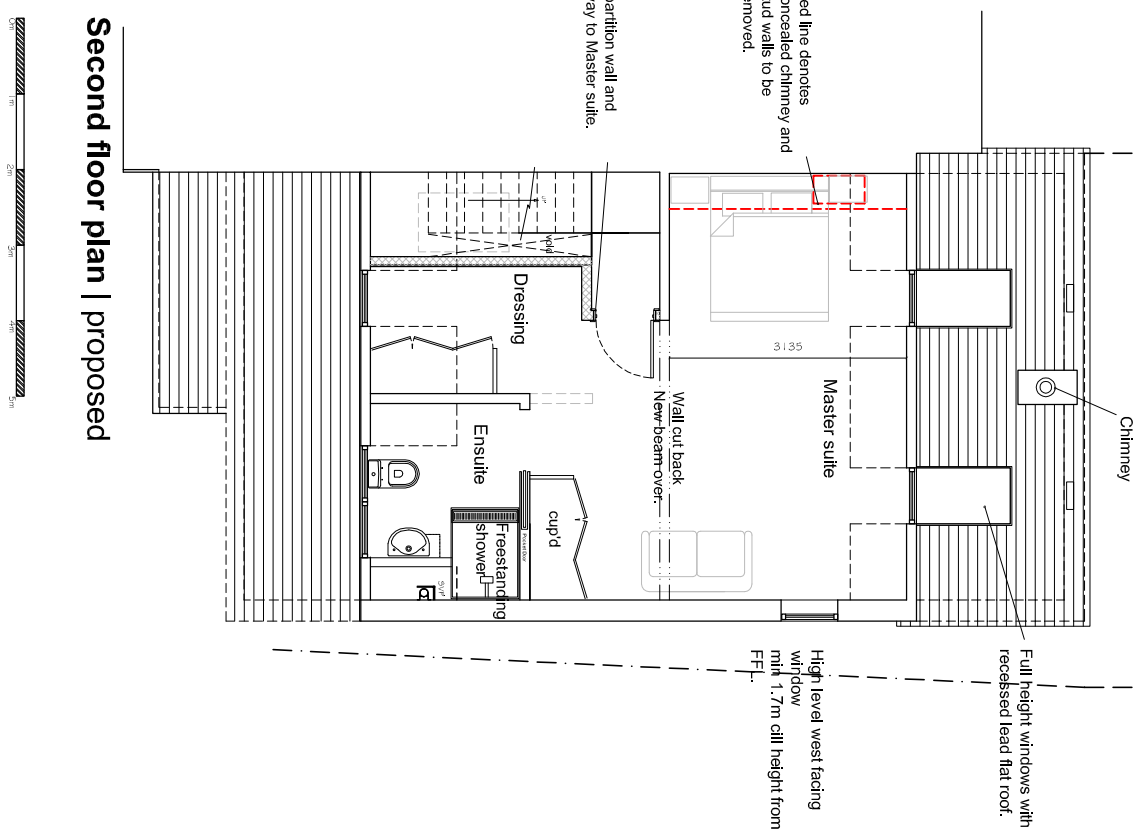
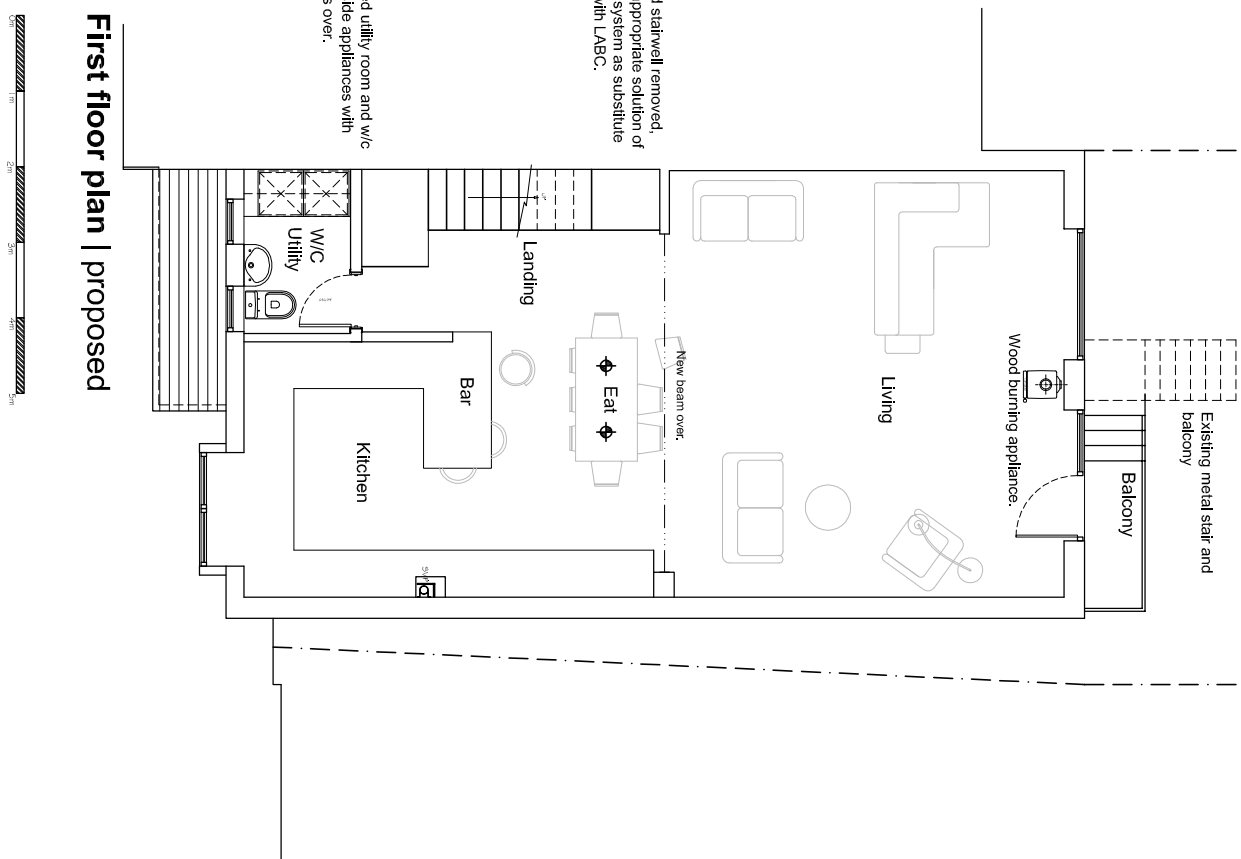
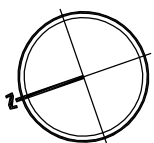


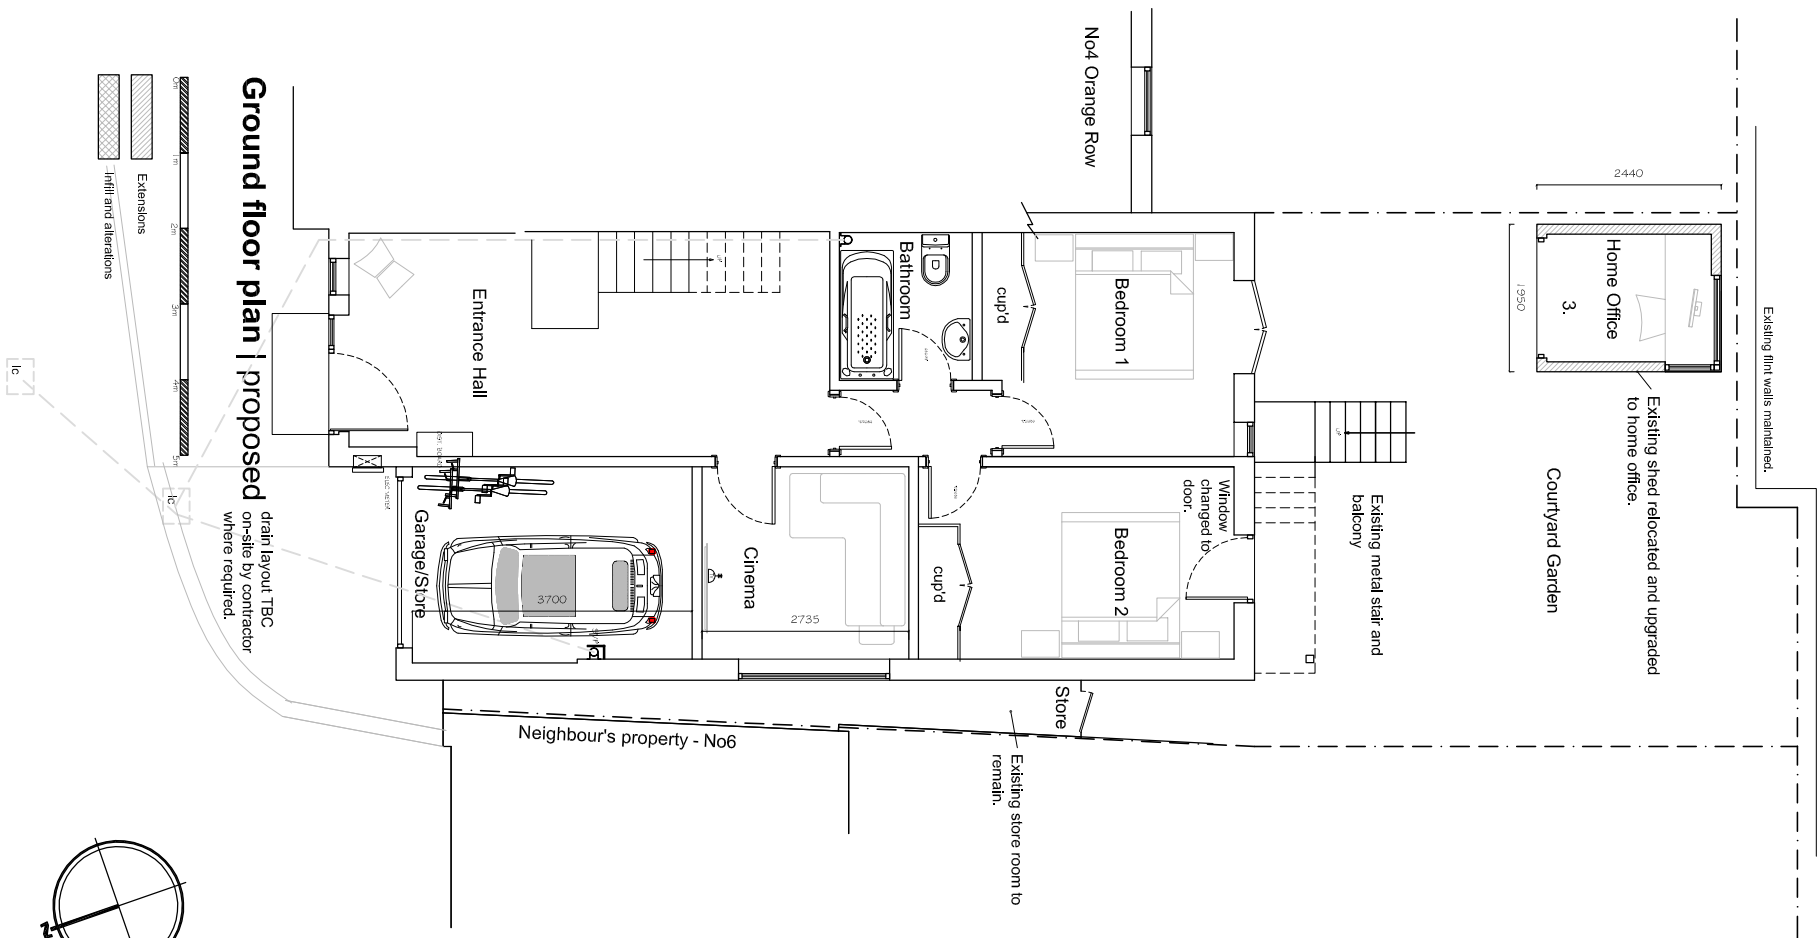

## PROPOSED PLANS

REV C: Door added to bed 2. 09-01-2018  
REV B: Rear balcony removed, existing balcony and stair reinstated. 5-1-2018  
REV A: Ground floor extension and spiral staircase removed 4-1-2018

REV B: Rear balcony removed, existing balcony replaced with new railing and glass balustrade.

REV A: Ground floor extension and spiral staircase removed 4-1-2018

(M): 07792 379302 (E) [rudi.design.co@gmail.com](mailto:rudi.design.co@gmail.com) (W) [cloud9designstudio.co.uk](http://cloud9designstudio.co.uk)

5 Orange Row, Drawing No:rev C9/0109/05B

Hampshire, PO10 7EL Date September 2017

Mr Robert & Mrs Bridget Bailey

Drawn By  
Rudi

Note: these drawings are prepared for planning puposes only, do not scale for any other purpose.