


New doors with fanlights into existing opening (similar configuration to existing cl.wg.03)
 - timber framed doors & windows to later detail, pursuant to planning condition

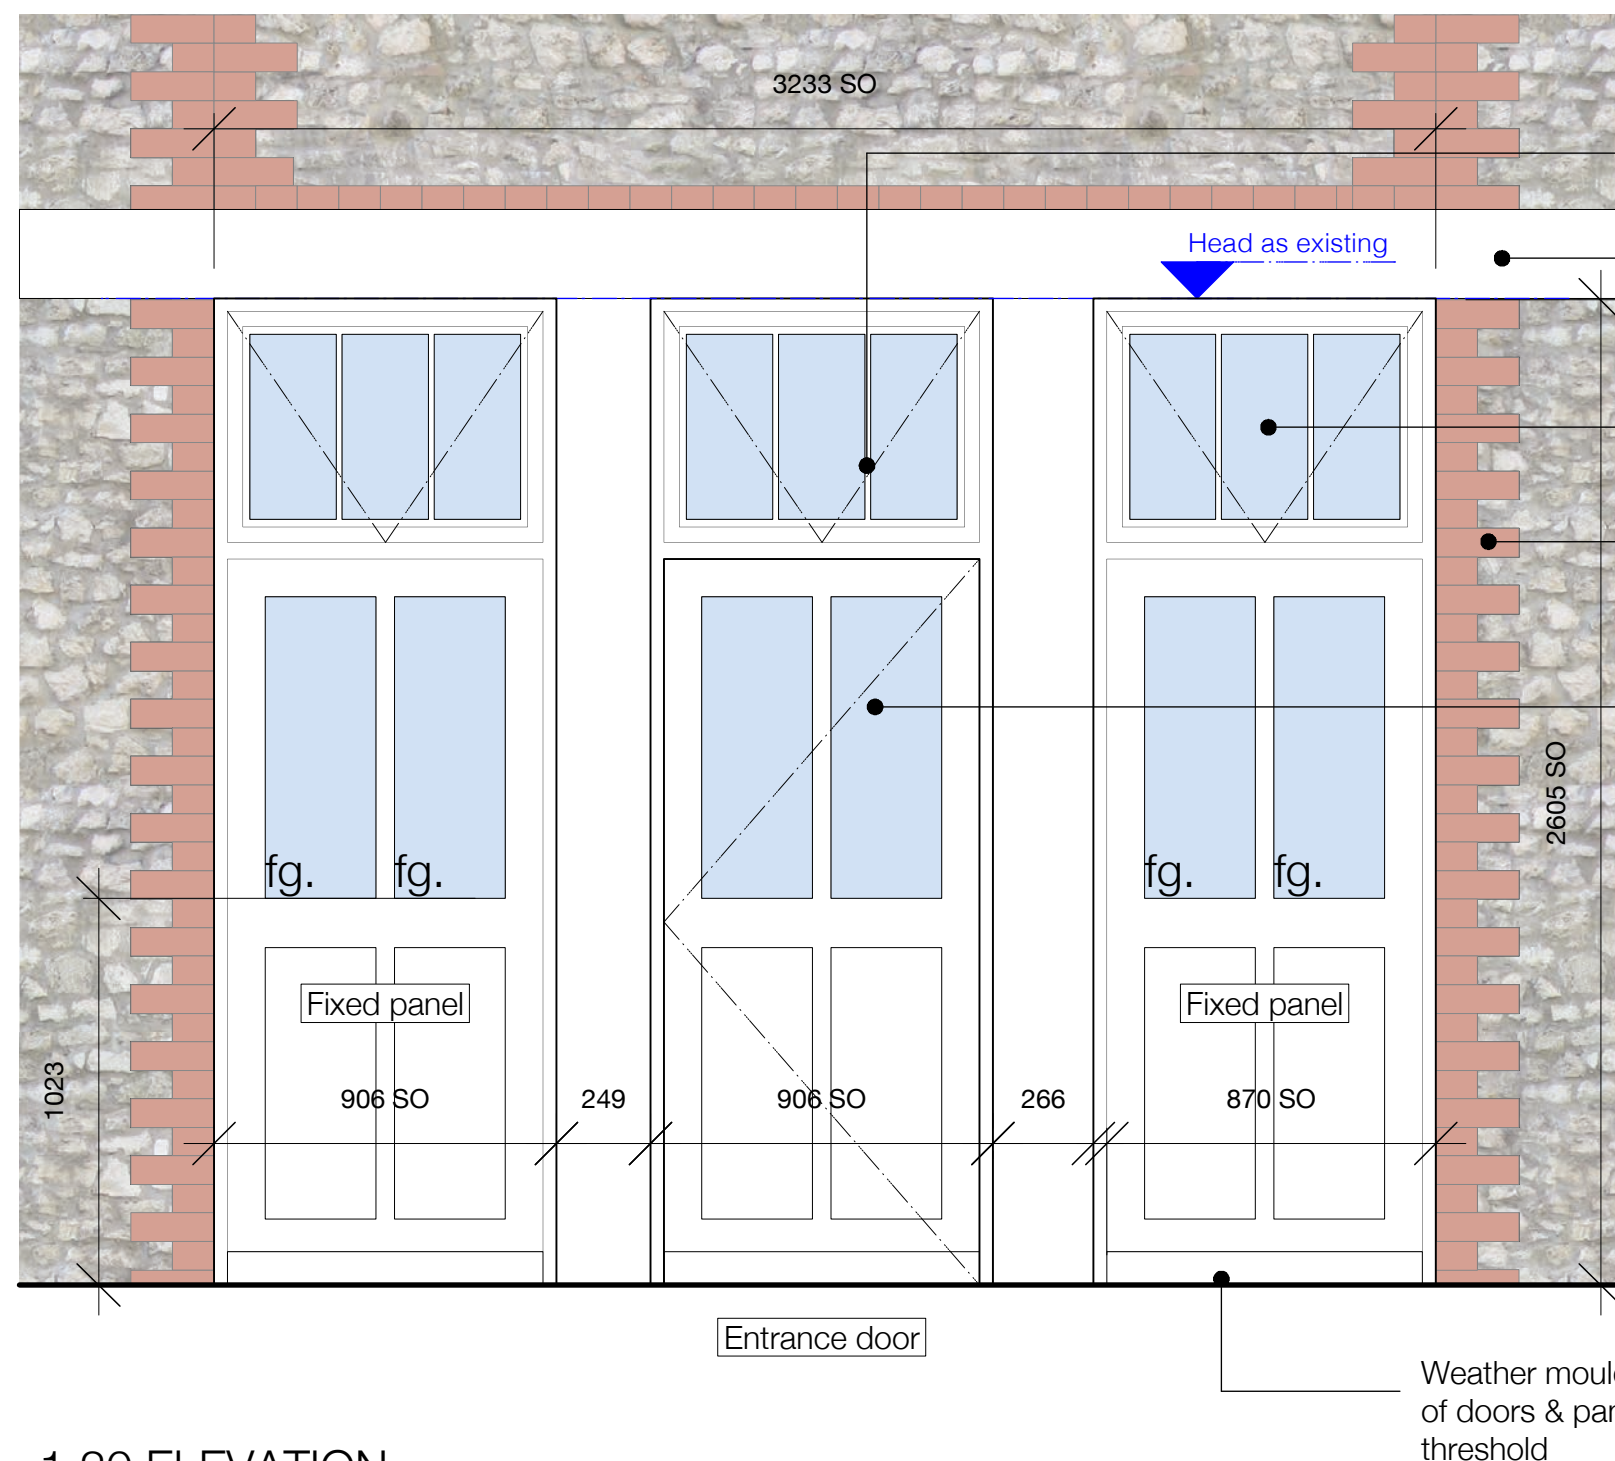

Glazing bar profiles and sash sections to match existing

Timber fascia retained

New inward-opening hopper fanlights - timber-framed traditional joinery to match existing

Brick reveals retained

New part-glazed panelled door and fixed sidelights - timber-framed traditional joinery to match existing (into existing structural openings)



existing image - cl.wg.03

1:20 ELEVATION

former stables ground floor west elevation - Reconfiguration of existing openings

Reference - cl.wg.03