



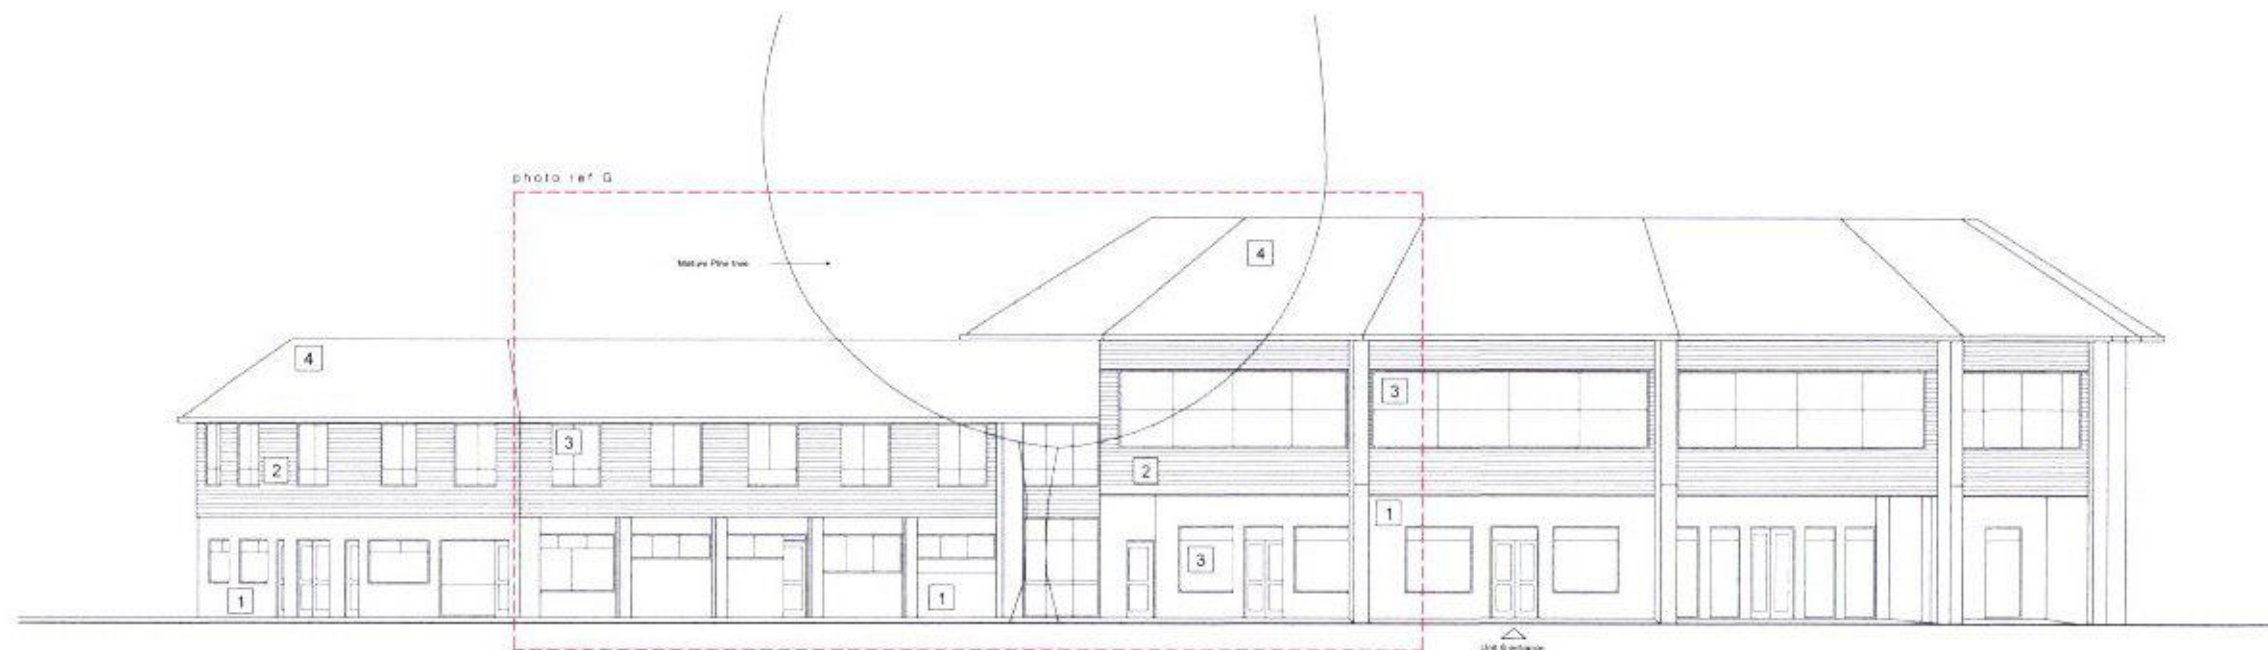

proposed elevation 3-3 north 1:100

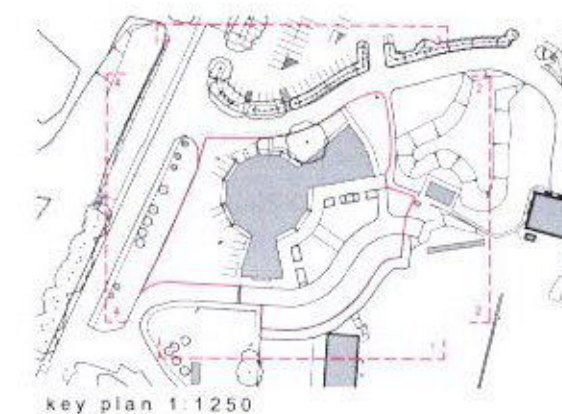

key:

- 1 Brickwork
- 2 White cladding
- 3 White uPVC windows and doors
- 4 Plain interlocking roof tiles



photo ref G



proposed elevation 4-4 west 1:100



photo ref H



photo ref J

Project name: Northney Marina, Hayling Island PO11 0NH	Project no.: 17024	Drawing no.: P241	Revision: /	Status: PLANNING	This drawing is copyright of Cover Storey Architects LLP
Drawing name: Proposed Elevations - Sheet 2 of 2	Scale @ A1 1:100 @ A1	Drawn by JB	Checked by DJS	Date 16/08/2017	All dimensions must be verified on site prior to construction
					Do not scale this drawing except for planning application purposes
					<div> <div>Rev.</div> <div>Description</div> <div>by</div> <div>check</div> <div>date</div> </div> <div>REVISIONS</div> <div> <div>Cover Storey</div> <div>Architects</div> <div> <div>Cover Storey Architects LLP</div> <div>The Studio, 16 St Georges Avenue, Havant</div> <div>PO9 2RX</div> </div> </div>