



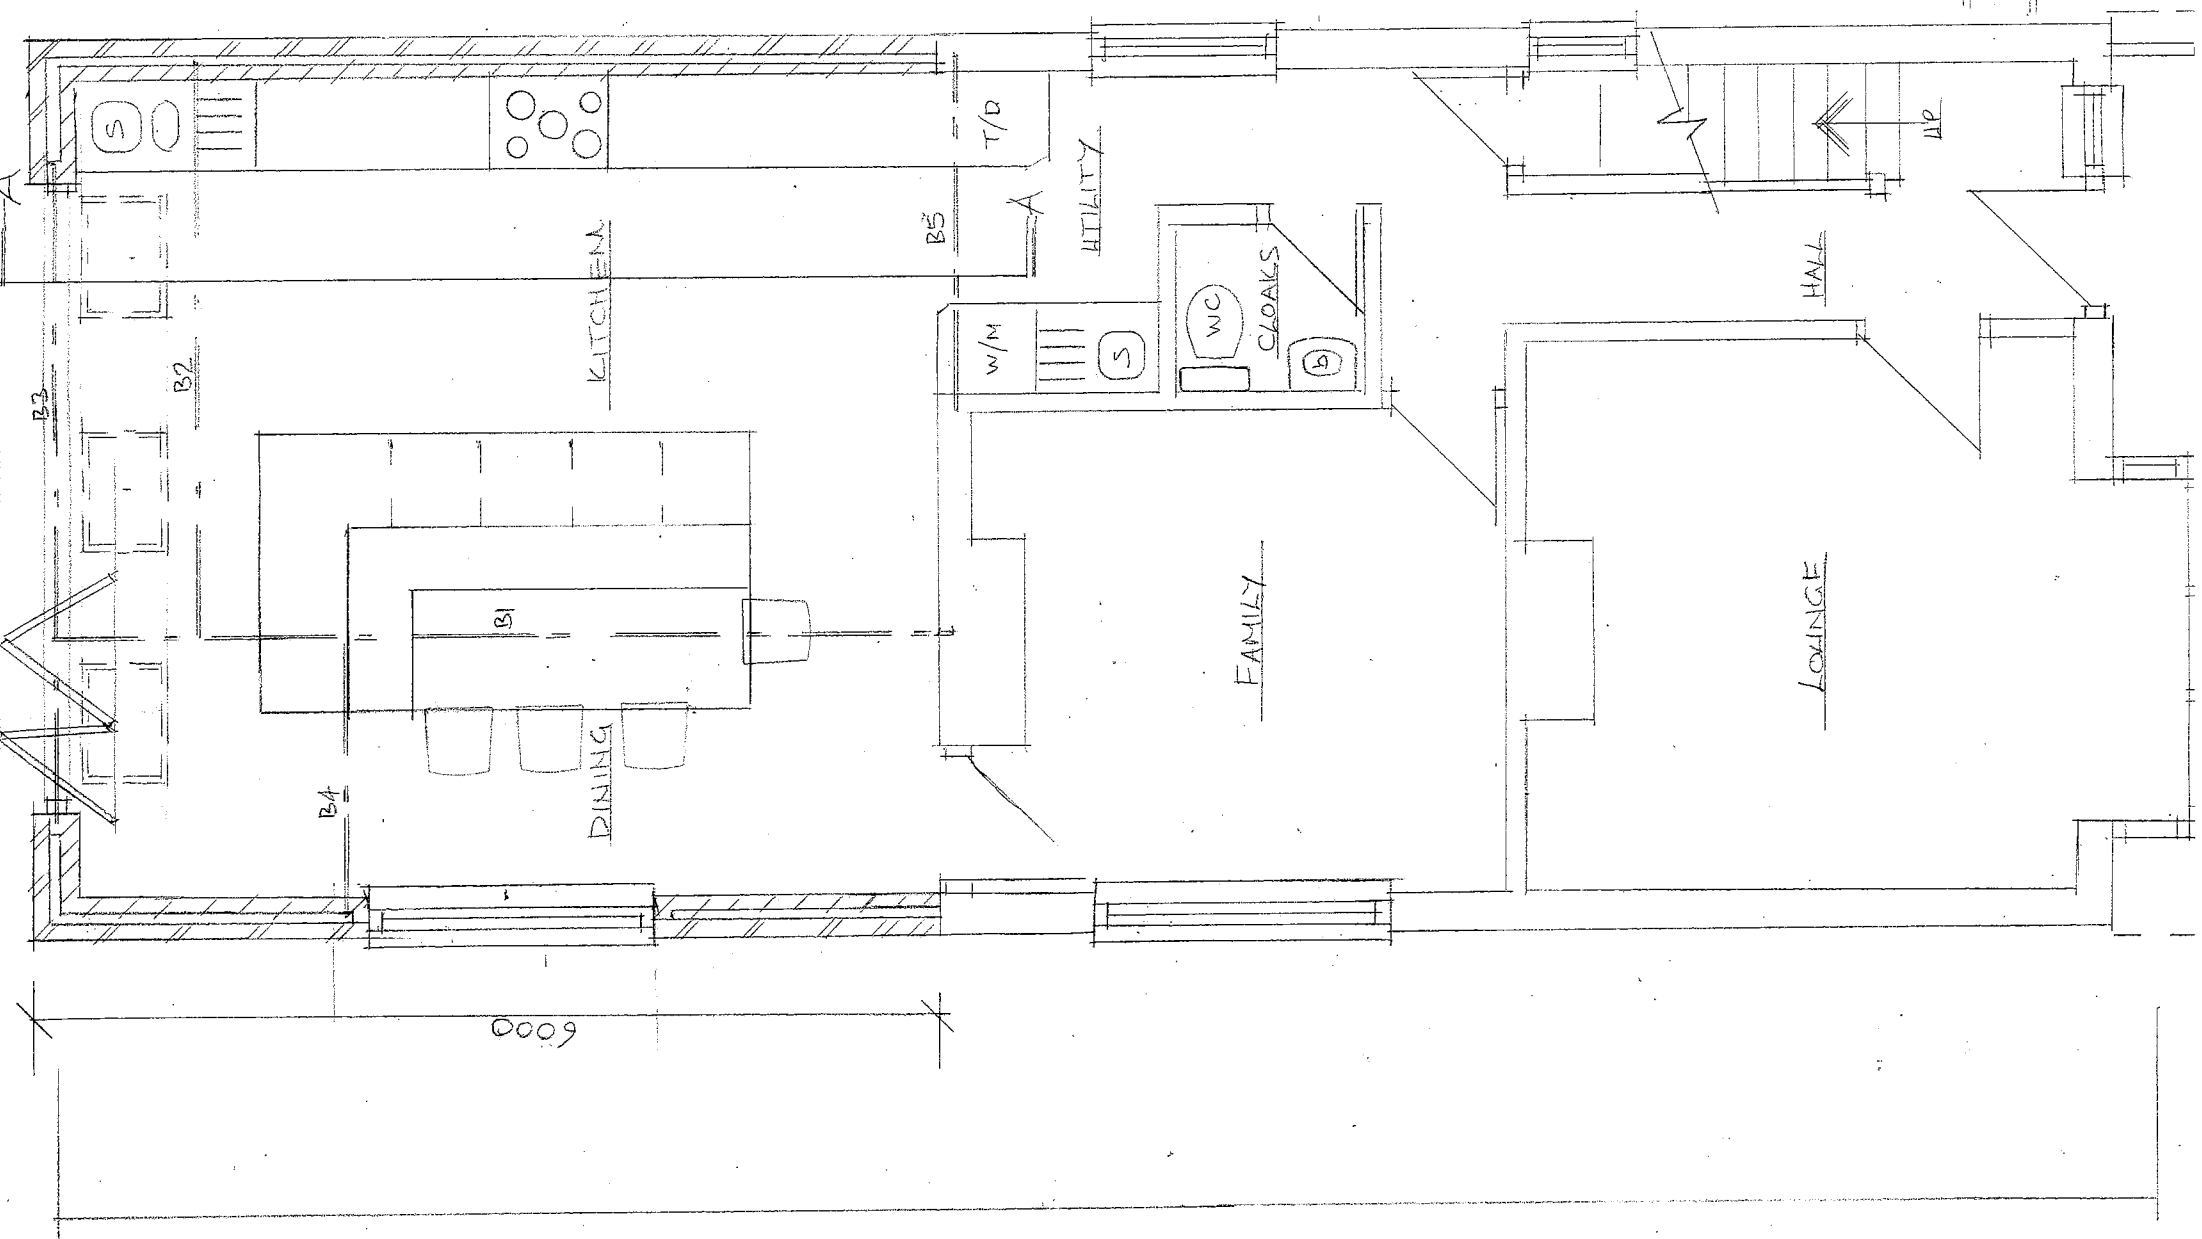

PROPOSED GROUND
FLOOR PLAN 1:50

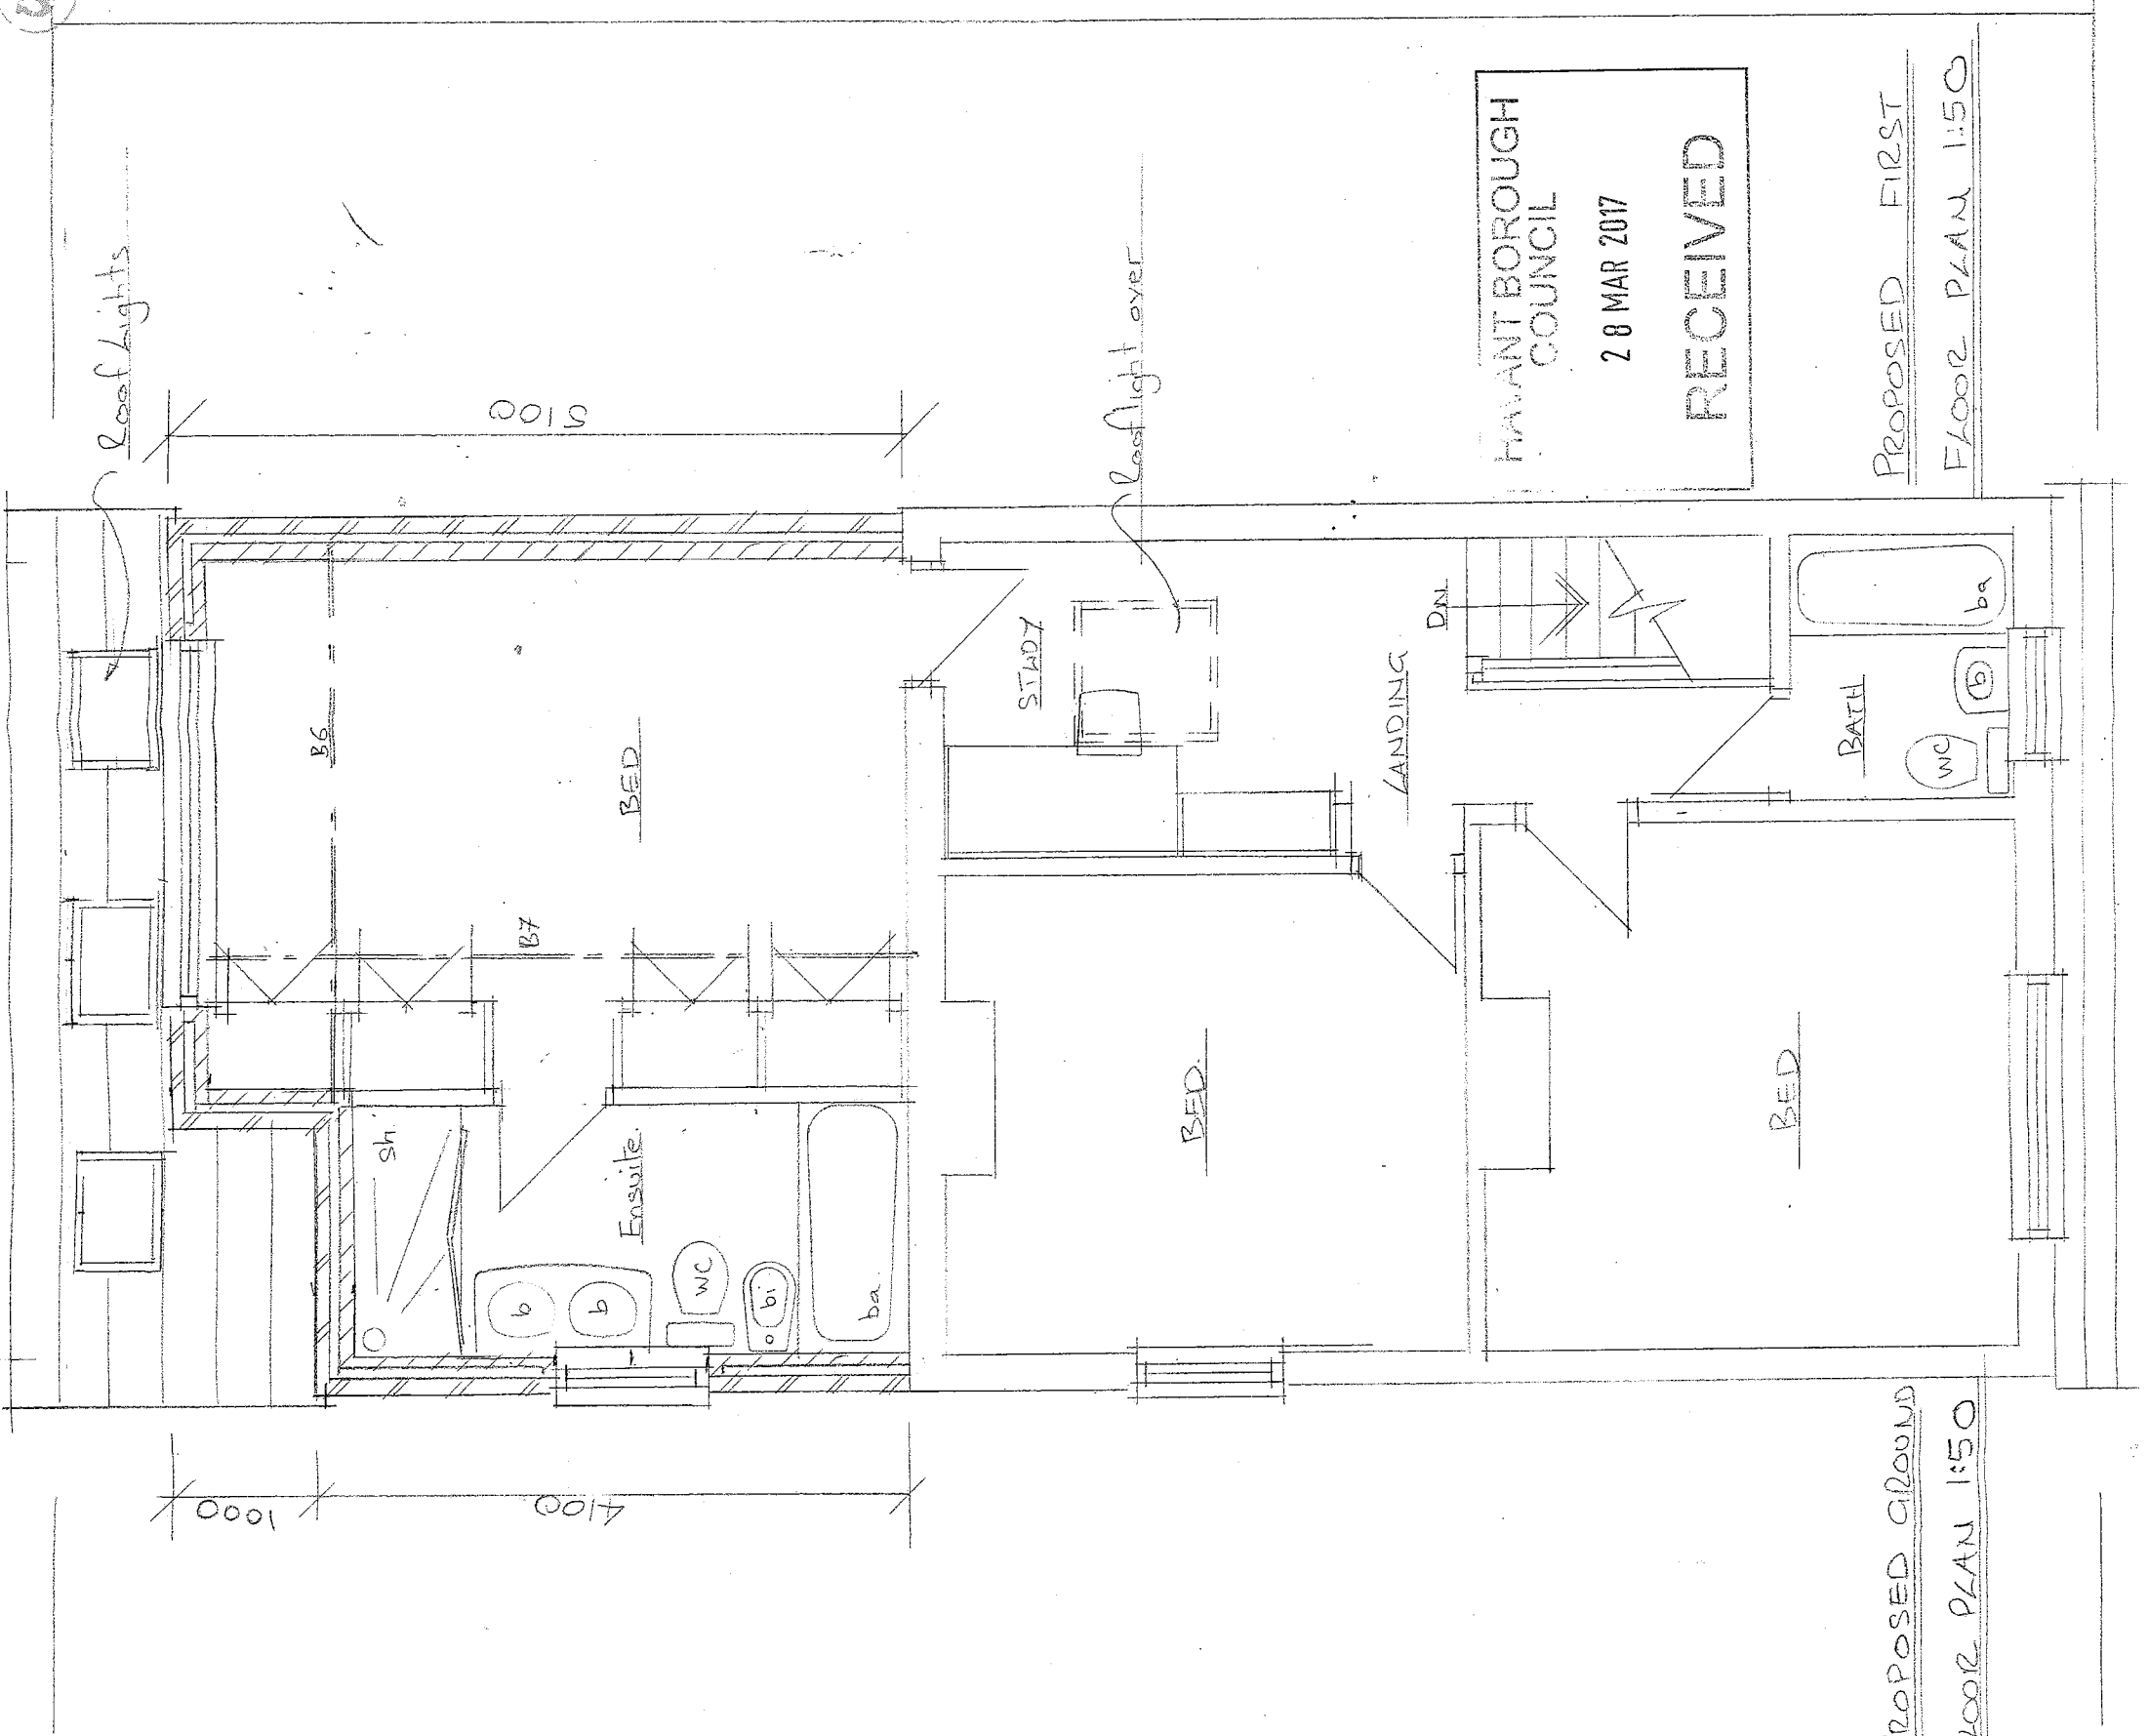

PROPOSED FIRST
FLOOR PLAN 1:50

HAVANT BOROUGH
COUNCIL
28 MAR 2017
RECEIVED