


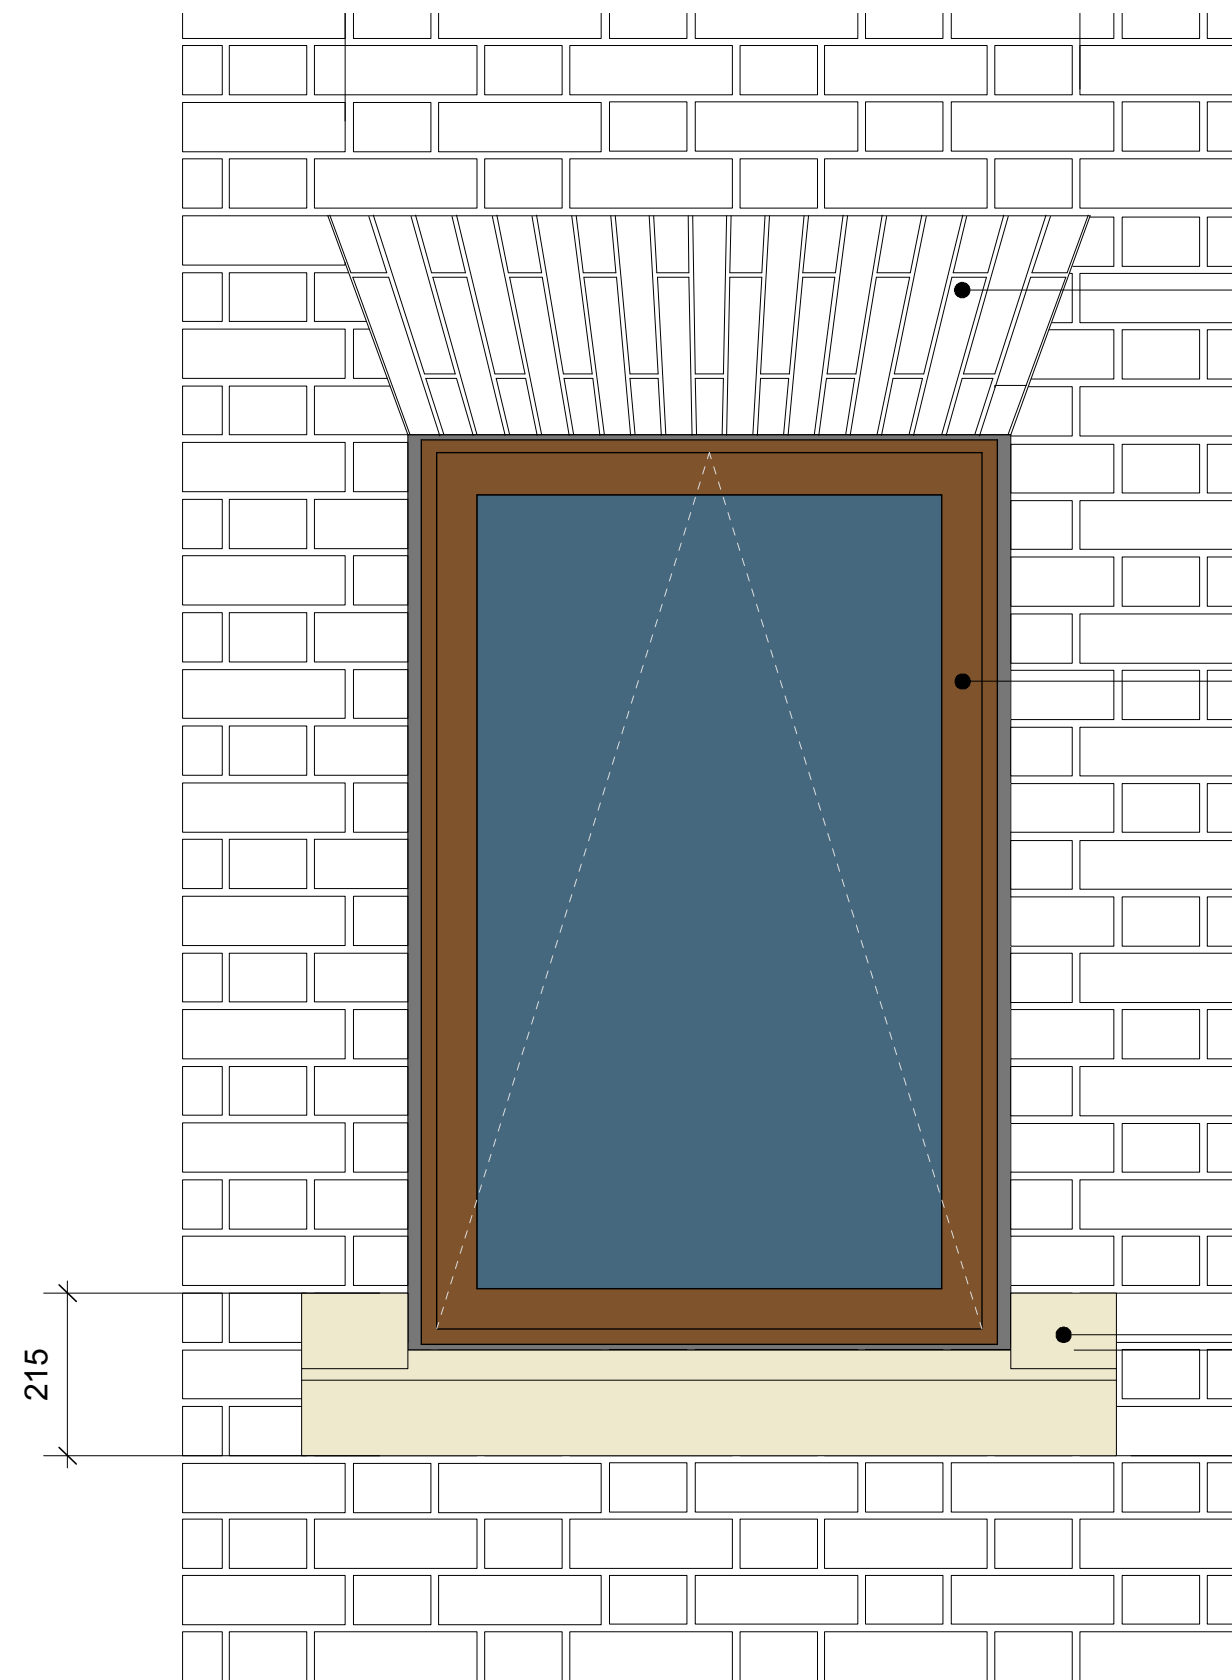

ELEVATION 1:10

Continuous cavity tray with weep hole vents at 450mm intervals

Flat cut gauged 'brick and a half' arch

Insulated cavity lintel

54mm 'ISO-BLOCO ONE' joint sealing tape

Aluminium clad timber windows in 'Liberty Bronze' finish


S. O. 1210 mm

Stone stooped cill

54mm 'ISO-BLOCO ONE' joint sealing tape

Cavity tray

140

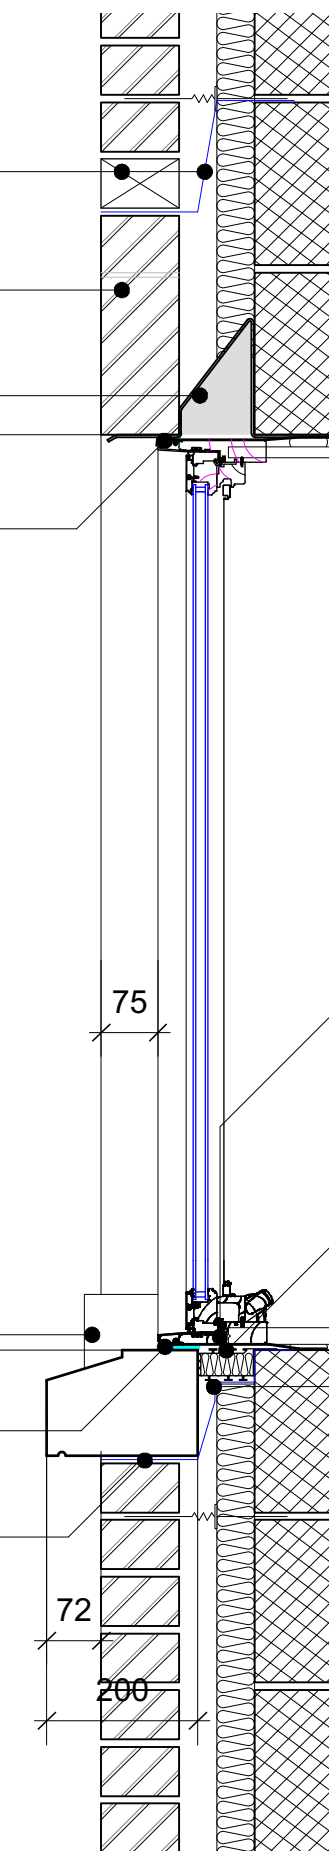


SECTION 1:10

10g galv. steel fixing strap

Treated softwood blocking mastic bedded and screwed to jambs

22x215mm window board finish to be confirmed

Thermabate 75 or similar cavity closer

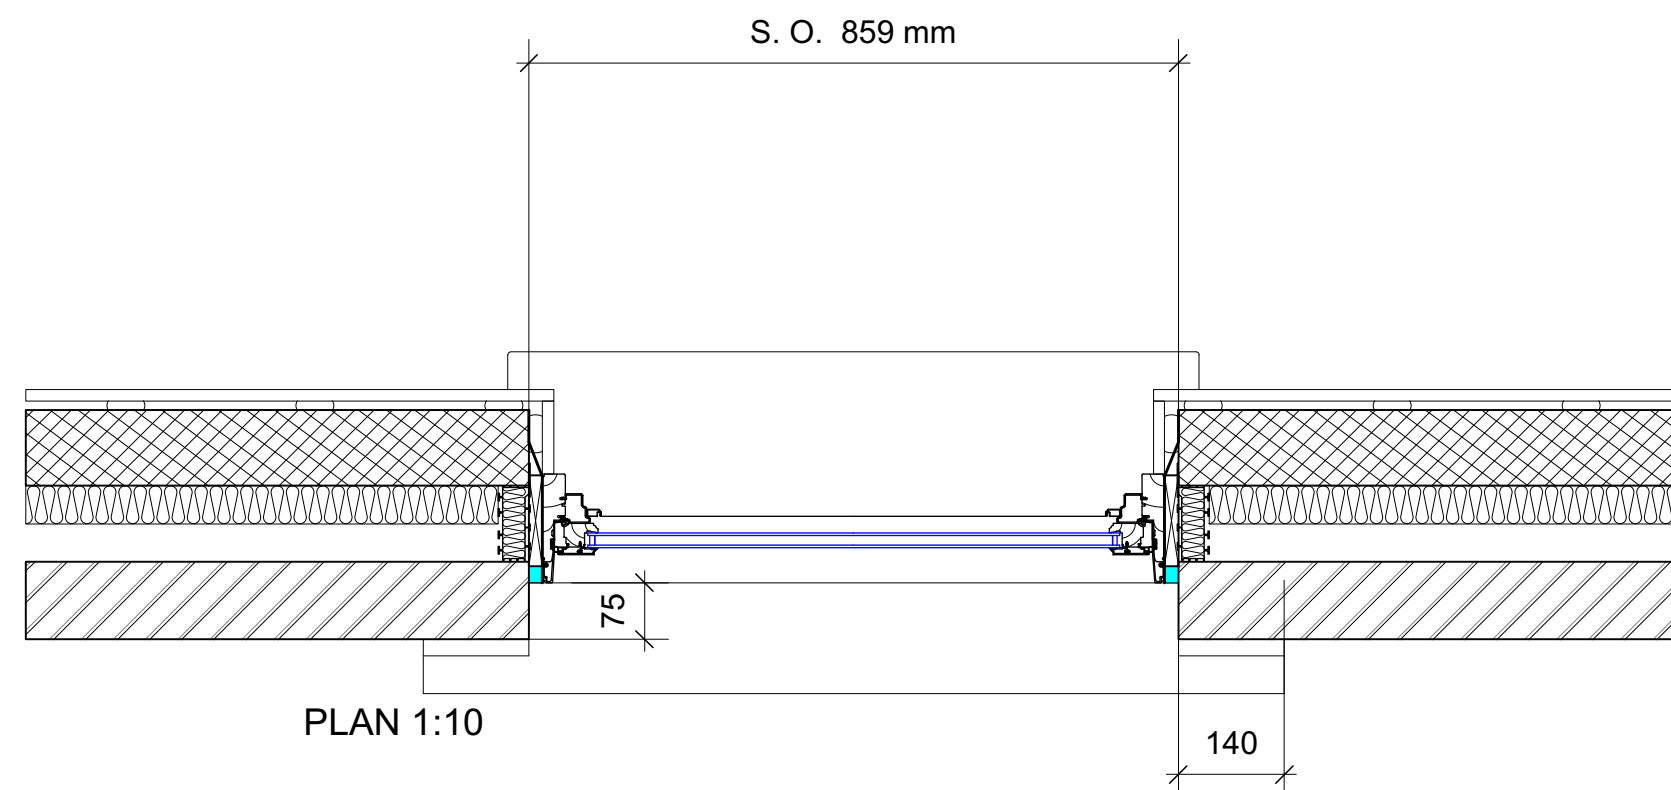

PLAN 1:10

Example shown ref: FW.02
Marvin Clad Ultimate Casement
CUCA-NG3248