



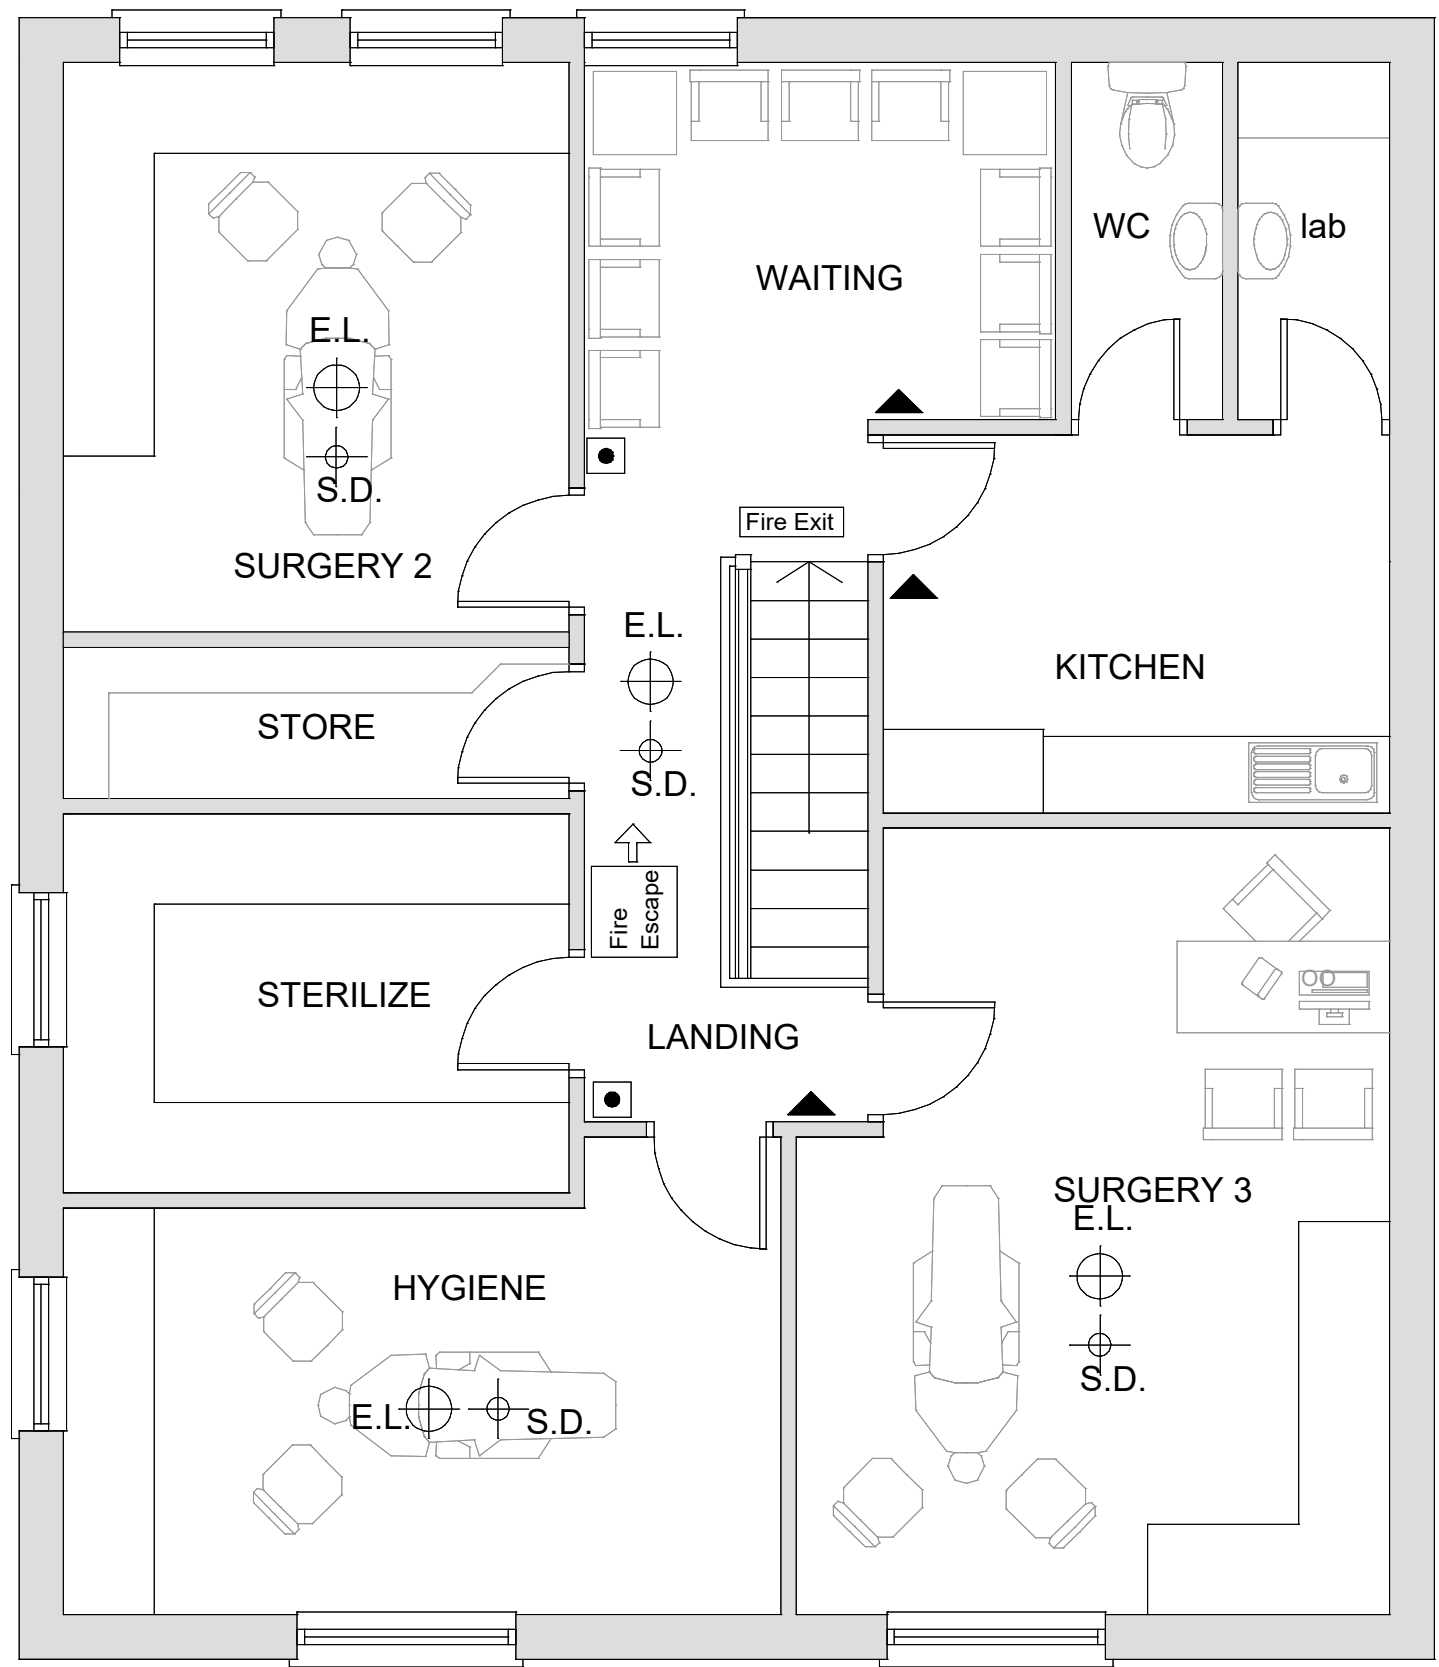


EXISTING FIRST FLOOR PLAN

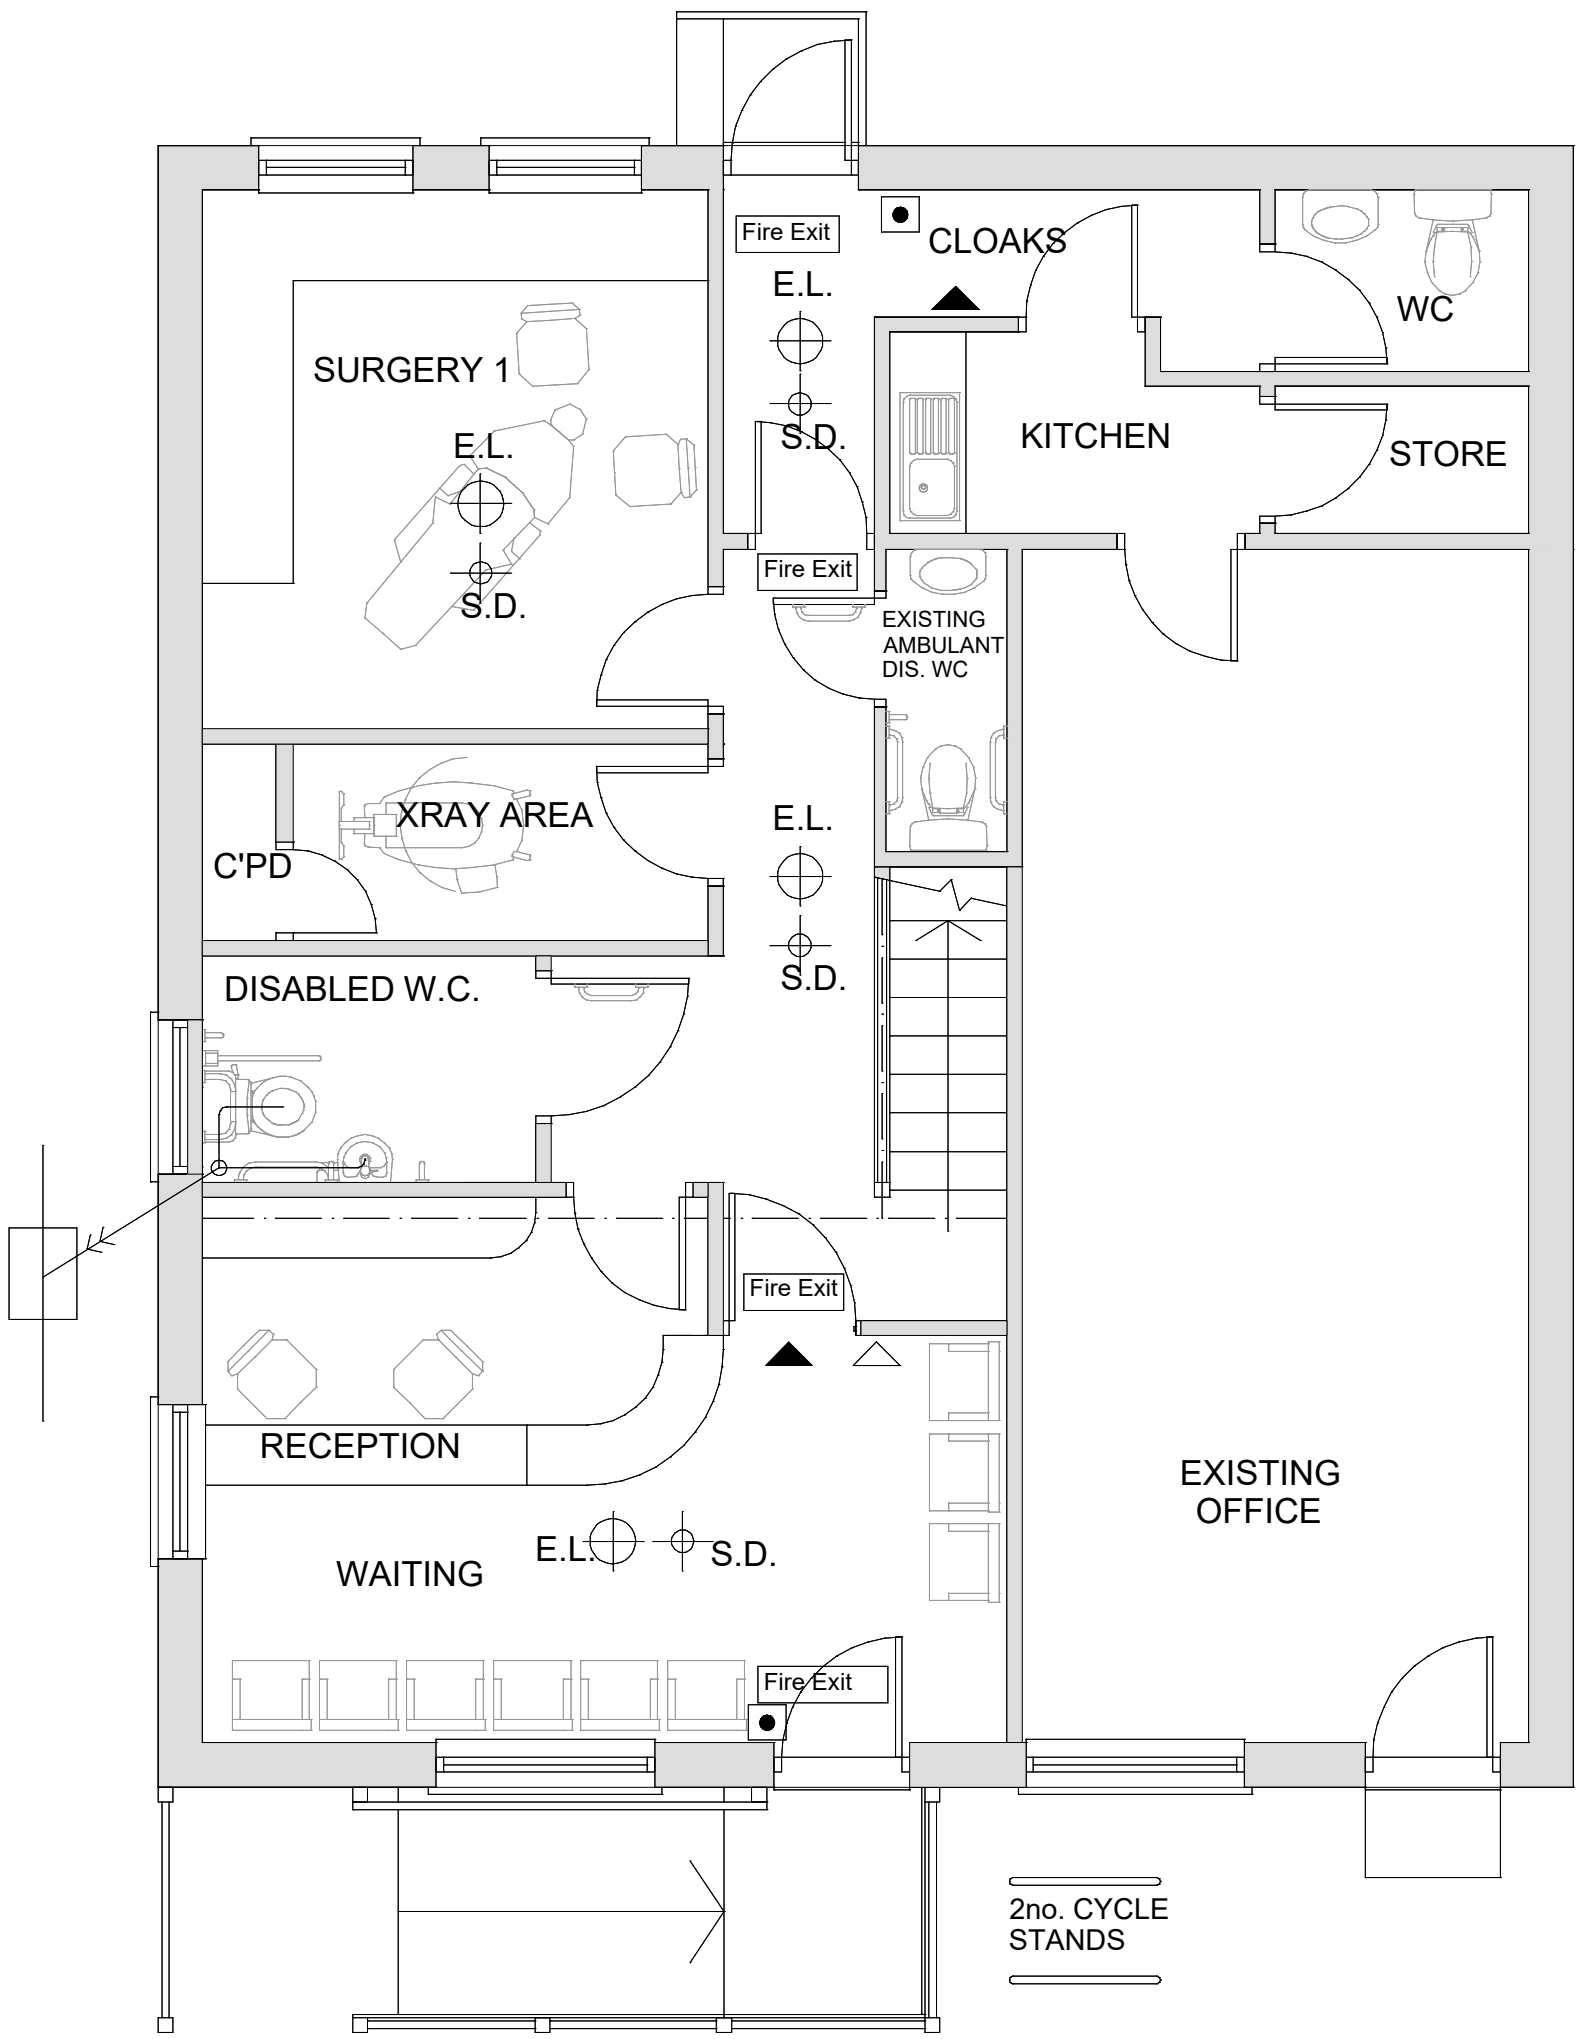

EXISTING GROUND FLOOR PLAN



EXISTING EAST ELEVATION

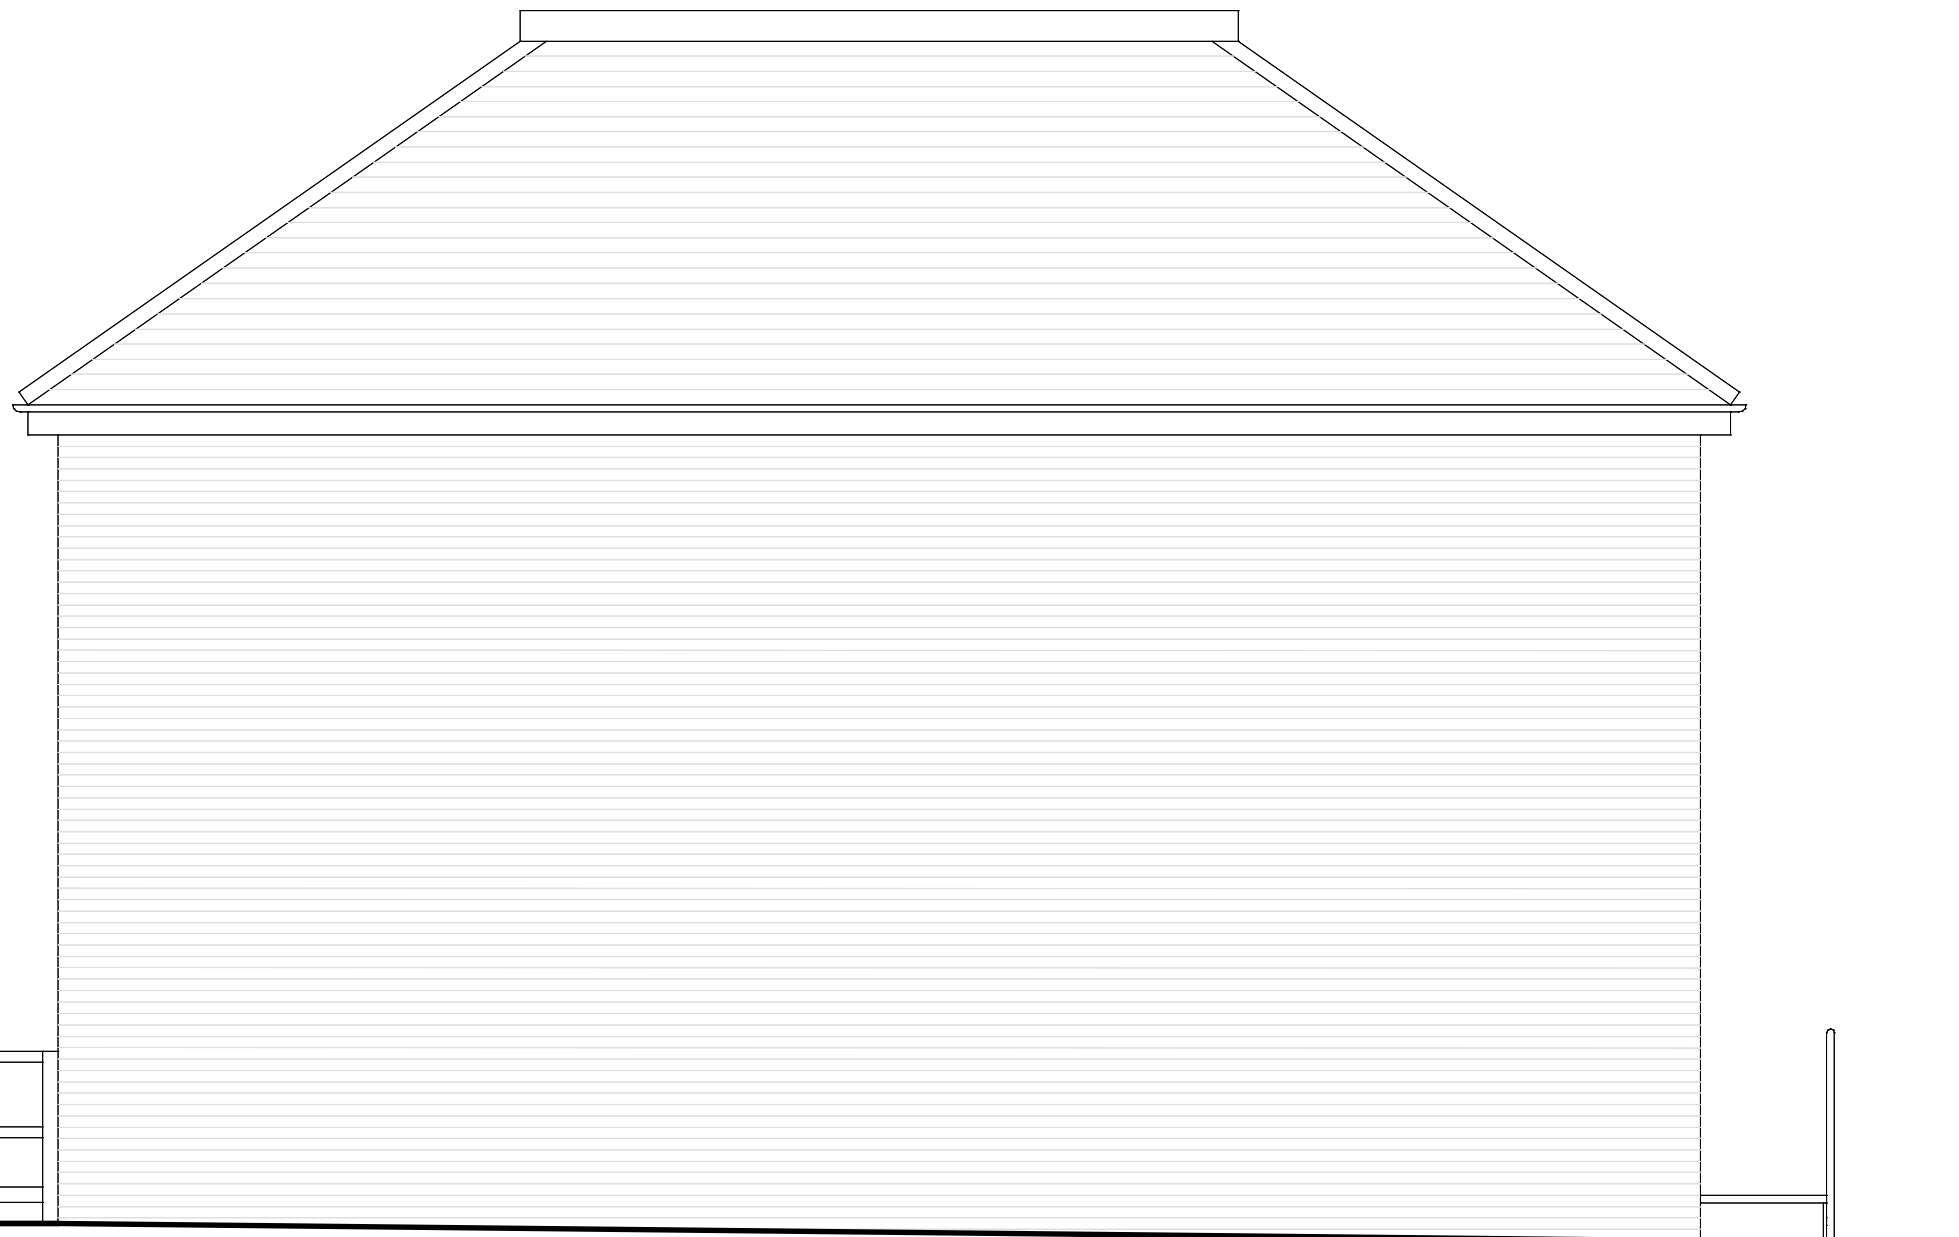

EXISTING NORTH ELEVATION




EXISTING SOUTH ELEVATION




EXISTING WEST ELEVATION

Fire Legend
 E.L. - Emergency lighting
 S.D. - Smoke detector
 ■ - Break glass panel
 ▲ - Extinguisher
 Fire Exit - Illuminated sign

ALL NEW ELECTRICAL WORK IS TO BE DESIGNED, INSTALLED, INSPECTED AND TESTED IN ACCORDANCE WITH BS 7671:2001 OR AN EQUIVALENT STANDARD. THESE INSTALLATION WORKS ARE TO BE UNDERTAKEN BY A PERSON REGISTERED WITH AN ELECTRICAL SELF CERTIFICATION SCHEME, OR ALTERNATIVELY BY A SUITABLY QUALIFIED PERSON, WITH A CERTIFICATE OF COMPLIANCE PRODUCED BY THAT PERSON TO BUILDING CONTROL UPON COMPLETION OF THE WORKS.

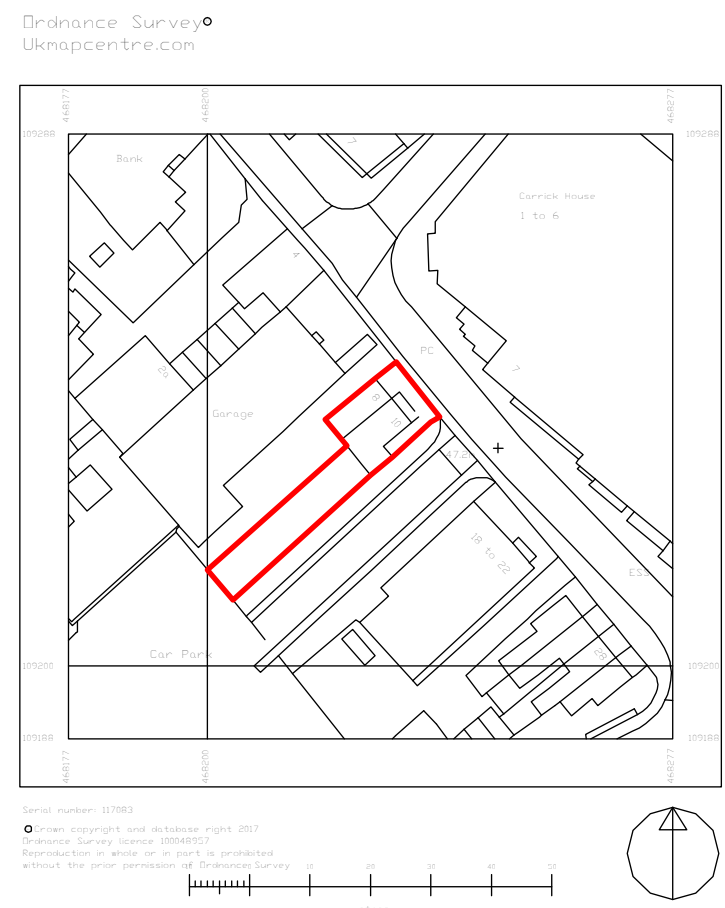

LOCATION PLAN
SCALE = 1 TO 1250 @ A1

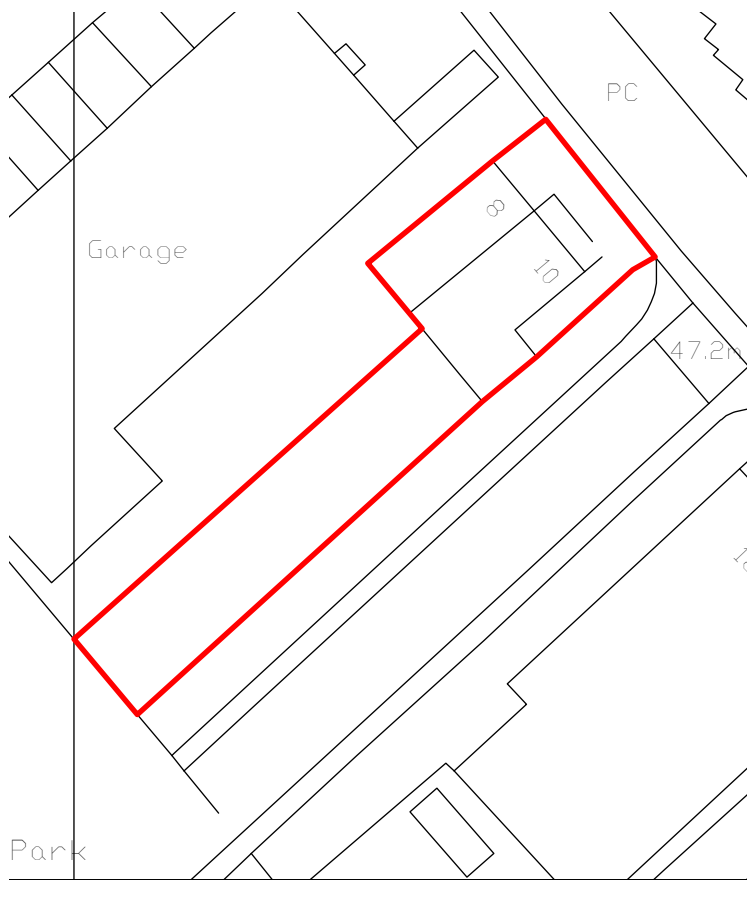

SITE PLAN
SCALE = 1 TO 500 @ A1