


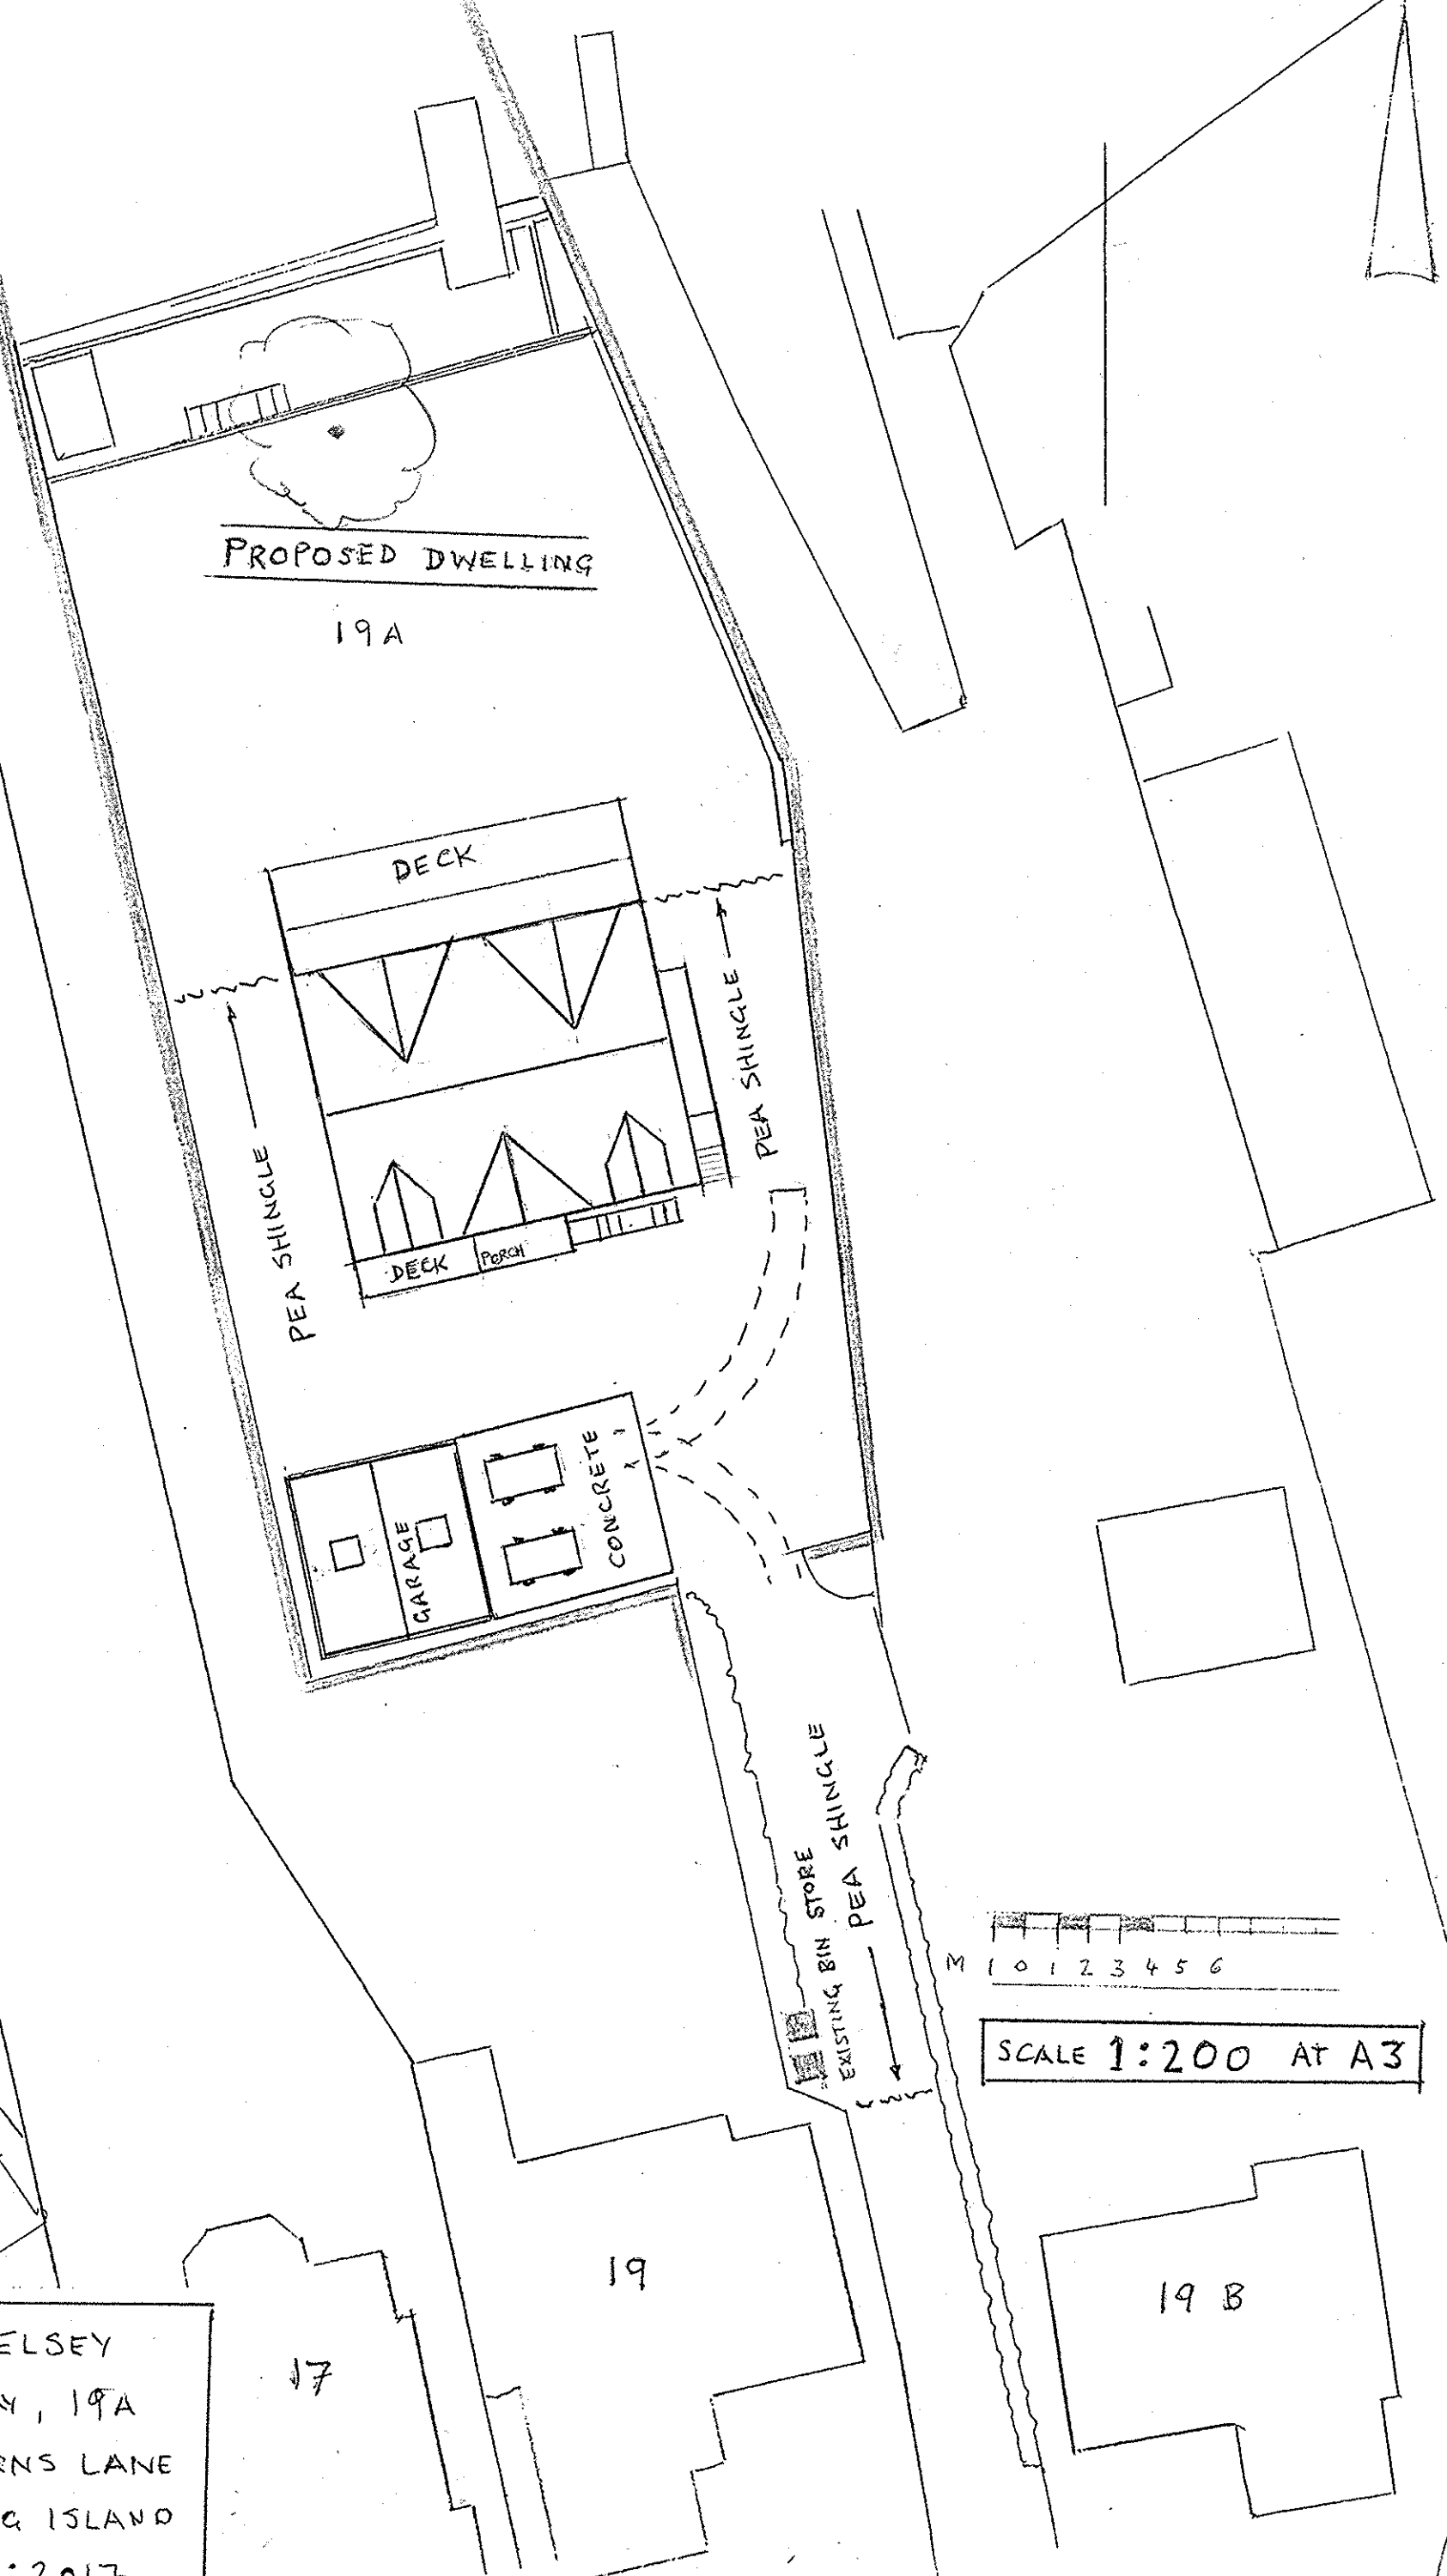

PROPOSED DWELLING

19A

DECK

PEA SHINGLE

PEA SHINGLE

DECK

PORCH

GARAGE

CONCRETE

BIN STORE
PEA SHINGLE

19

19B

17

M 0 1 2 3 4 5 6

SCALE 1:200 AT A3

MR/3 ELSEY
TIDEWAY, 19A
SALTERNS LANE
HAYLING ISLAND
JUNE 11. 2017