


Notes


- 1. THIS DRAWING IS COPYRIGHT & MUST NOT BE DISCLOSED TO THIRD PARTIES WITHOUT OUR PERMISSION.
- 2. SCALED DIMENSIONS ARE NOT TO BE USED FOR CONSTRUCTION.
- 3. NEW WHITE LINING AND SIGNAGE TO BE IN ACCORDANCE WITH TSRGD 2016.

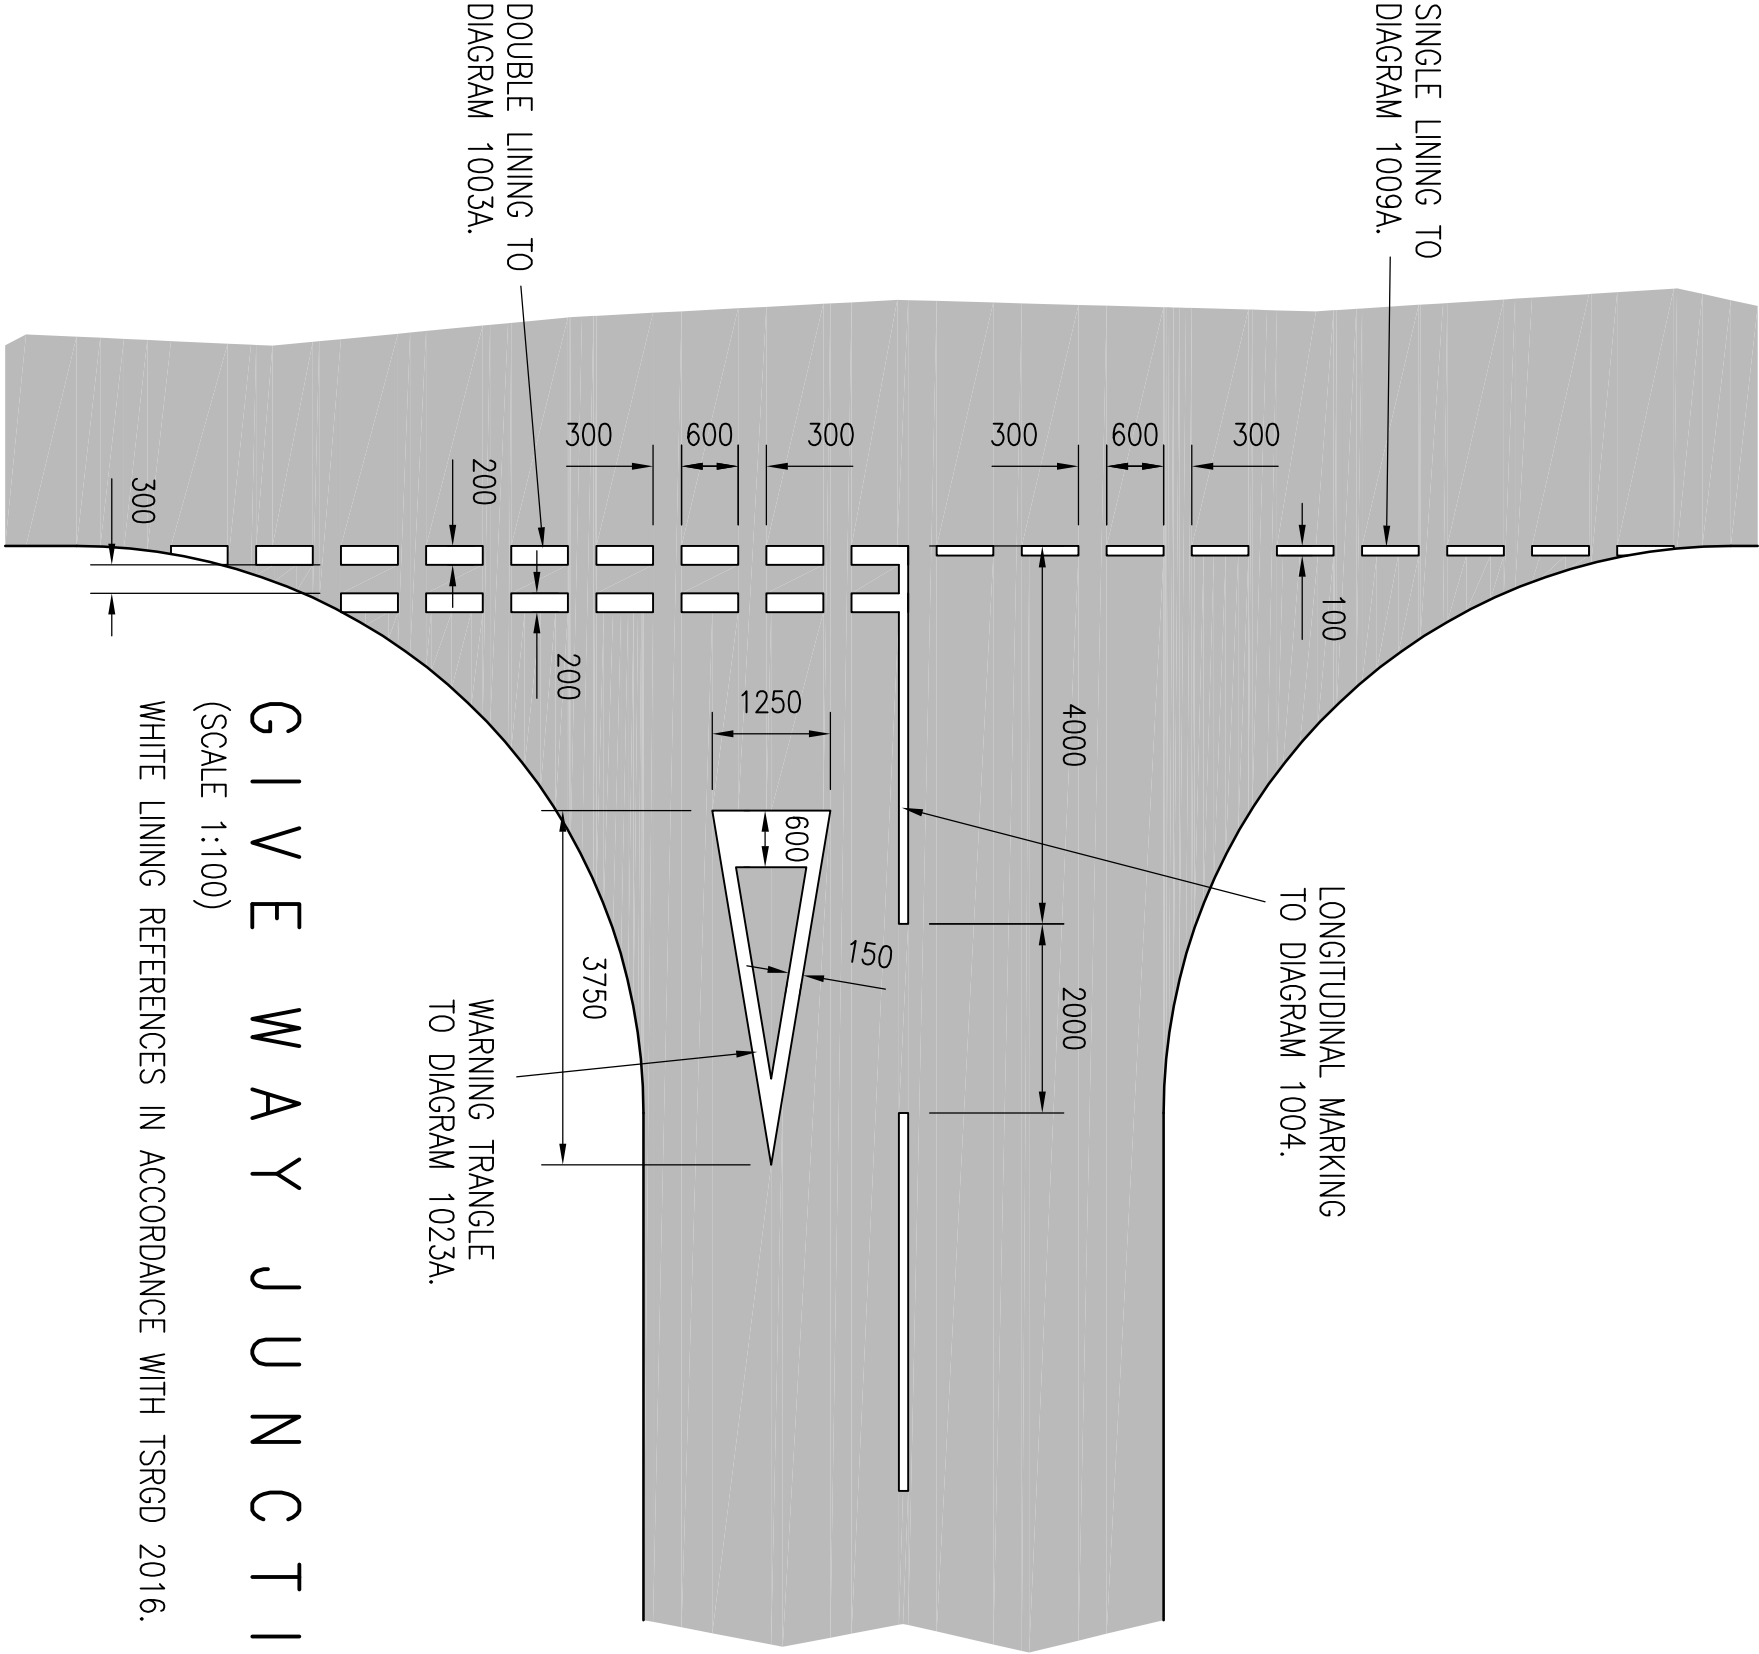

G I V E W A Y J U N C T I O N
(SCALE 1:100)

WHITE LINING REFERENCES IN ACCORDANCE WITH TSRGD 2016.

PRELIMINARY - NOT TO BE
USED FOR CONSTRUCTION

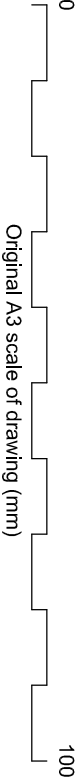

P3	23.03.17	MRP
P2	06.01.17	MRP
P1	02.11.16	MRP
rev.	date	dm
description		

GULLY DETAILS REMOVED.

WHITE LINING ADDED.

UPDATED TO HCC COMMENTS

PRELIMINARY FOR INFORMATION

Project
KINGSCLEERE AVENUE
HAVANT

HIGHWAYS DETAILS
SHEET 10

RJWatkinson

Consulting Civil and Structural Engineers

12 High Street, Lyndhurst,
Hampshire SO43 7BD
t: 023 8028 3794
e: rjwptrs@rjwatkinson.co.uk
www.rjwatkinson.co.uk

Drawn	Date	Scale	Size
MRP	OCT 2016	AS SHOWN	A3
Drawing No.			Revision
20496-210			P3