


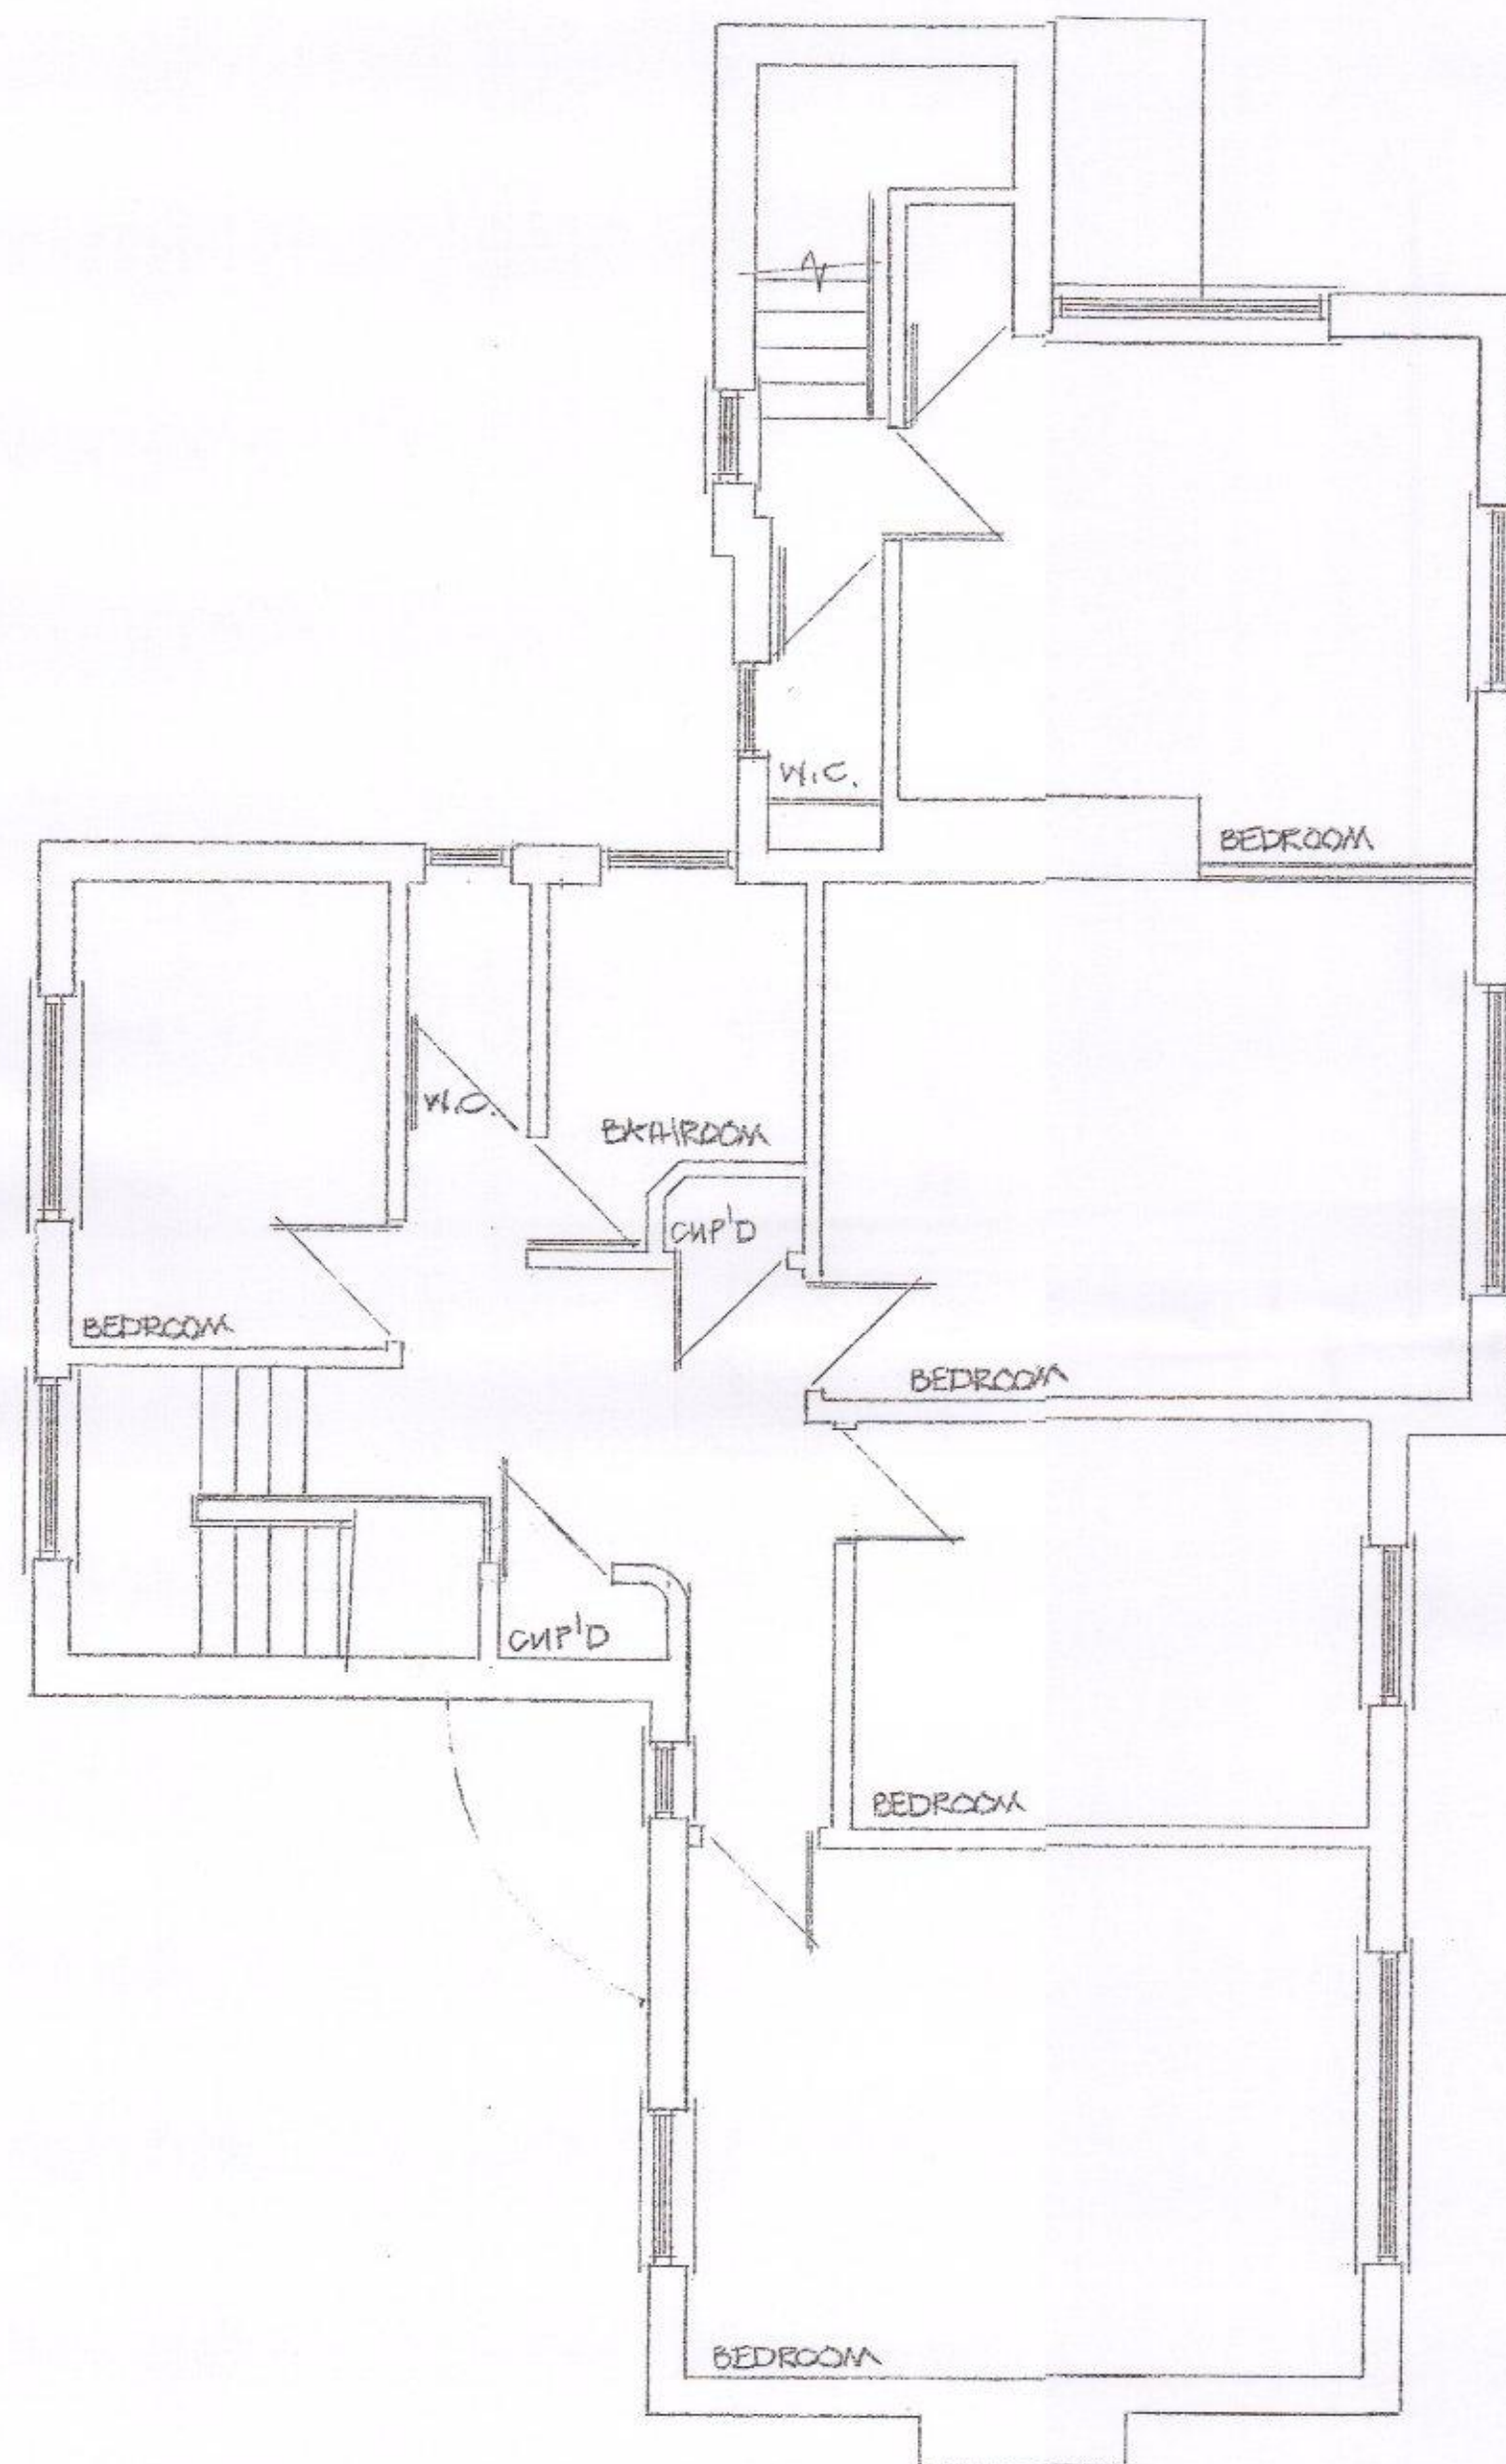

FIRST FLOOR PLAN

25/10/17
REV A
WINDOW REMOVED WEST ELEV

MR N. BROWIN

24 CASTLE AVE
WARELINGTON
HAVANT
PO9 2RY

EXISTING FIRST
FLOOR PLAN

David Niven Design Ltd

Architectural Services and Structural Engineering

David Niven - Director

74 Westbourne Ave

Emsworth

Hampshire

PO10 7QU

01243 330070

davidnivedesign@gmail.com



Professional Members of
Chartered Professional Engineers

1:50

SEPT '17

16/11/2017

HAVANT BOROUGH
COUNCIL
26 OCT 2017
RECEIVED