


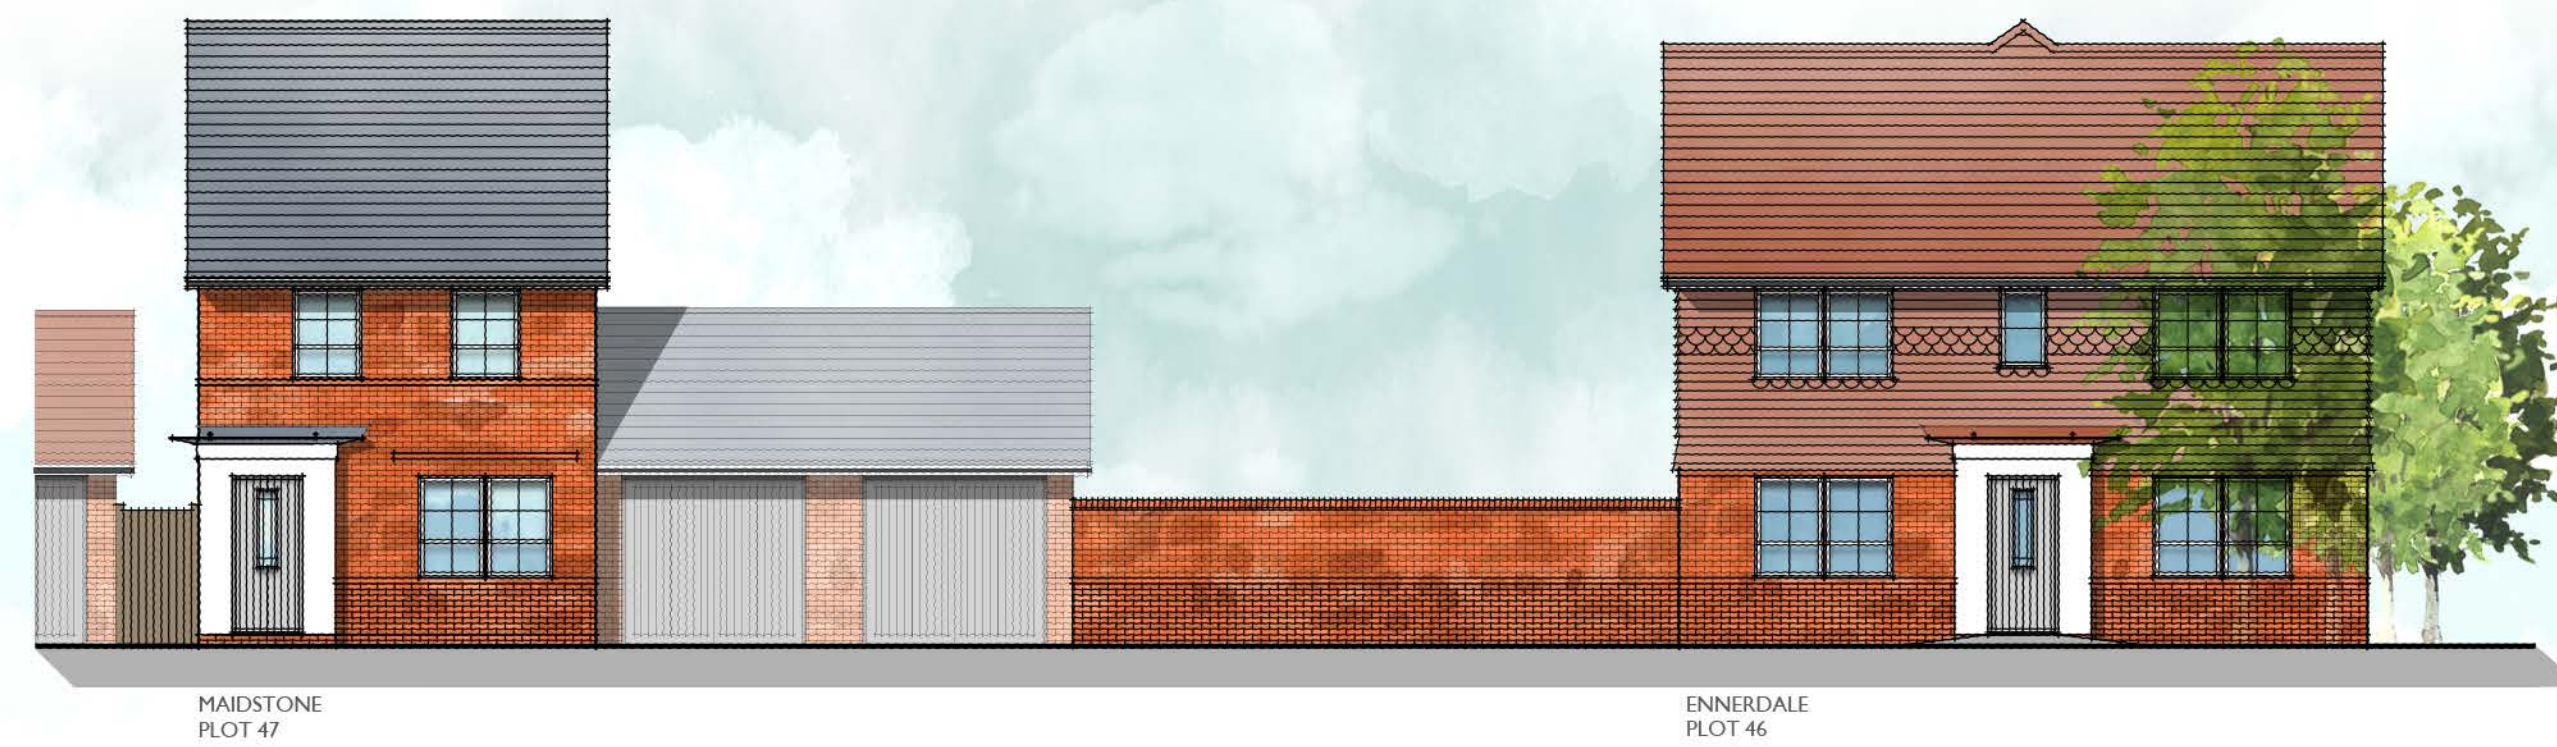

Scale @ A1:

0 1 2 3 4 5m

Scale 1:100

NORTH

Rev	Date	Drawn	Checked

Project: HAVANT ROAD, EMSWORTH

Title: STREET SCENES

Client: 

Date: OCTOBER 2017

Drawn by: RKDB Checked by: MAH

Dwg No: CB_15_105_SS_06 Rev:

Cooper Baillie Limited - Connaught House, 24 Guildford Road, Bagshot, Surrey GU19 5JN - Telephone 01276 450039 - www.cooperbaillie.co.uk
This drawing and its contents are the copyright of Cooper Baillie Ltd, and may not be reproduced or used in any form without the prior written permission of Cooper Baillie Ltd.

