


Rear of Cranbrook Villa - 7014

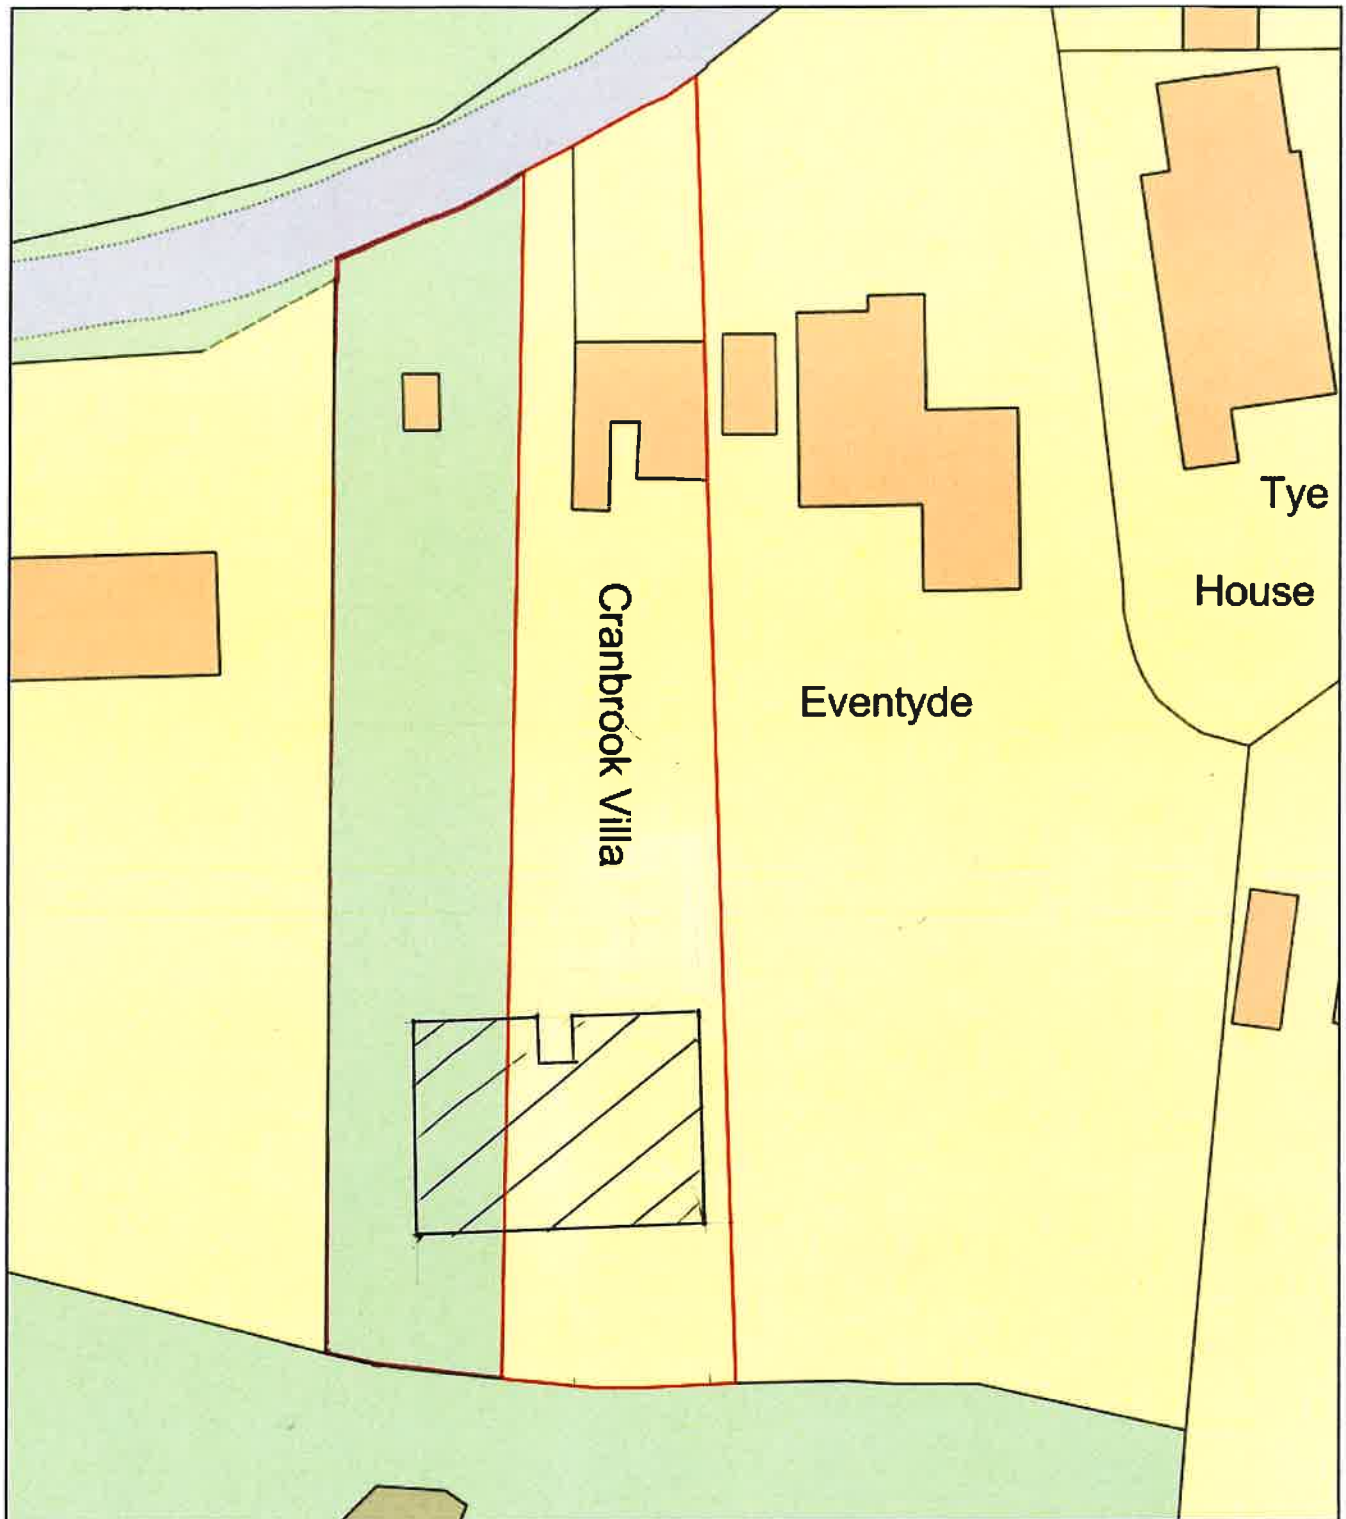

0 20
Metres



Plan Produced for: Cyme Developments

Date Produced: 20 Dec 2017

Plan Reference Number: TQRQM17354150533289

Scale: 1:500 @ A4