



PHYSICAL SCALE IN METERS @ 1:100


NOTES:
This drawing has been produced solely for PLANNING/DESIGN.
Do not Scale from this Drawing except for planning purposes.
Any drainage shown is presumed and to be checked on site
before commencement of works.
This drawing is the copyright of MF Designs Ltd.

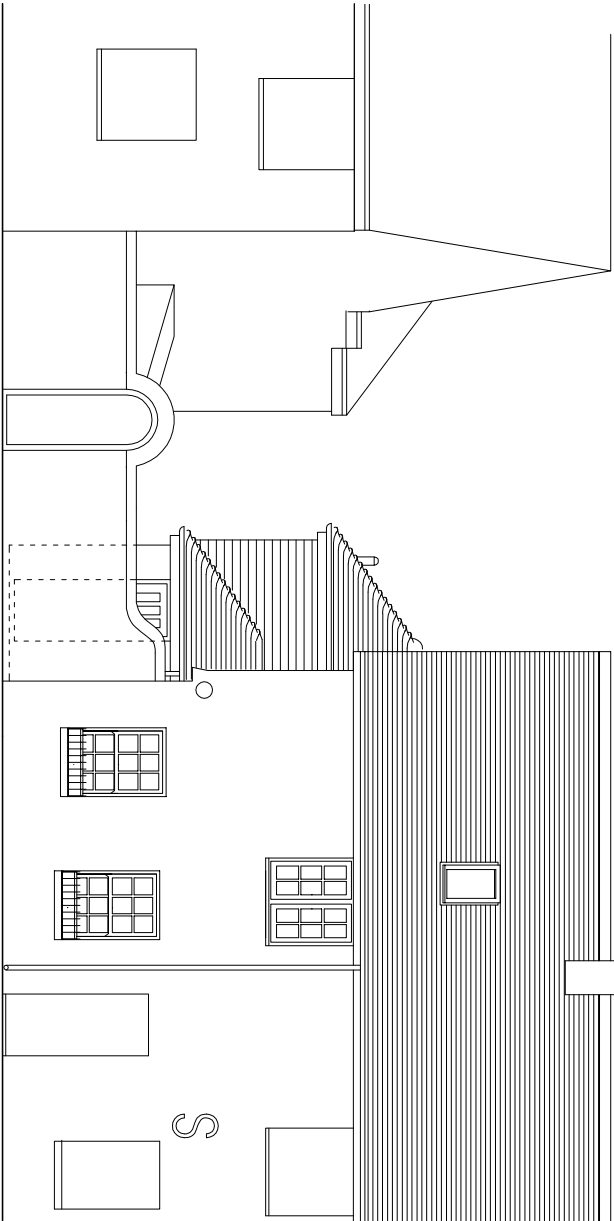


Existing South

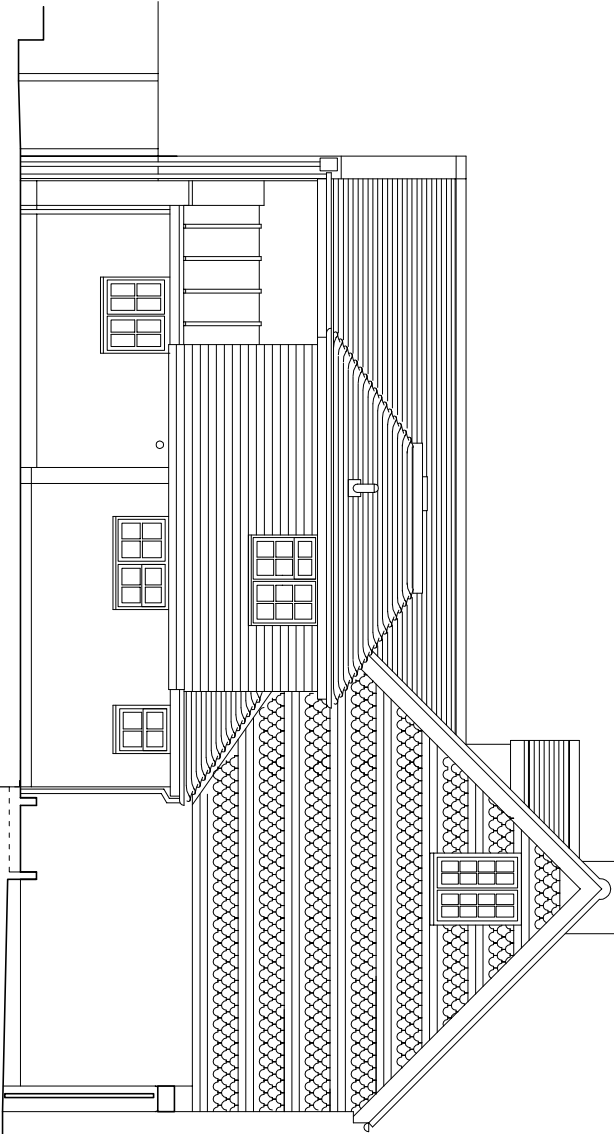


Existing West

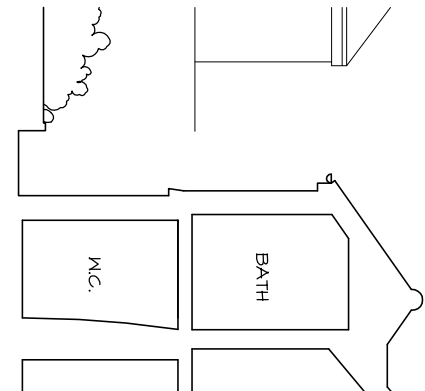


Existing Section

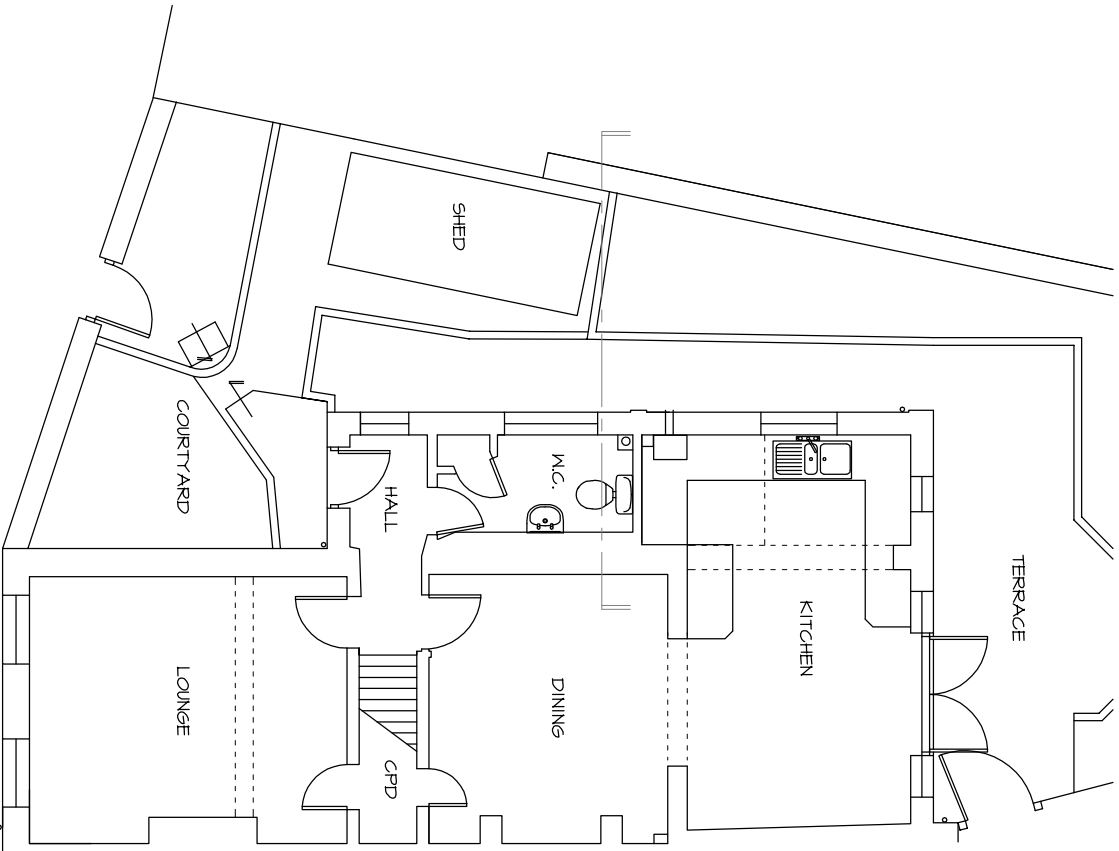


Existing Ground

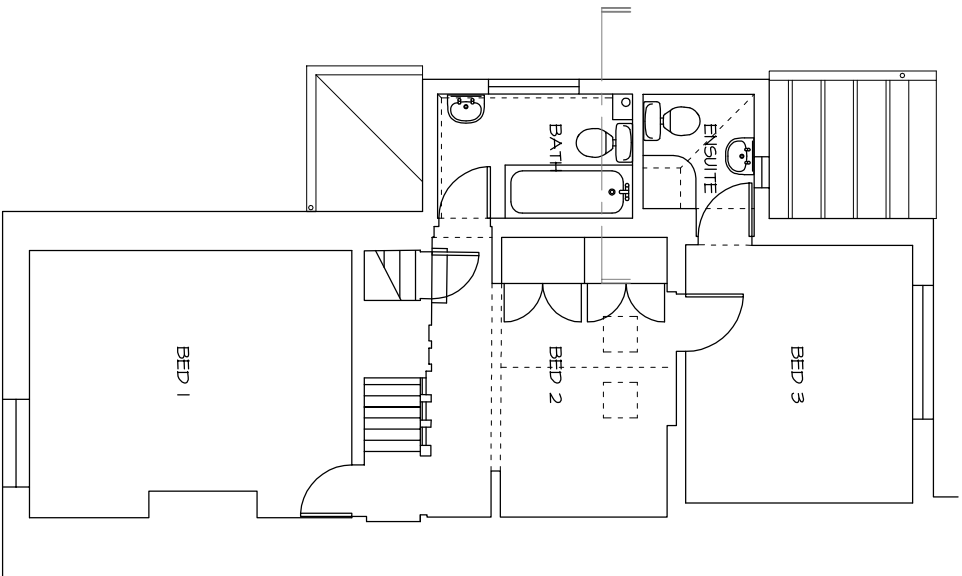

Existing First

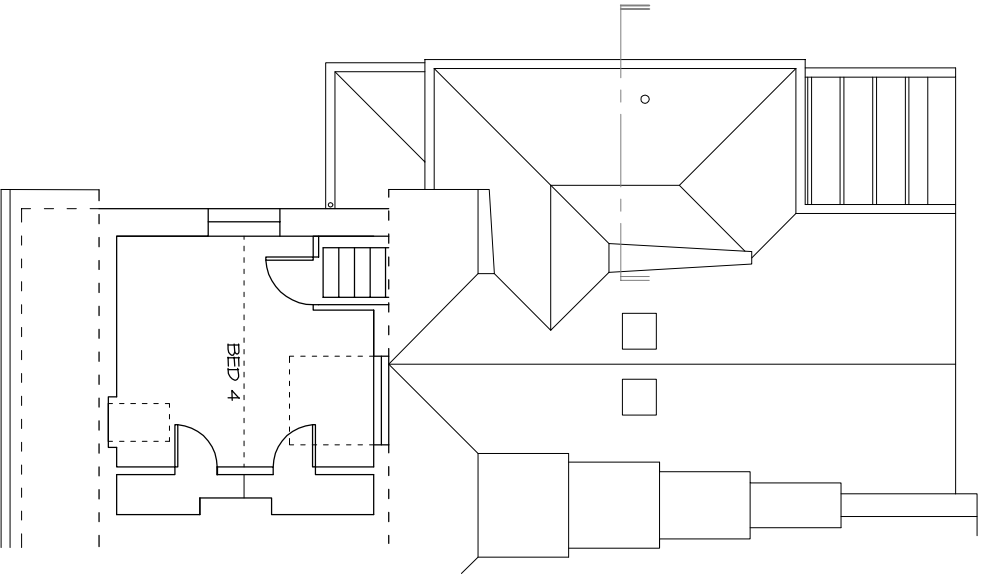

Existing Roof

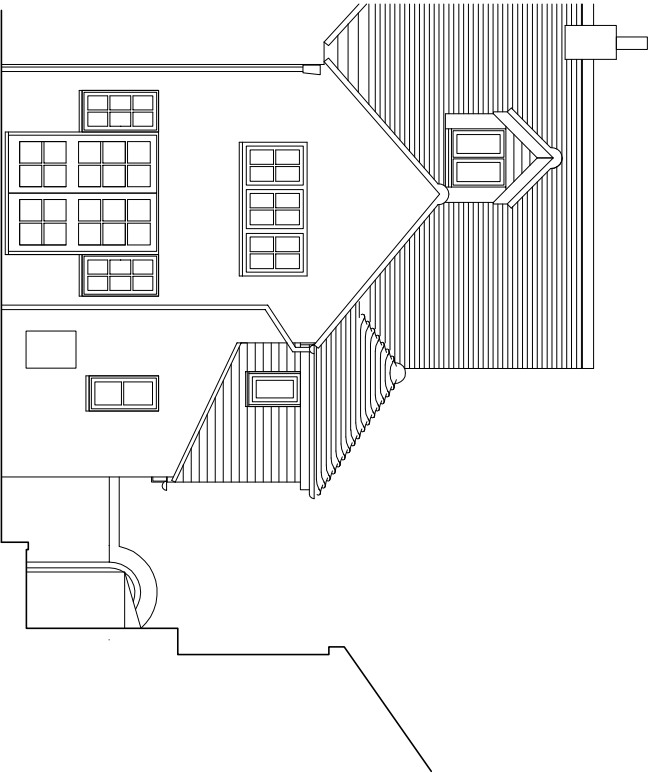

Existing North

mf designs ltd

Chartered Architects



52 King Street • Emsworth • Hampshire • PO10 7AZ
Director: Martin Farrer RIBA • Co Registration No.4507379

Uff 01243 377766
e admin@mfdesigns.org.uk

Date: Mar 2015
Scale: 1:100

Job No: 3125
Dwg No: EX_01



EXISTING SURVEY - 16 Langstone High Street, Havant. PO9 1RY