




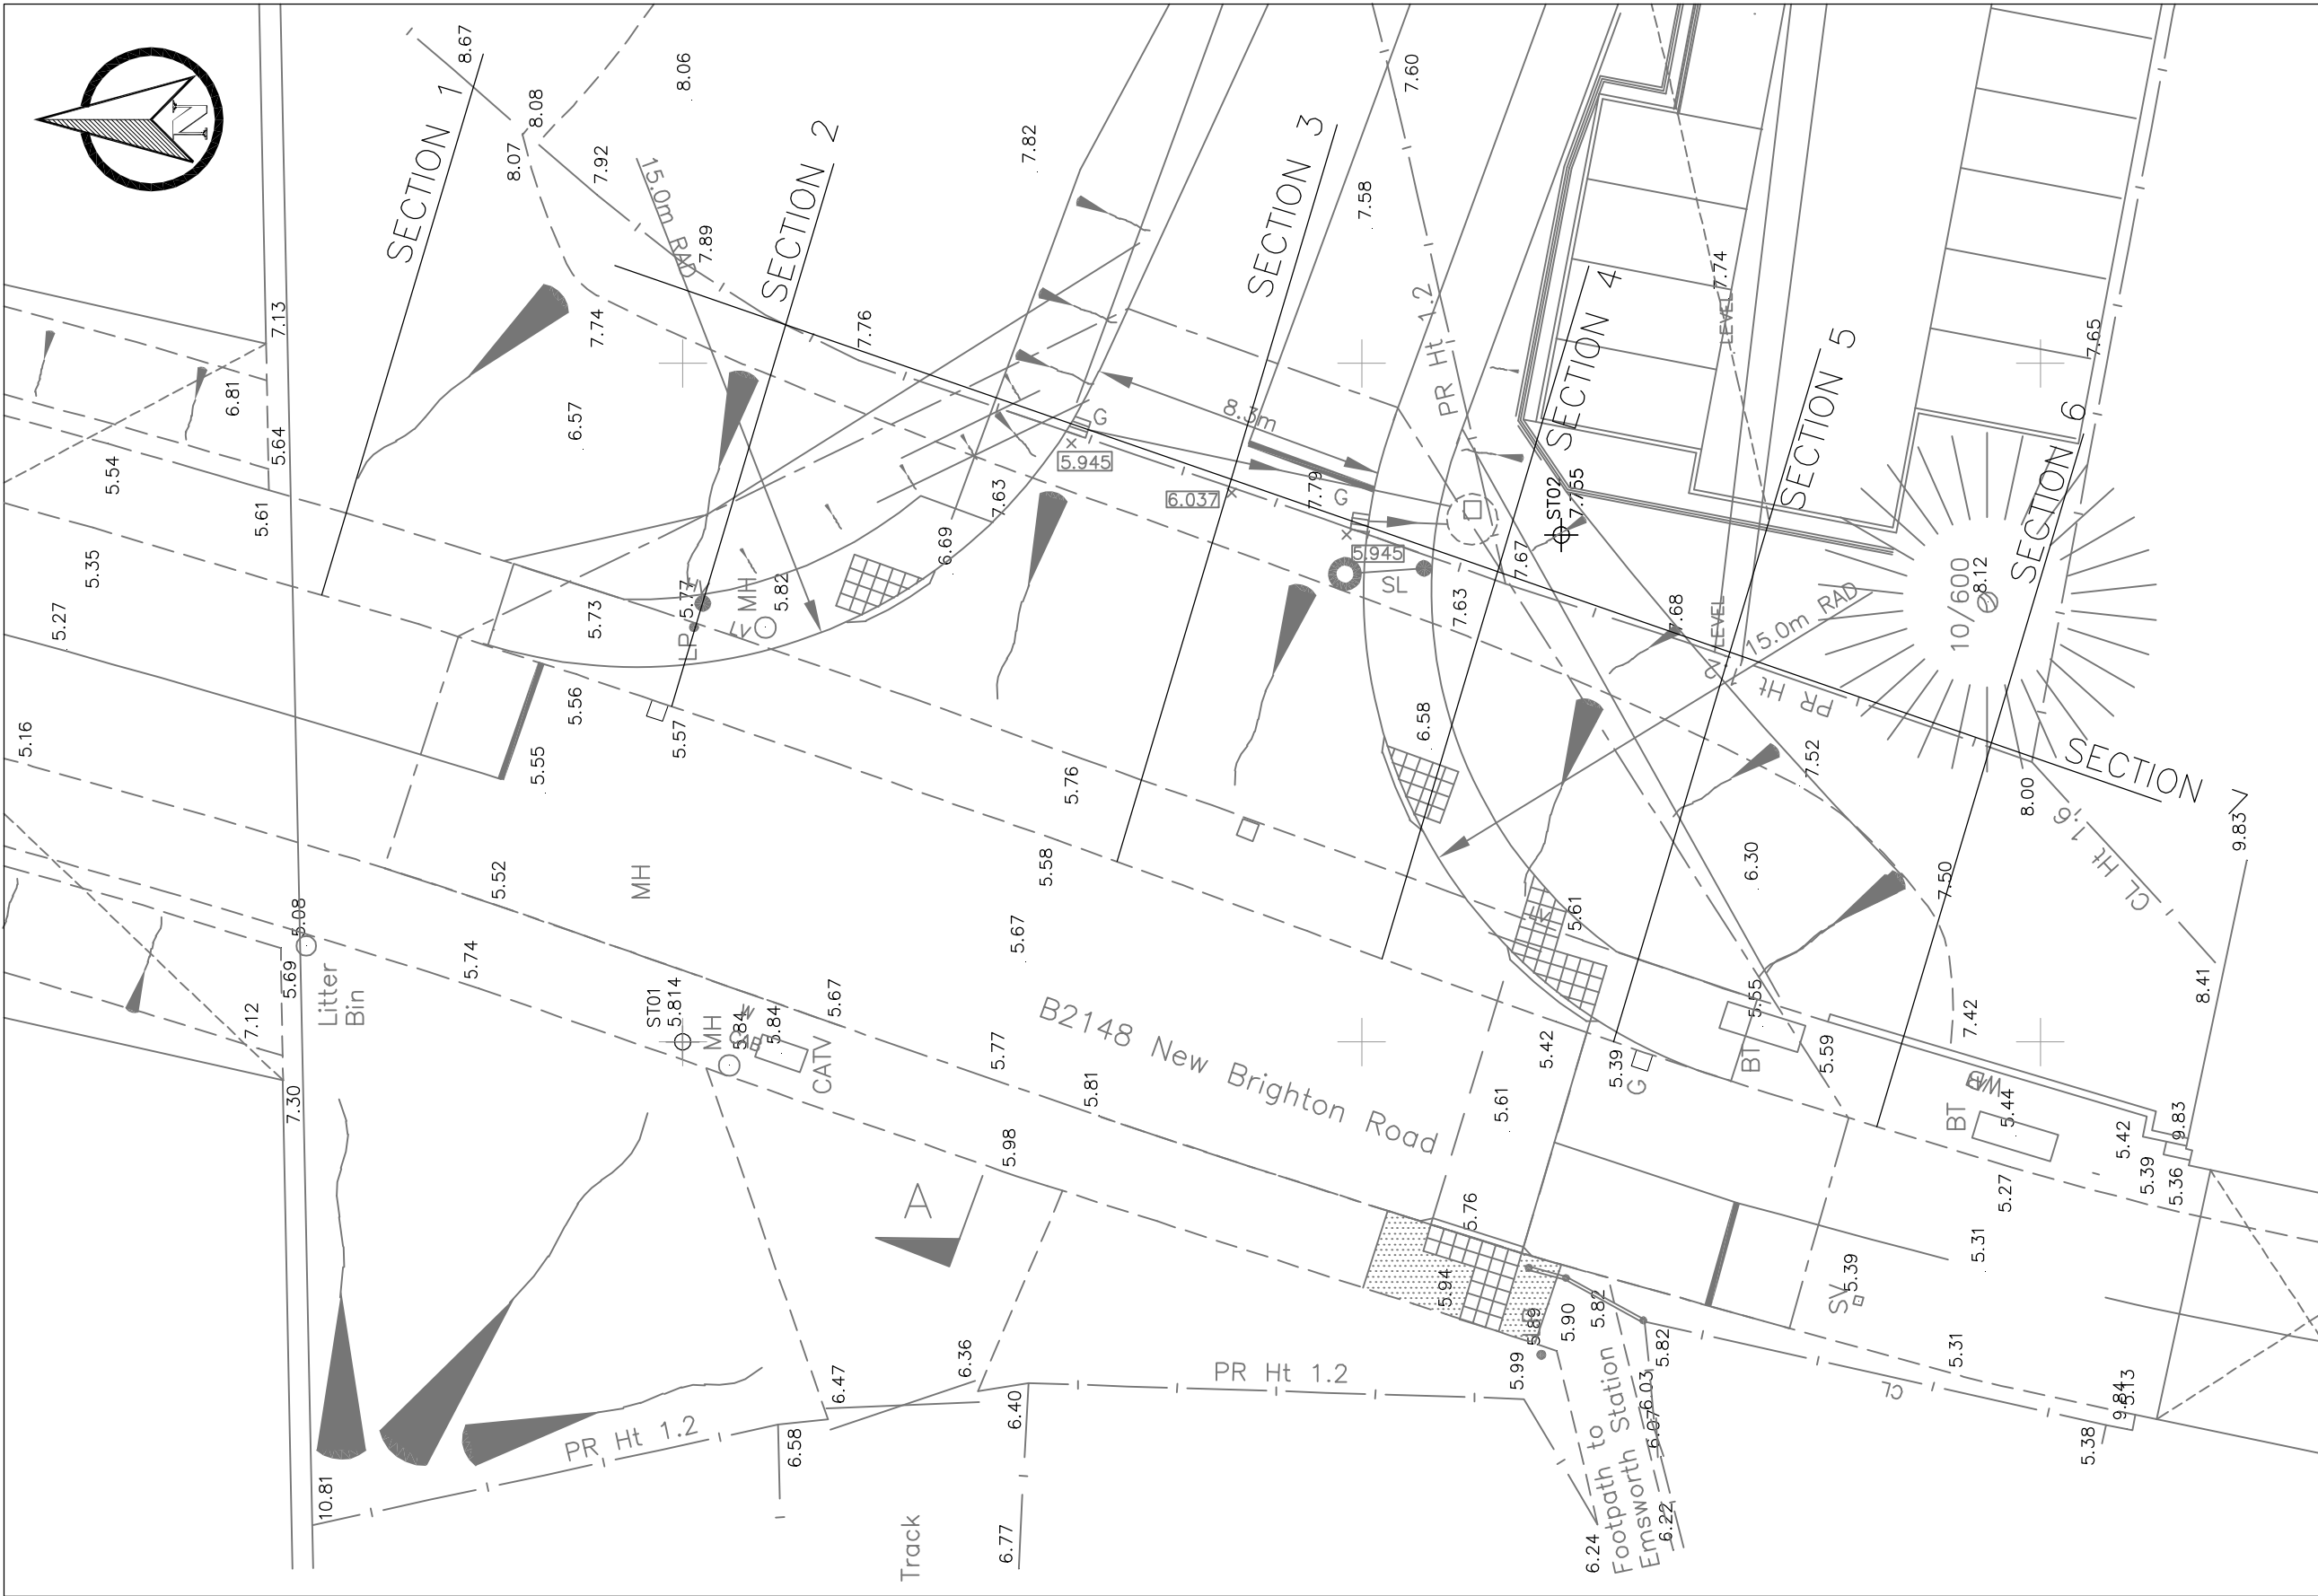


LOCATION OF SECTIONS

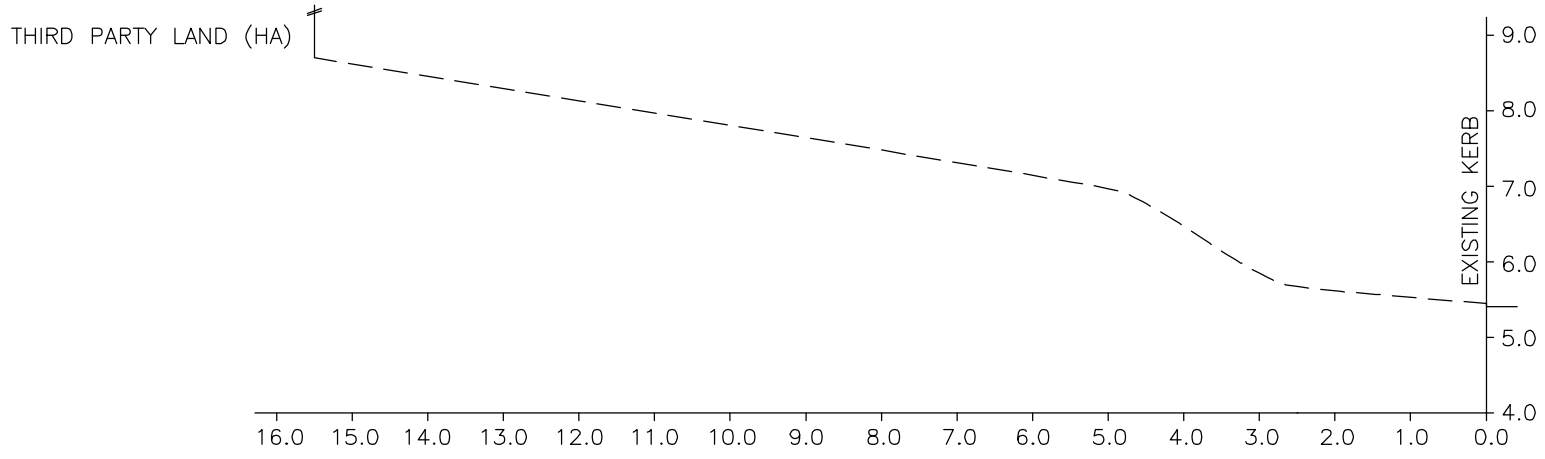

SECTION 1

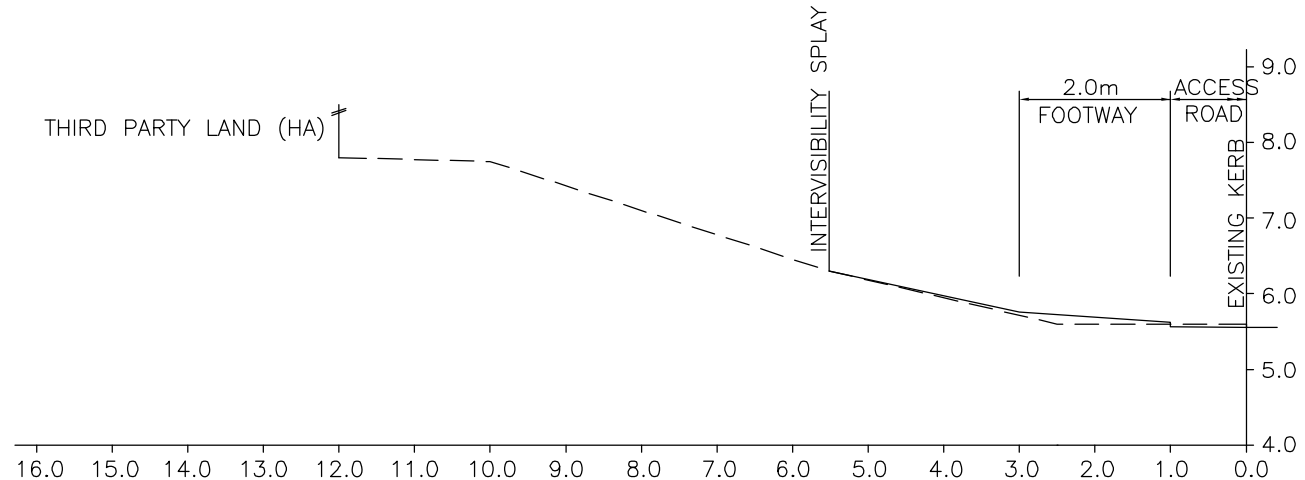


SECTION 2

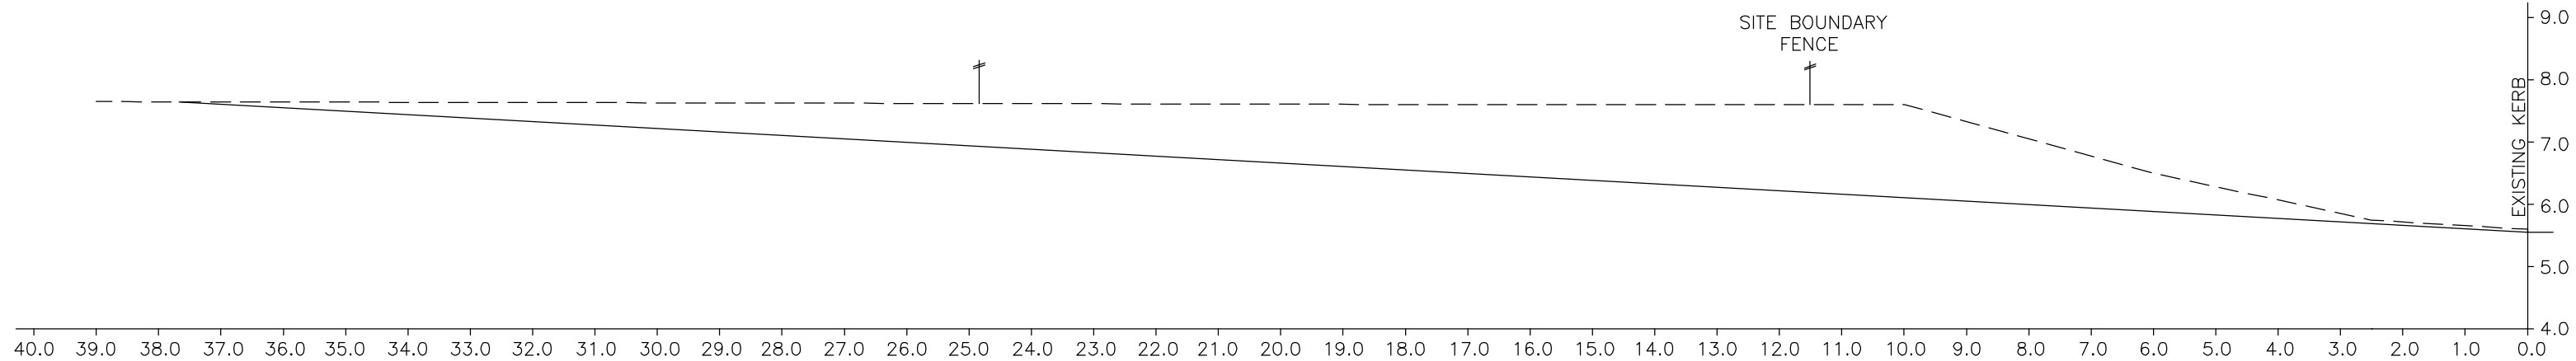


SECTION 3


- NOTES:
1. THIS DRAWING IS INDICATIVE ONLY AND SHOULD NOT BE SCALED.
 2. ALL DIMENSIONS ARE IN METRES UNLESS OTHERWISE SHOWN.

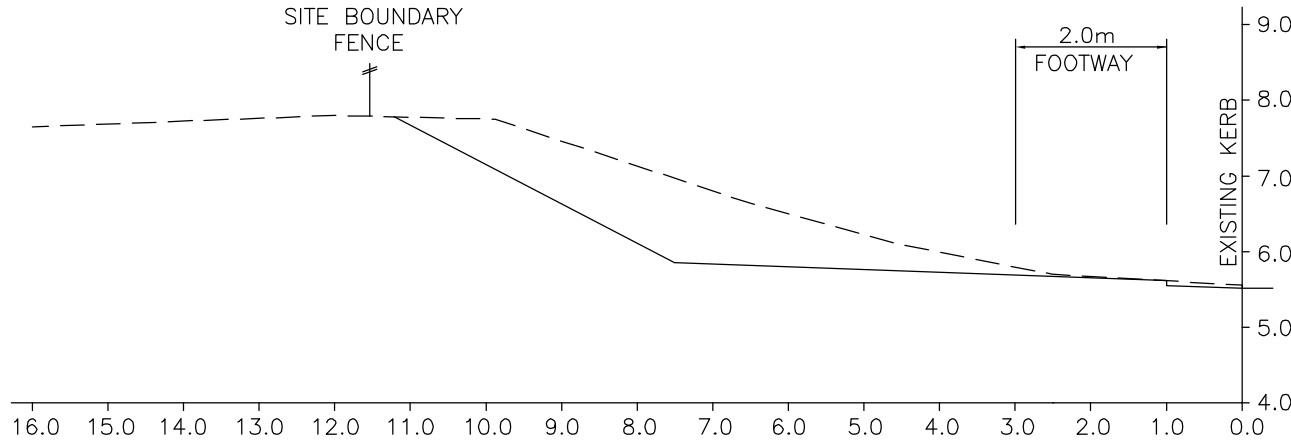


SECTION 4

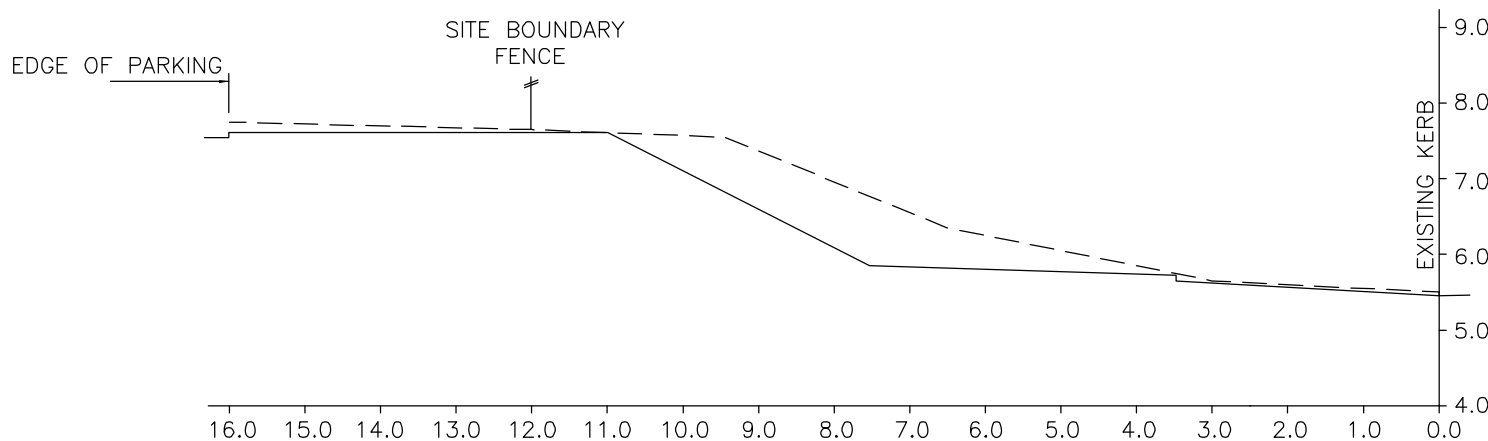

SECTION 5

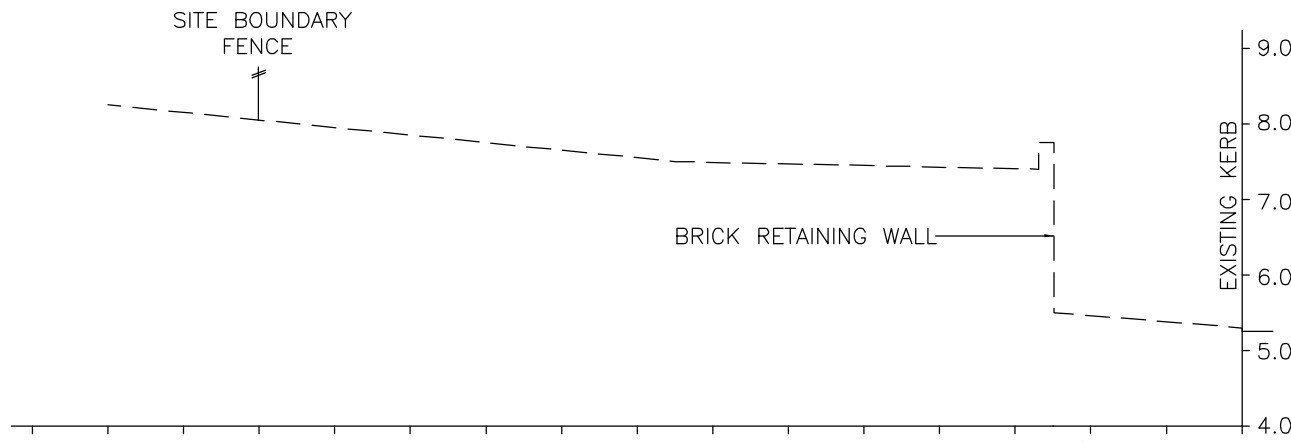

SECTION 6

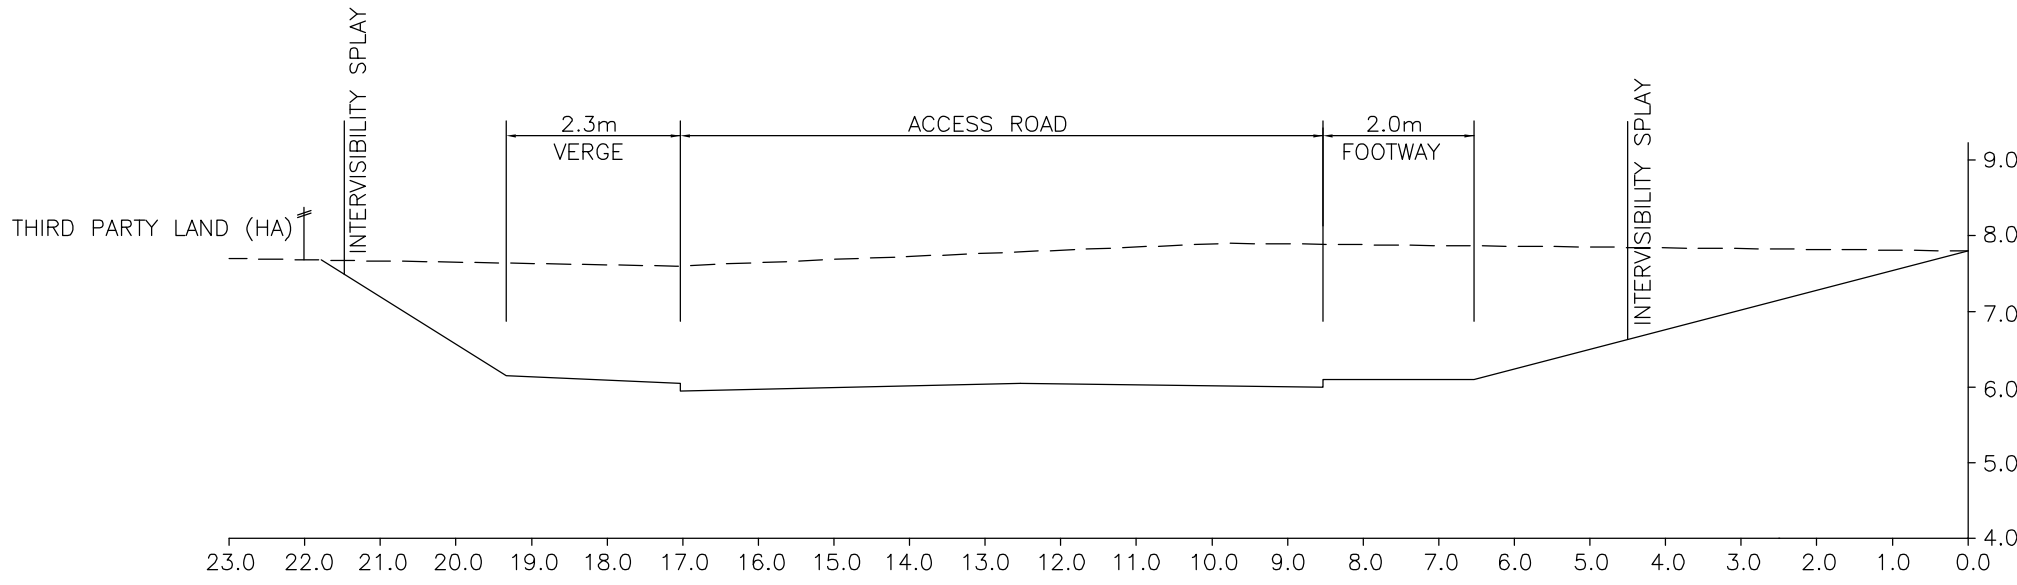

SECTION 7

						CLIENT		HIGHGLADE PROPERTIES				RPF ASSOCIATES				DRAWN JEMR				SCHEME				DRAWING TITLE													
																CAD JEMR				INTERBRIDGES, EMSWORTH PROPOSED ACCESS				CROSS SECTIONS													
												HEAD OFFICE: 53 VALLEY ROAD CHANDLERS FORD HAMPSHIRE SO53 1GS TEL: (02380) 368349				SUSSEX OFFICE: 11 AVON CLOSE BOGNOR REGIS WEST SUSSEX PO22 6BX TEL: (01243) 583344				SOMERSET OFFICE: 20 NORTH ROAD MIDSOMER NORTON RADSTOCK, BATH BA3 2QD TEL: (01761) 416555																	
A						DETAILED S278 SUBMISSION						06.05.09		JEMR		PSF		PSF																			
REV.						AMENDMENT						DATE		DRAWN		CHKD		APPD		APPROVED PSF				SCALE @ A1 1:100		DATE APR '09		SHEET No.		JOB No. 120		DRG No. RPF/120/010		REV A		SUFFIX	