
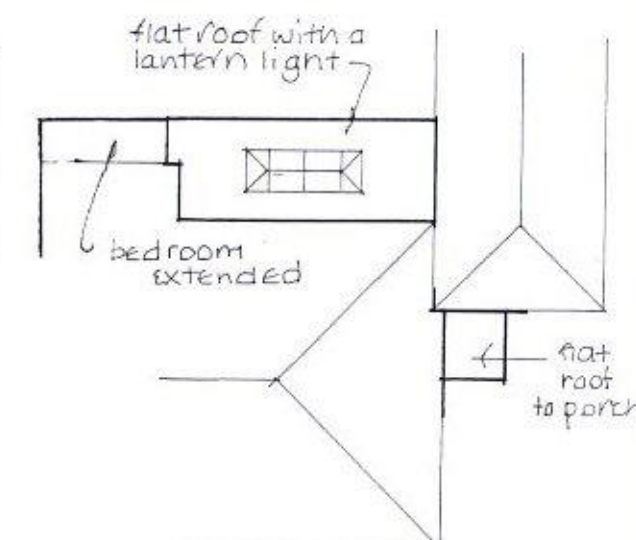


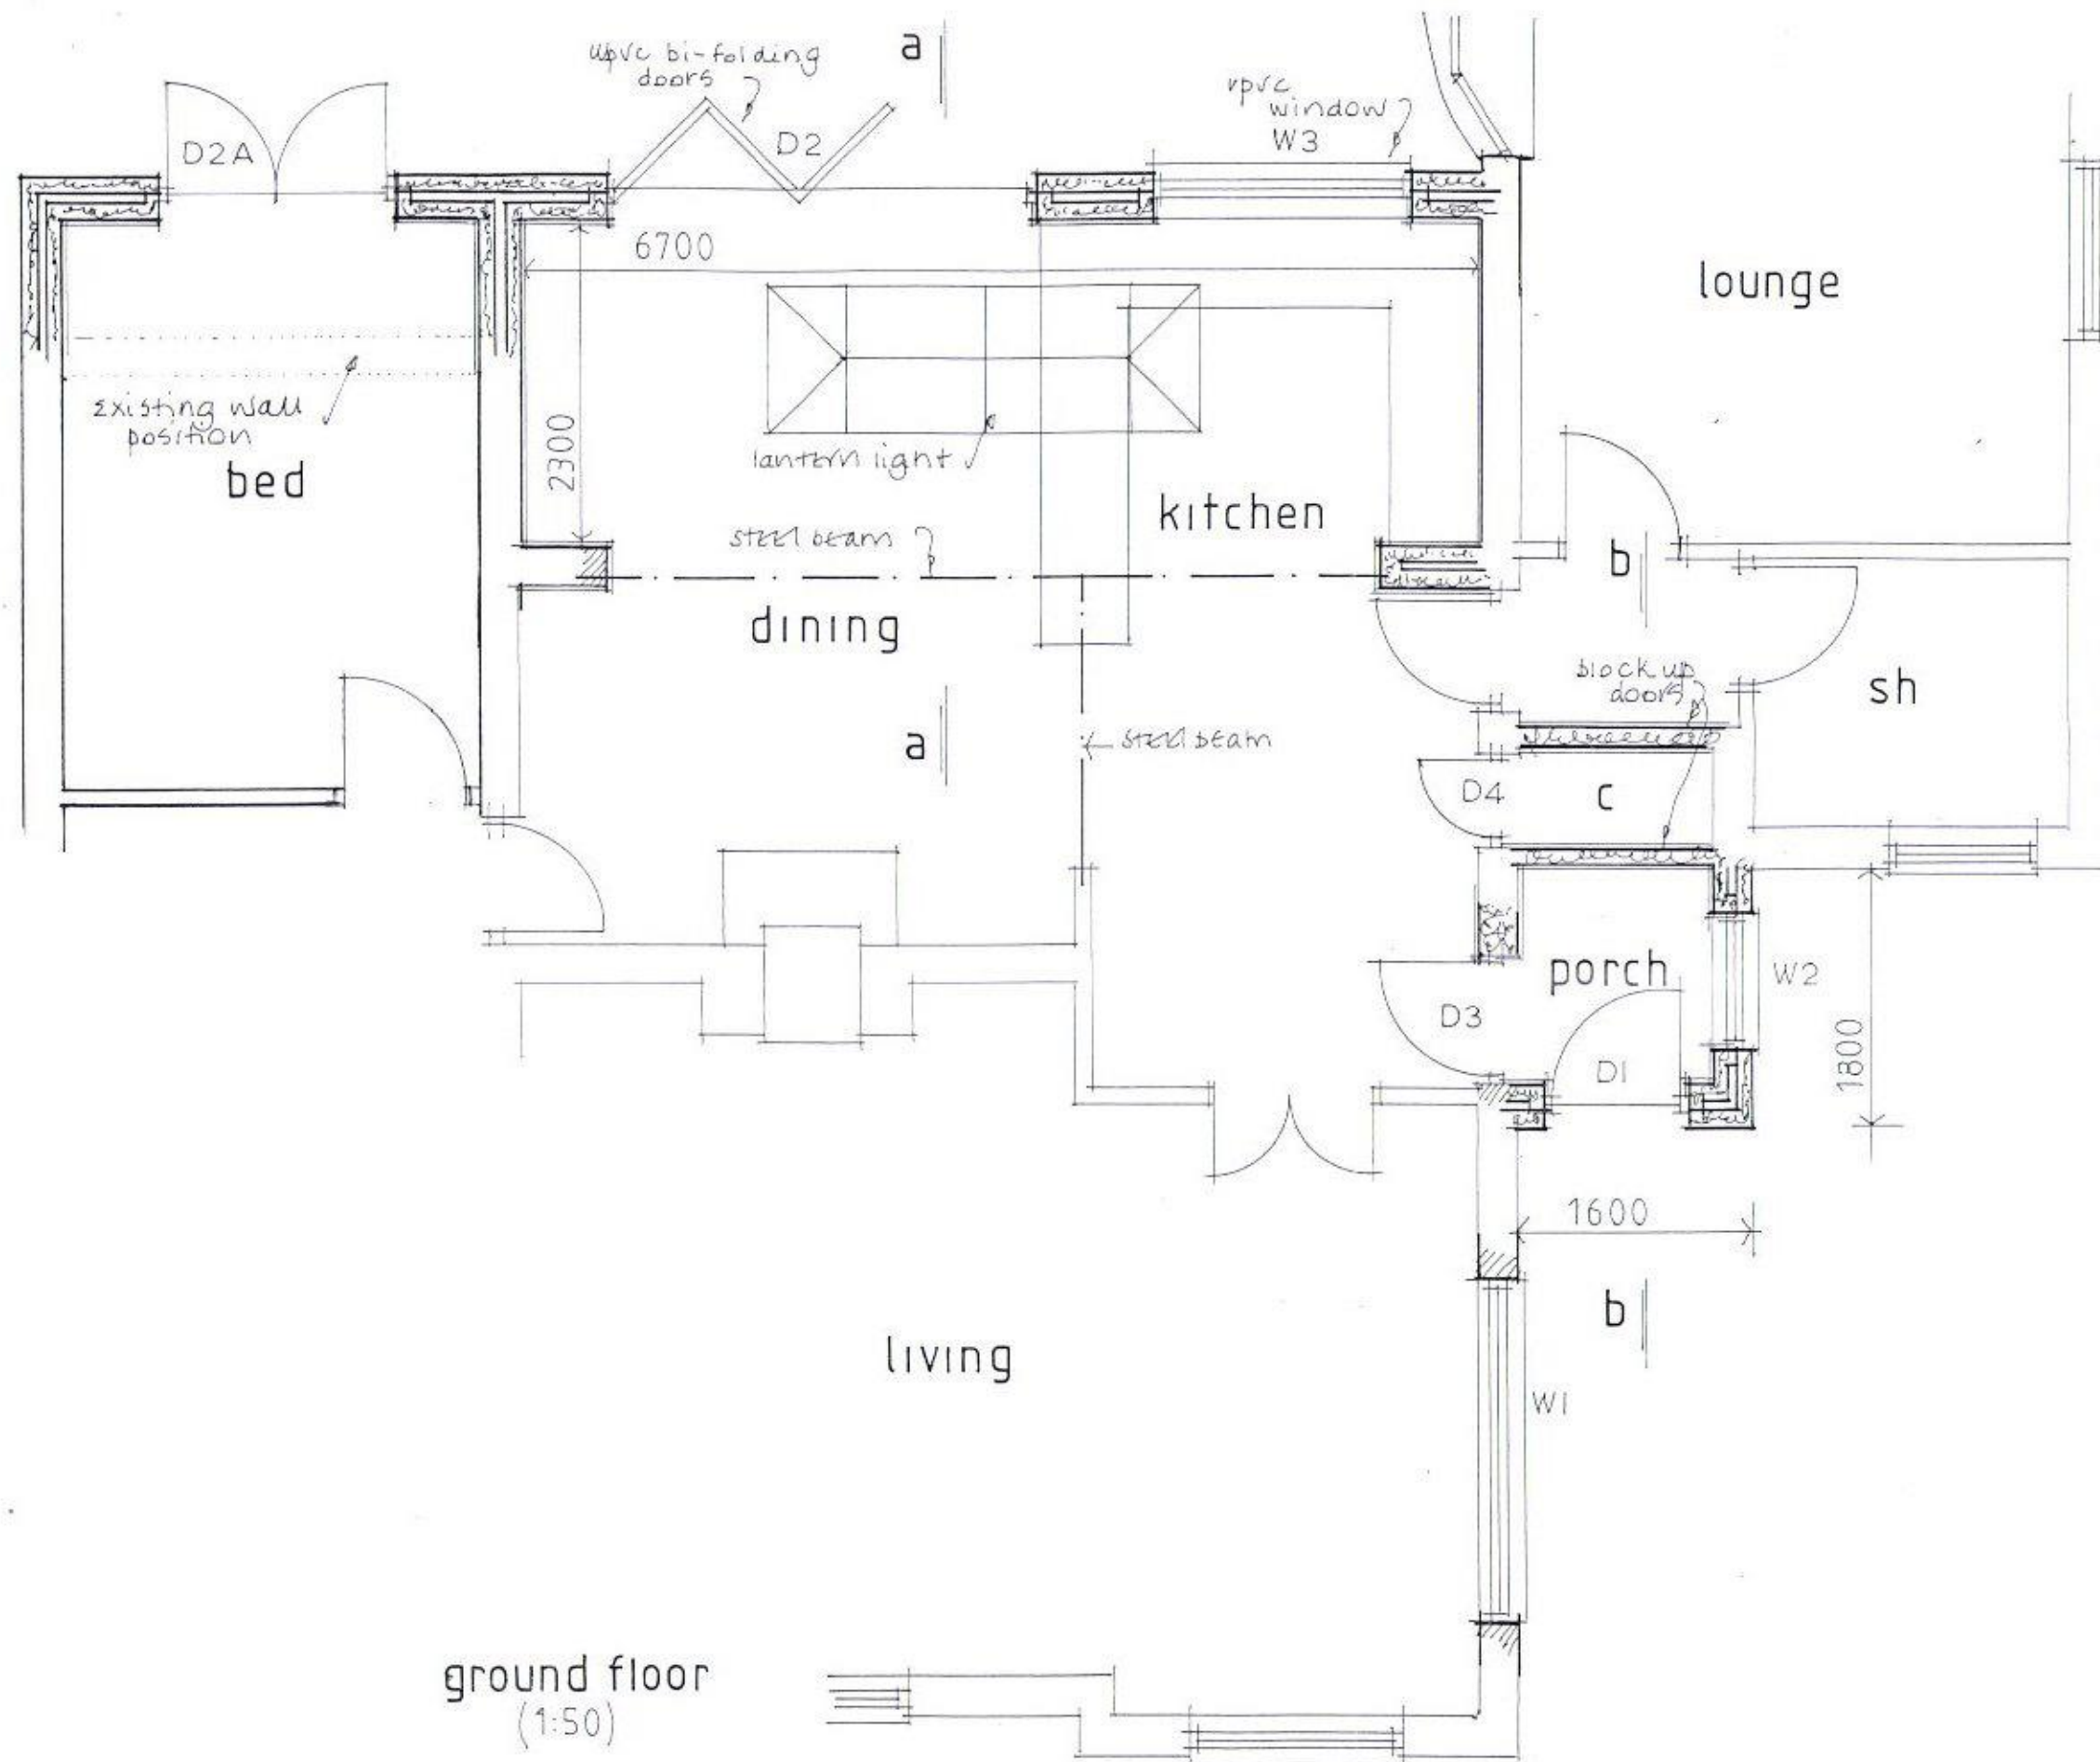

roof plan
(1:200)

WILT BOROUGH
COUNCIL

20 APR 2017

RECEIVED

a	Bedroom extended	05.04.17
---	------------------	----------

detailed + roof plan

DAVID PARKIN

C. Build E. MCABE

architectural services



4 Wilton Road
Yeovil,
Somerset,
BA21 5XP

Tel & Fax: 01935 473777 Mobile: 07778 640526
E-mail address: david@davidparkin.fsnet.co.uk

Date February 2017

Job No. 3606/17/5a

Name: Mr + Mrs M. No 1,
Address: 6, Chichester Avenue,
Hayling Island, Hants, PO11 9EZ
Telephone No. 07445 666099

Job Title: Alter and extend the dwelling