


PHYSICAL SCALE IN METERS @ 1:1250

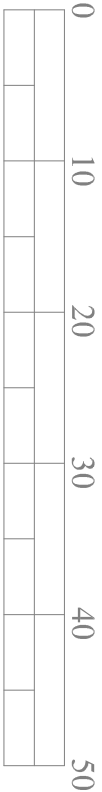

PHYSICAL SCALE IN METERS @ 1:500

NOTES:  
This drawing has been produced solely for PLANNING/DESIGN.  
Do not Scale from this Drawing except for planning purposes.  
Any drainage shown is presumed and to be checked on site before commencement of works.  
This drawing is the copyright of MF Designs Ltd.



Produced on 07 July 2017 from the Ordnance Survey National Geographic Database and incorporating surveyed revision available at this date  
This map shows the area bounded by 470651,99912 470651,100053 470792,100053 470792,99912  
Reproduction in whole or part is prohibited without the prior permission of Ordnance Survey.  
Crown copyright 2017. Supplied by copyright, used in accordance with the Ordnance Survey Licence.  
Data licensed for 1 year, expiring 07 July 2018. Unique plan reference v2b/174624/239457

Location



Block

**mf designs ltd**

Chartered Architects



36 Grove Road • Havant • Hampshire • PO9 1AR  
Director: Martin Farrer RIBA • Co Registration No.4507379  
e admin@mfdesigns.org.uk

Date: July 2017  
Scale: 1:1250/500  
Job No: 3184  
Dwg No: P\_03

EXTENSIONS & ALTERATIONS - 32 North Shore Road, Hayling Island. PO11 0HN