
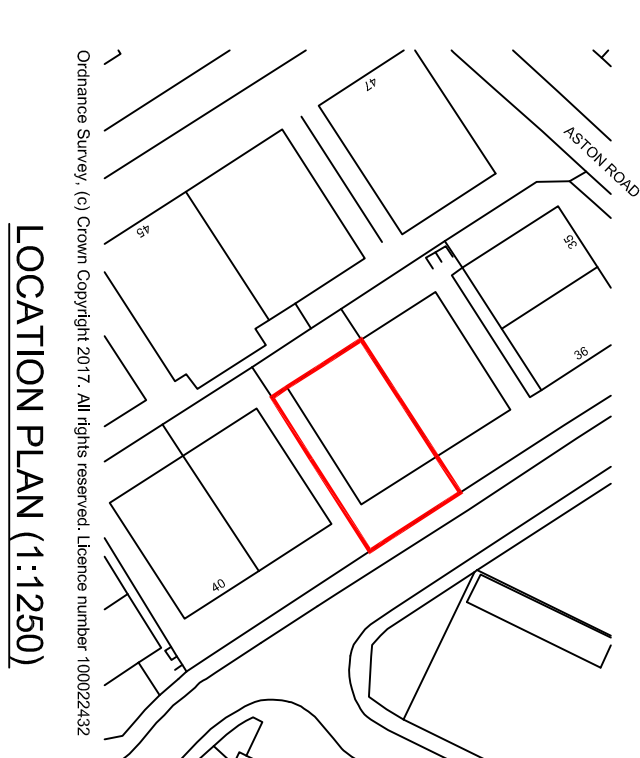
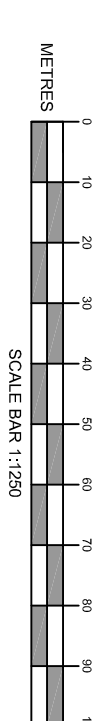
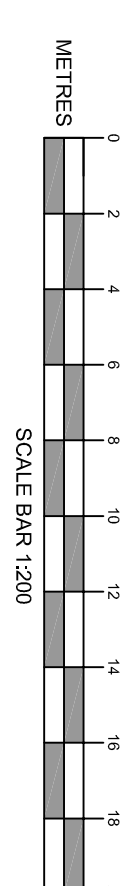
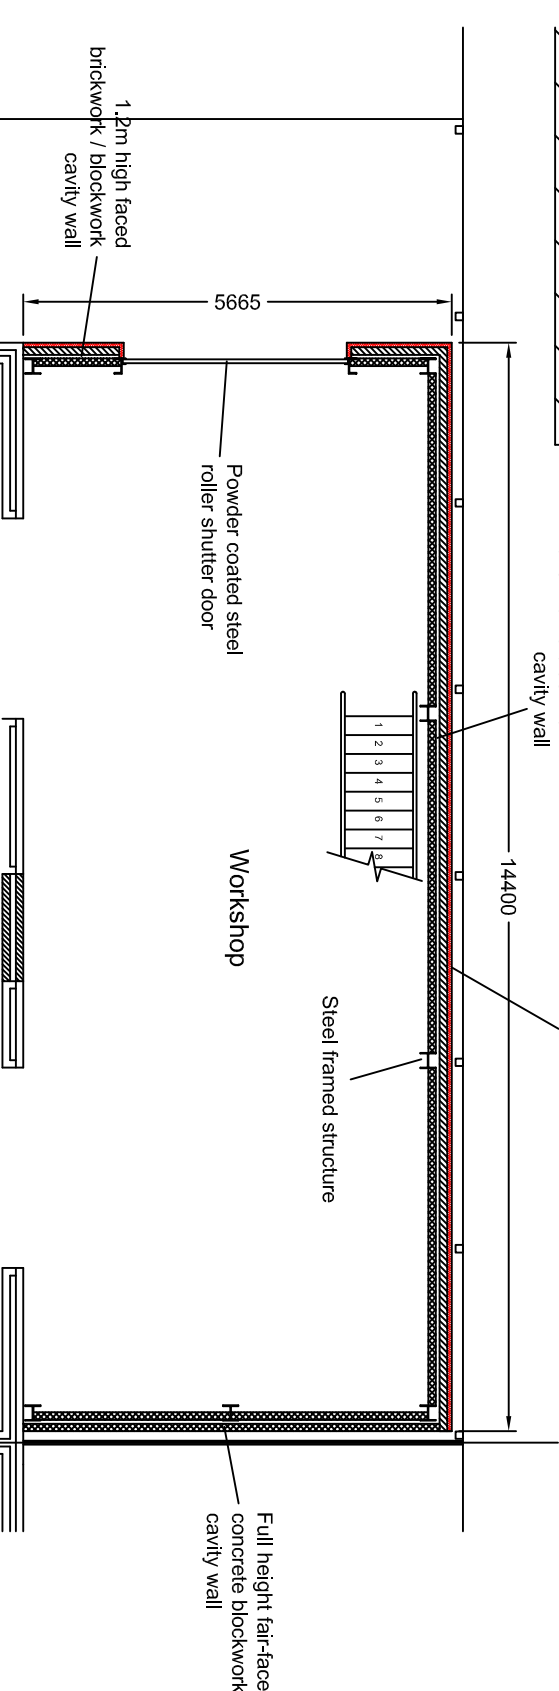
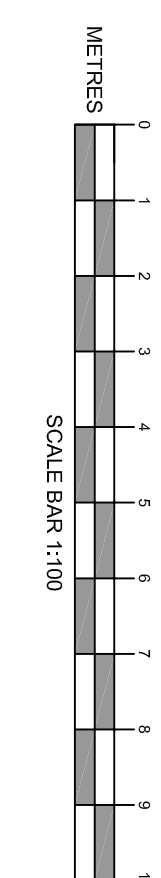
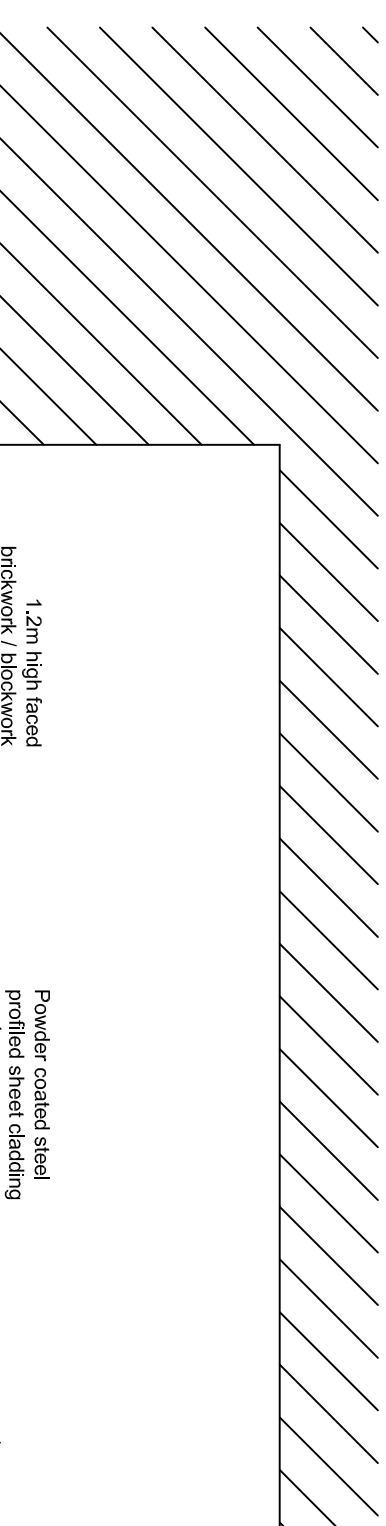
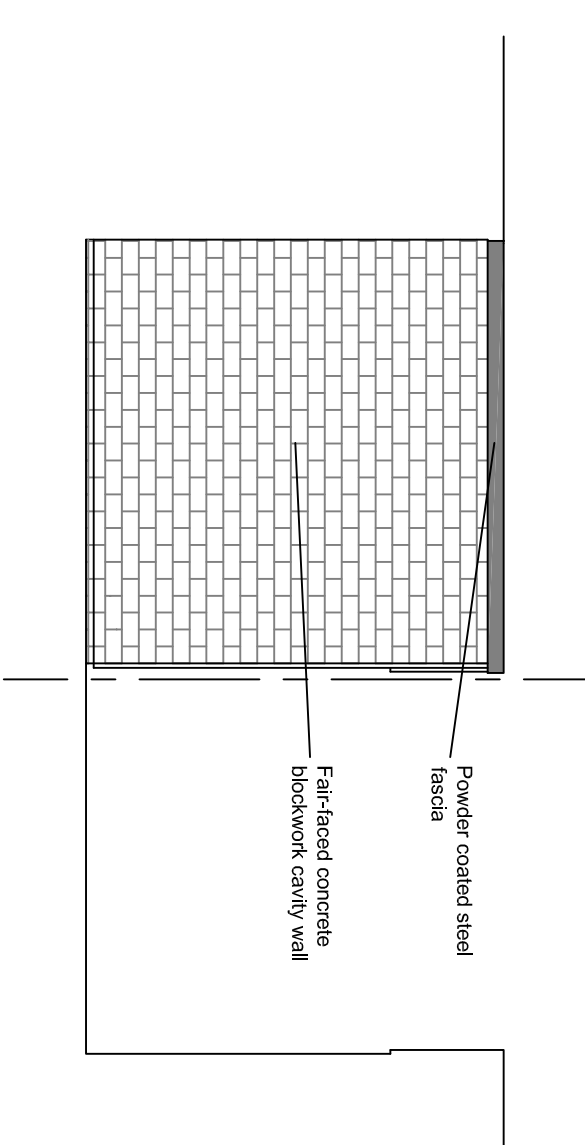
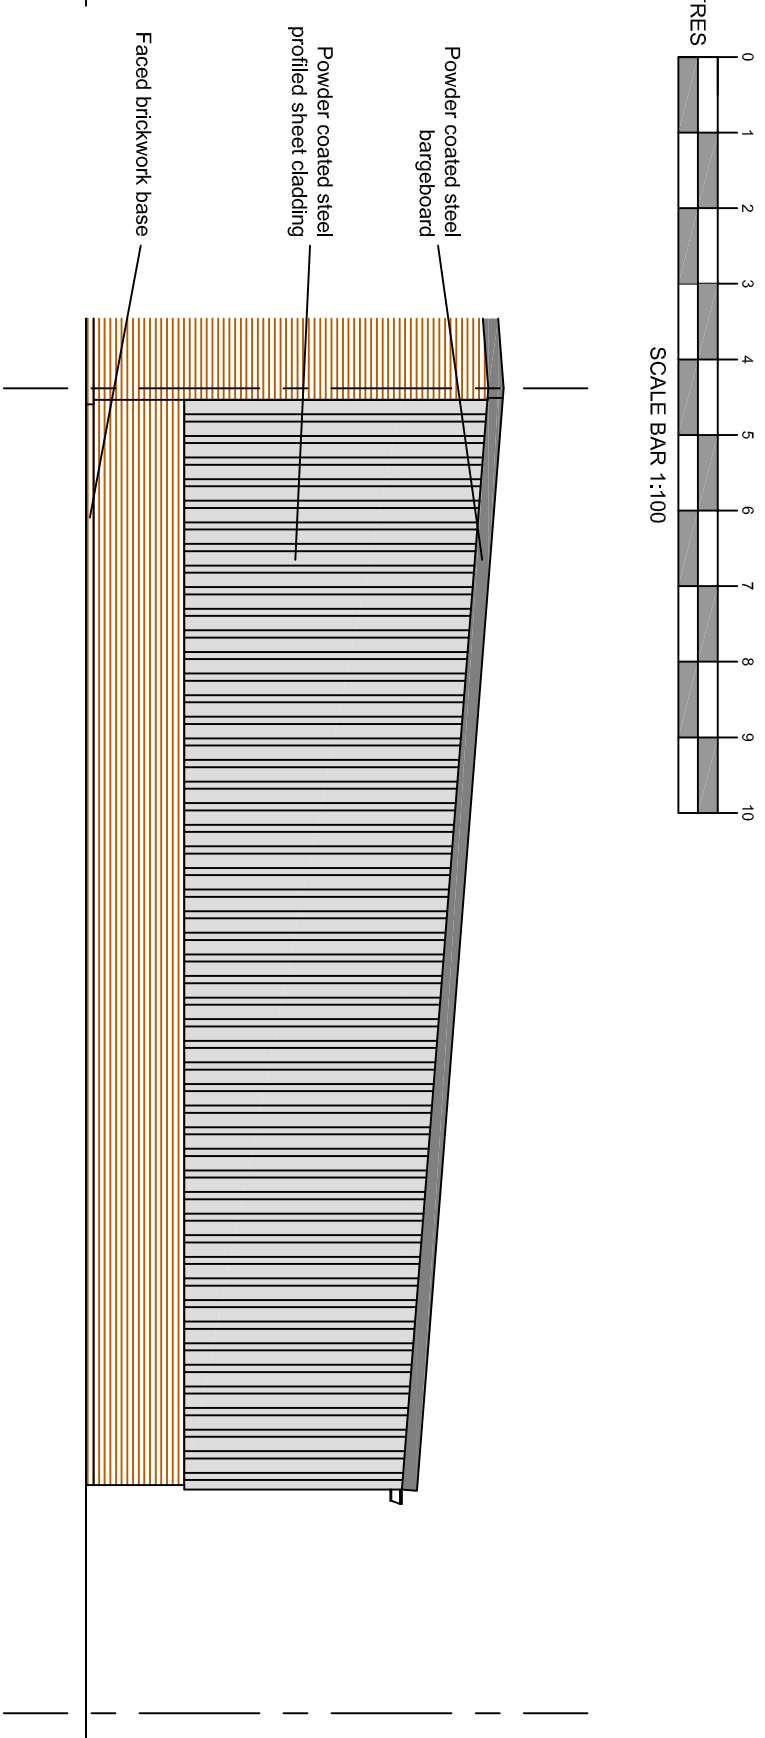


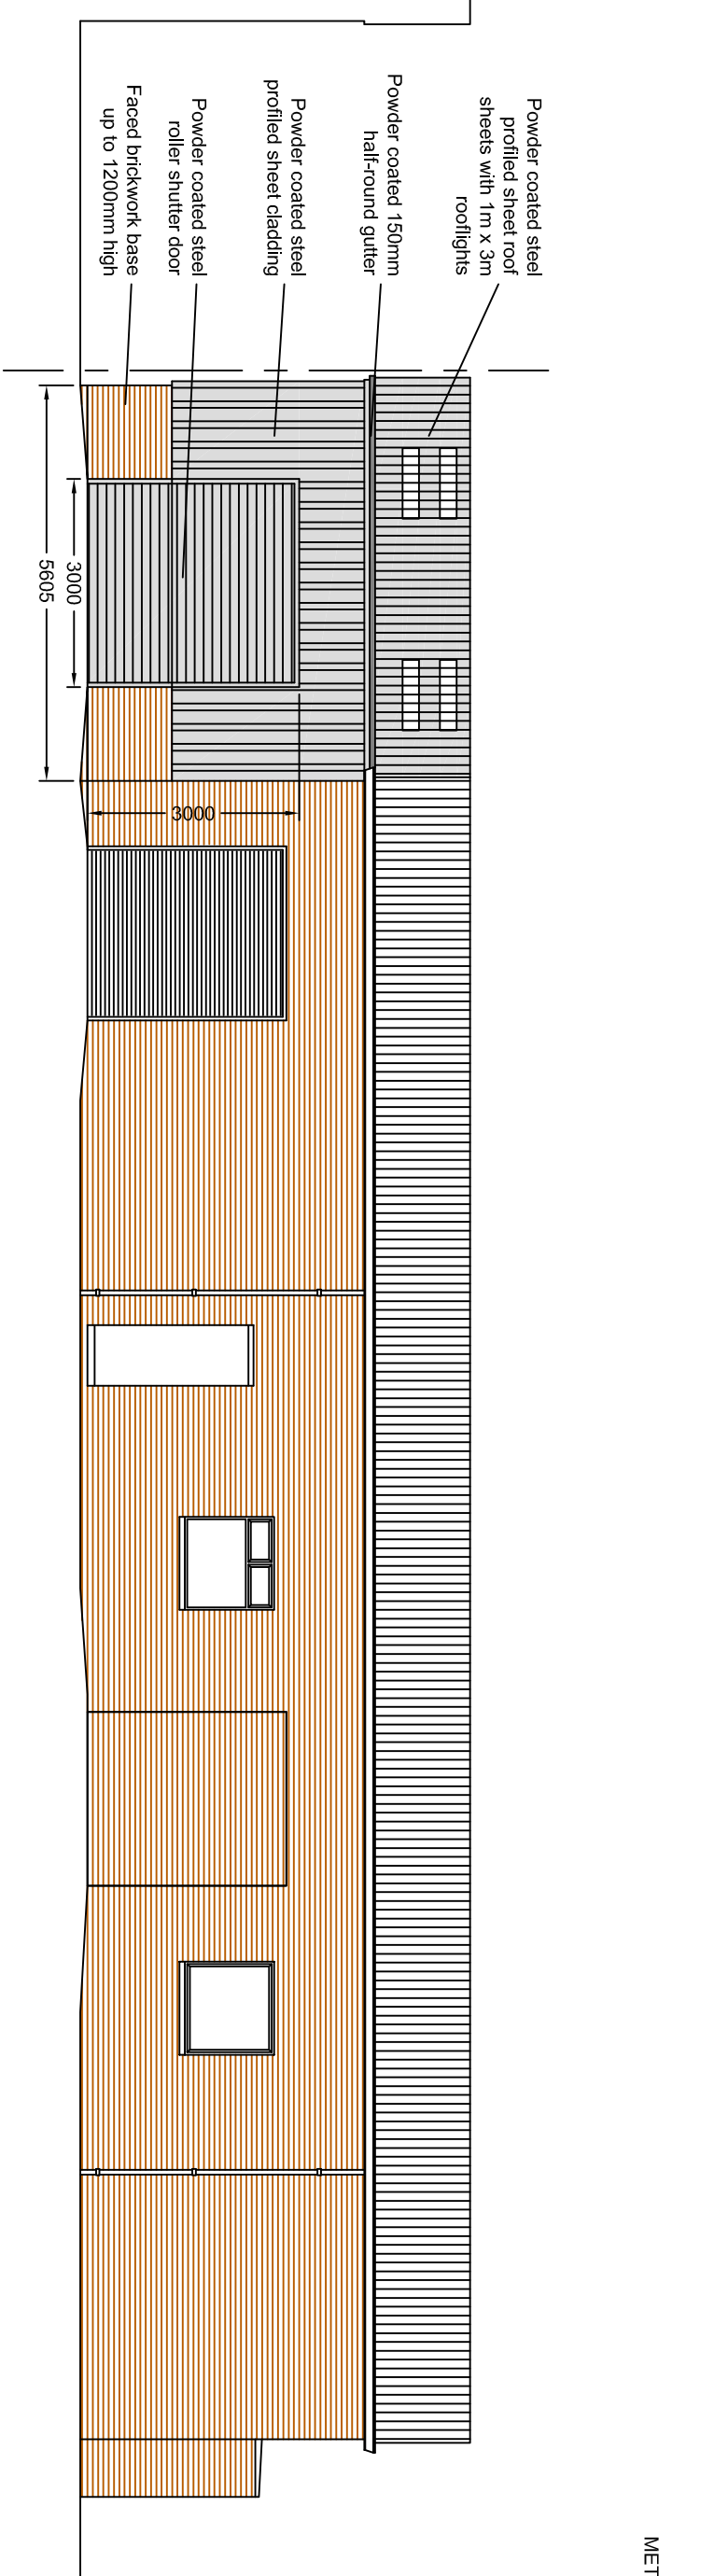

NOTES:
All dimensions to be checked on site and any discrepancy notified to The Martin Ralph Group. Written dimensions are to be used if preference to scaled dimensions.

This drawing is the property of The Martin Ralph Group and must not be reproduced, in part or whole, or deviated from, without their permission.

It is essential that prior to commencement and during constructor works, the contractor reviews the drawings and specification and discusses with the practice any inconsistencies, anomalies non-industry standard features or other concerns.

For both pricing and construction purposes Structural, Mechanical and Electrical Engineers designs, calculations and sizes etc are to take preference over the layout drawings. Any discrepancies are to be brought to the immediate attention of The Martin Ralph Group.

AMENDMENTS	DATE
A	11.07.17
CLADDING WALLS, MEZZANINE AND STAIRS	
CLIENT	
G & S FABRICATIONS	
38 ASTON ROAD	
WATERLOOVILLE	
HAMPSHIRE	
PO7 7XF	
PROJECT	
PROPOSED NEW ROLLER SHUTTER DOOR	
38 ASTON ROAD	
WATERLOOVILLE	
HAMPSHIRE	
PO7 7XF	
DRAWING TITLE	
PROPOSED PLANS AND ELEVATIONS	
DATE	
06.06.2017	
SCALE	
1:100; 1:200; 1:1250 @ A1	
DRAWING No.	REVISION
17.124.JR.02	A