
Notes

1. THIS DRAWING IS COPYRIGHT & MUST NOT BE DISCLOSED TO THIRD PARTIES WITHOUT OUR PERMISSION.
2. SCALED DIMENSIONS ARE NOT TO BE USED FOR CONSTRUCTION.

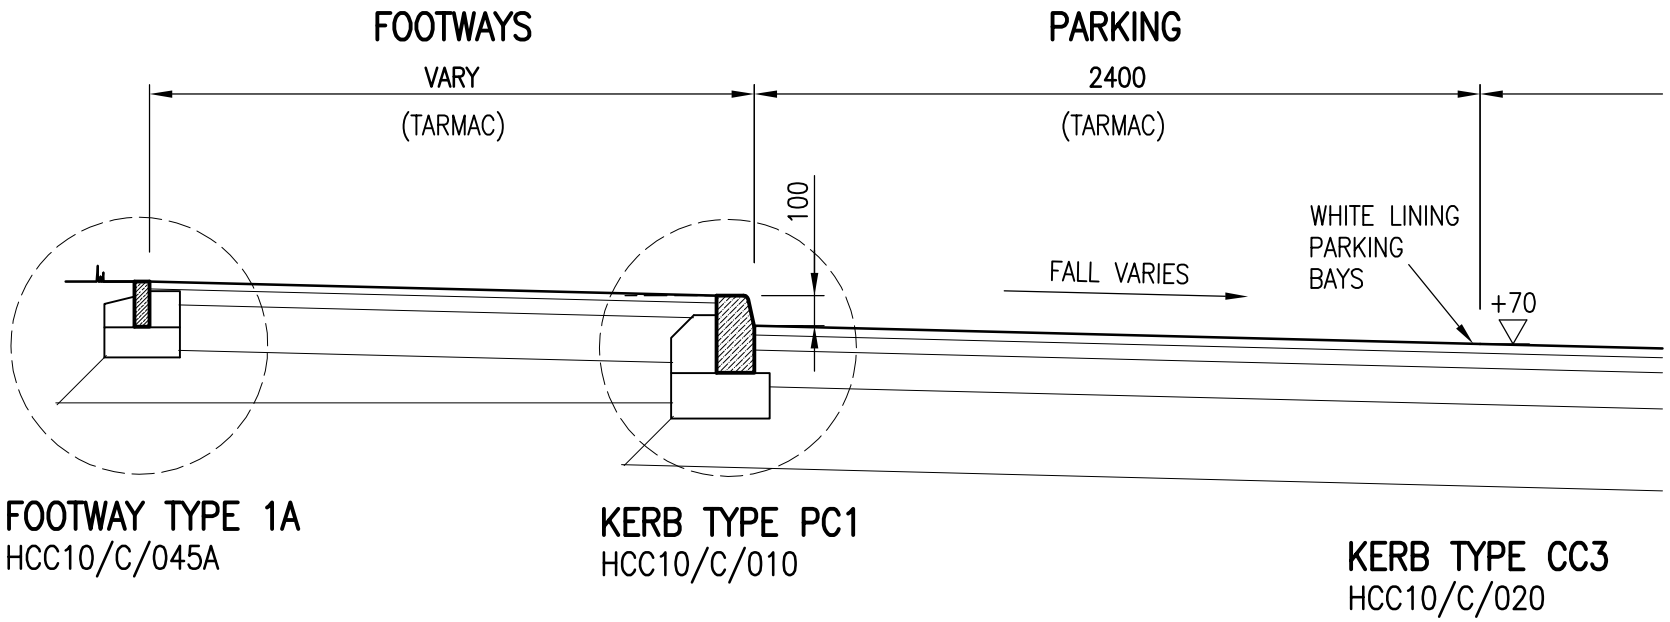


FOOTWAY TYPE 1A
HCC10/C/045A

KERB TYPE PC1
HCC10/C/010

KERB TYPE CC3
HCC10/C/020


TYPICAL ROAD CROSS SECTION

PRELIMINARY - NOT TO BE USED FOR CONSTRUCTION

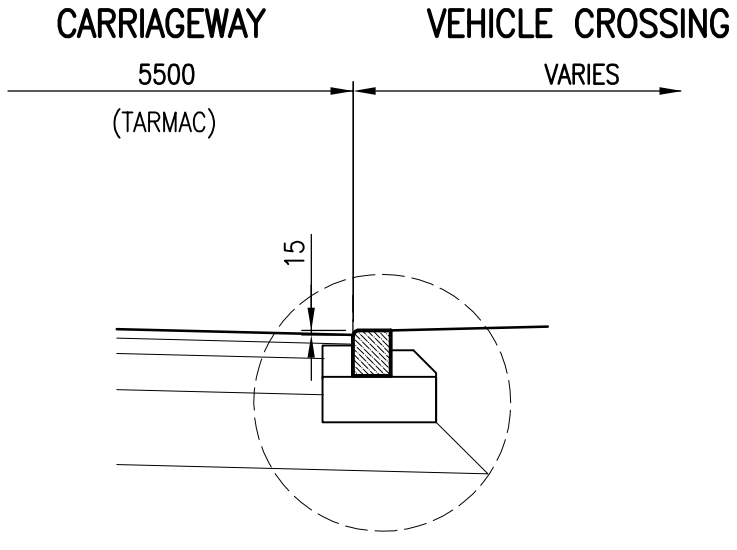

KERB TYPE PC3
HCC10/C/010

(CROSS FALL)
(SCALE 1:25)

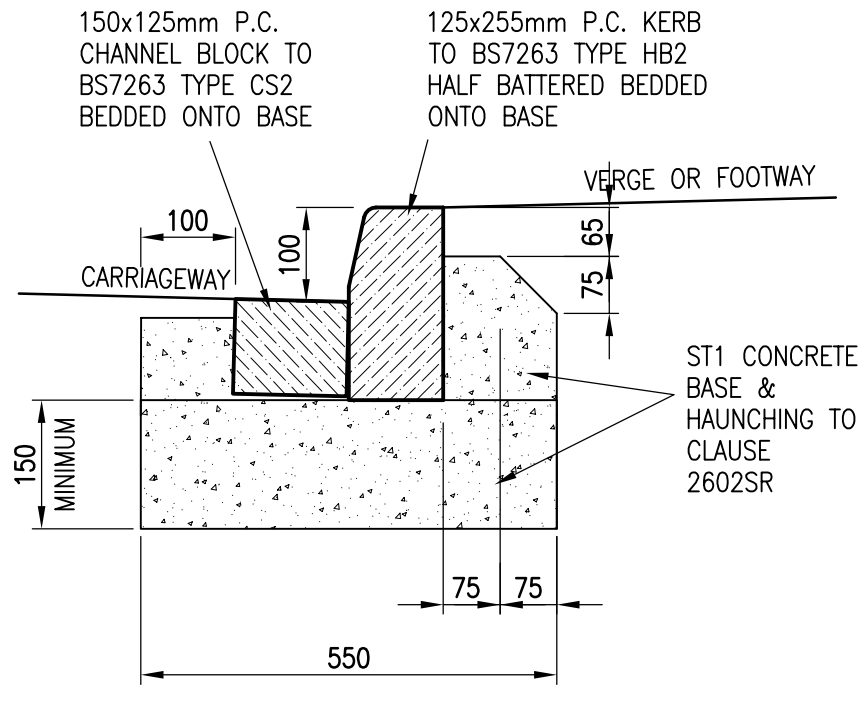

DETAIL 'E'

0 100
Original A3 scale of drawing (mm)

rev.	date	drn	description
P4	23.03.17	MRP	CC3 KERB REMOVED – LINING ADDED.
P3	08.03.17	MRP	DETAIL E ADDED FROM DRAWING 202
P2	06.01.17	MRP	UPDATED TO HCC COMMENTS
P1	02.11.16	MRP	PRELIMINARY FOR INFORMATION

Project

KINGSCLERE AVENUE
HAVANT

HIGHWAYS DETAILS
SHEET 1

RJWatkinson
Consulting Civil and Structural Engineers
12 High Street, Lyndhurst,
Hampshire SO43 7BD
t: 023 8028 3794
e: rjwptrs@rjwatkinson.co.uk
www.rjwatkinson.co.uk

Drawn	Date	Scale	Size
MRP	OCT 2016	AS SHOWN	A3

Drawing No.	Revision
20496–201	P4