



PHYSICAL SCALE IN METERS @ 1:1250

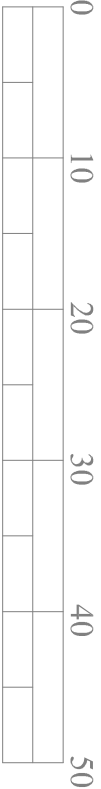


PHYSICAL SCALE IN METERS @ 1:500

NOTES:
This drawing has been produced solely for PLANNING/DESIGN.
Do not Scale from this Drawing except for planning purposes.
This drawing is the copyright of MF Designs Ltd.

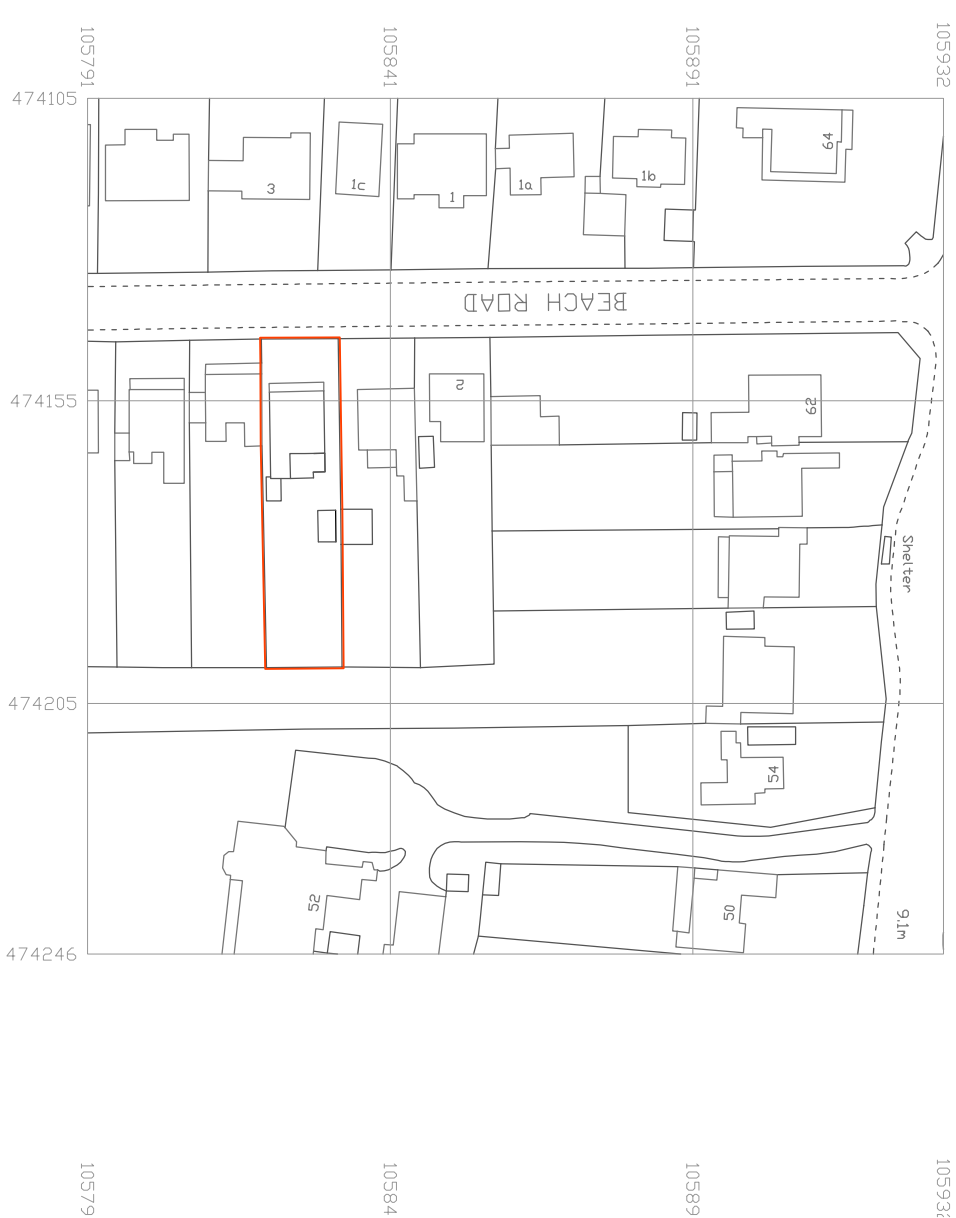

Produced on 22 February 2017 from the Ordnance Survey National Geographic Database and incorporating surveyed revision available at this date.
This map shows the area bounded by 474105,105791 474105,105932 474246,105932 474246,105791
Reproduction in whole or part is prohibited without the prior permission of Ordnance Survey.
Ordnance Survey copyright 2017. Supplied by Ordnance Survey as a licensed Ordnance Survey partner (00054135).
Data licensed for 1 year, expiring 22 February 2018. Unique plan reference: v2b/143307/196938

Location

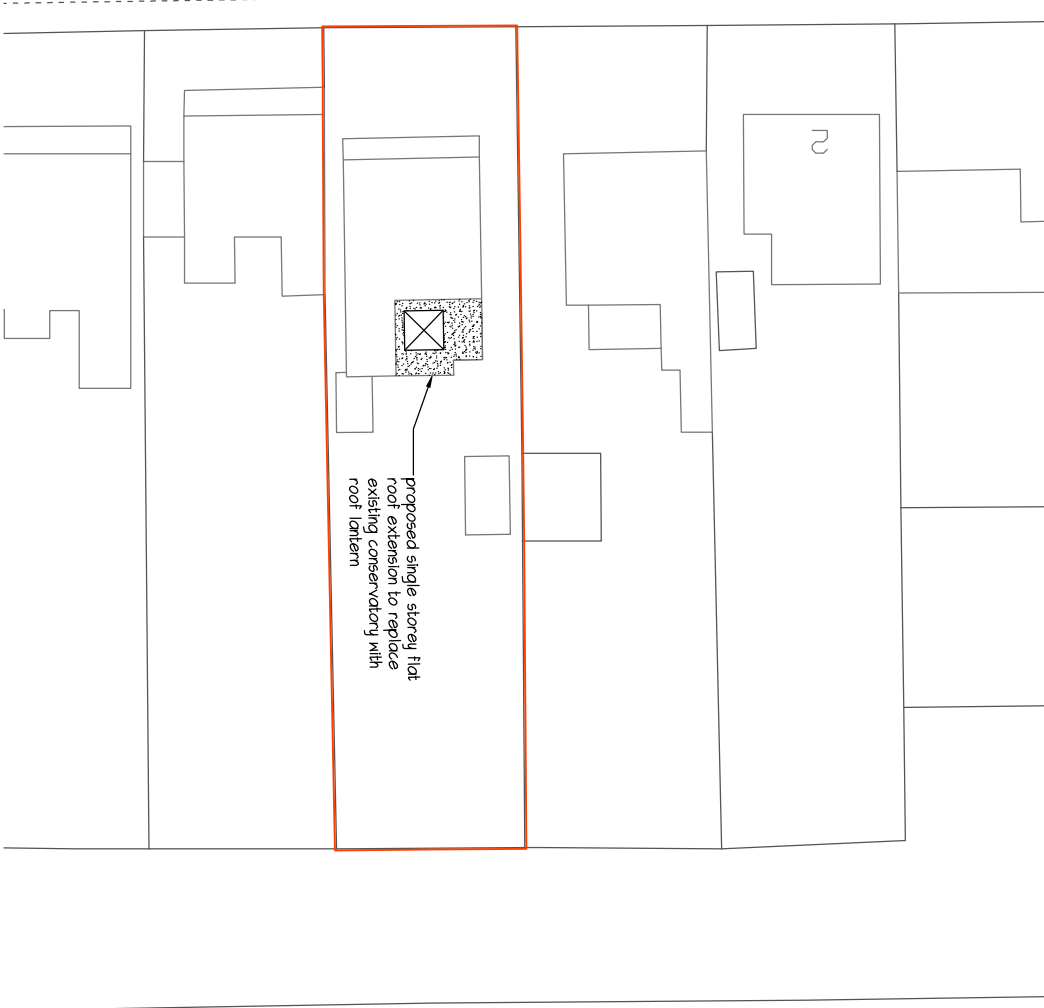

Block

EXTENSION & ALTERATIONS - 6 Beach Road, Emsworth. PO10 7JS

mf designs ltd
Chartered Architects



36 Grove Road • Havant • Hampshire • PO9 1AR
Director: Martin Farrer RIBA • Co Registration No.4507379
Date: Feb 2016
Scale: 1:1250/500

Job No: 3145
Dwg No: P_02

012392 470967
admin@mfdesigns.org.uk