
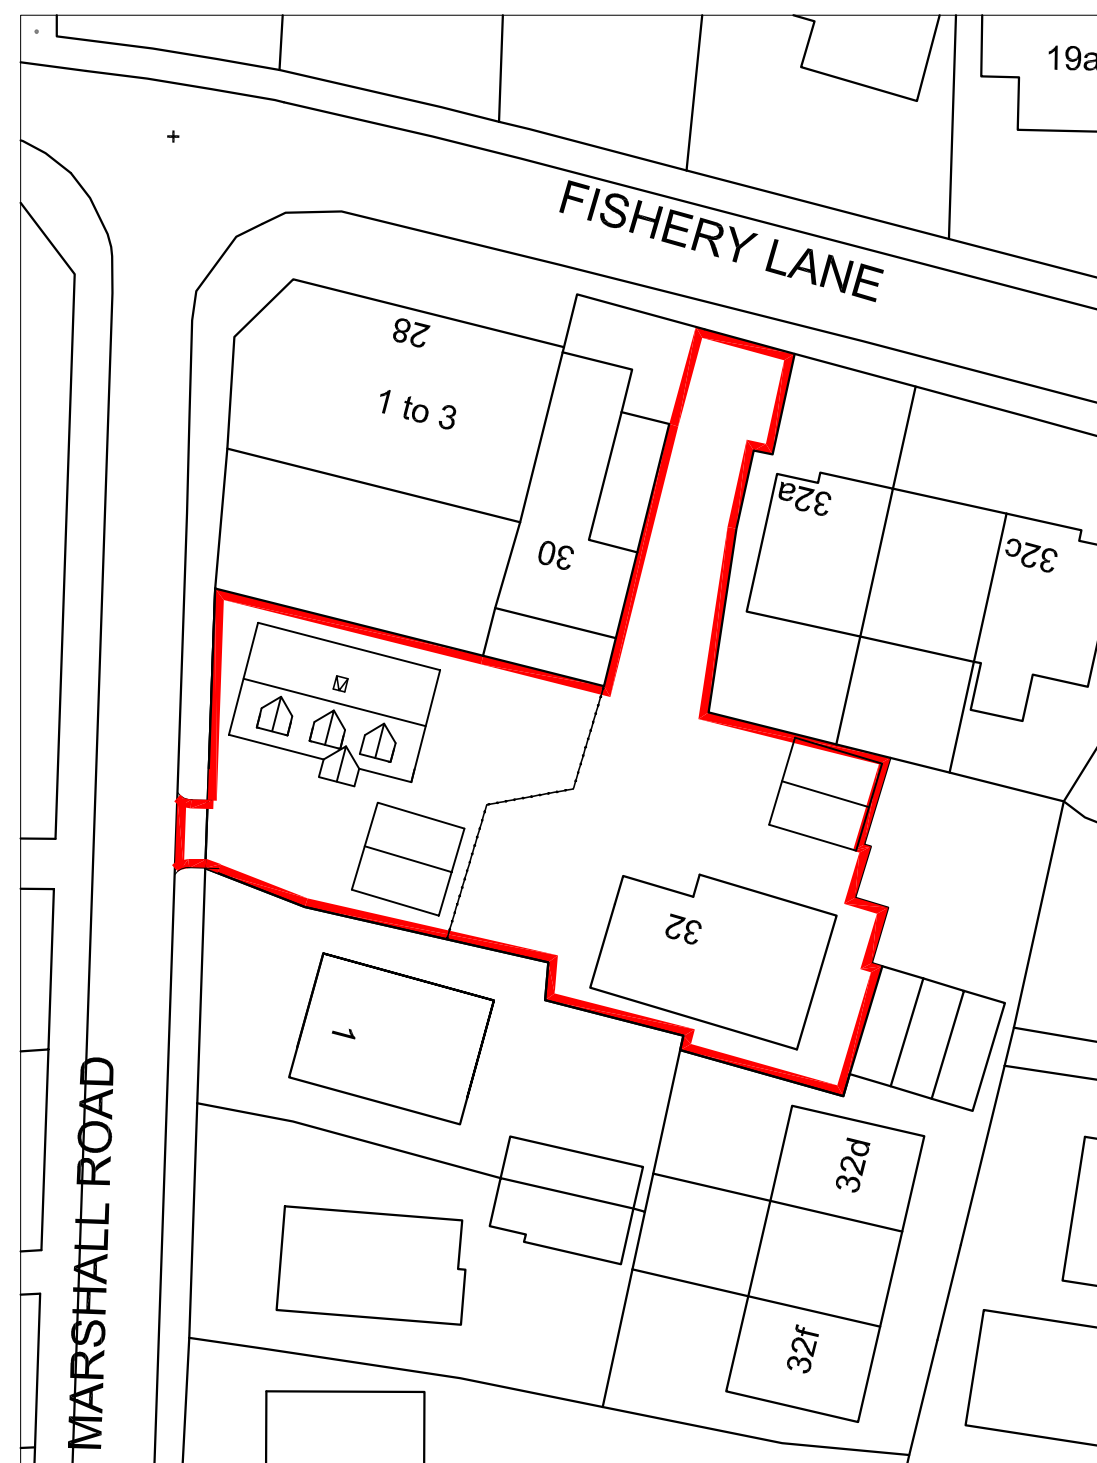


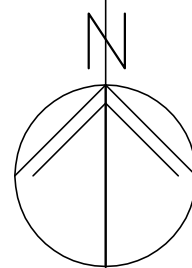

LOCATION PLAN 1:1250

BLOCK PLAN 1:500

m	10	20	30	40
---	----	----	----	----


metres	10	20	30	40
--------	----	----	----	----

32 Fishery Lane,
Hayling Island,
PO11 9NR

SITE PLANS

Revisions

- A. Garages added. 02/08/17
B.
C.
D.

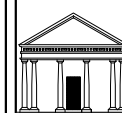

Martin Critchley
CHARTERED ARCHITECT

The Old Brewery,
15E South Street, Havant,
Hampshire, PO9 1BU
023 92 474 919
critchleyarchitect@hotmail.com

Scale A3 = AS SHOWN
Date 04/05/17
Drawn OS

17045-101^A

© Crown Copyright
All rights reserved.
Reproduced by Permission.
Licence No. 100046837