

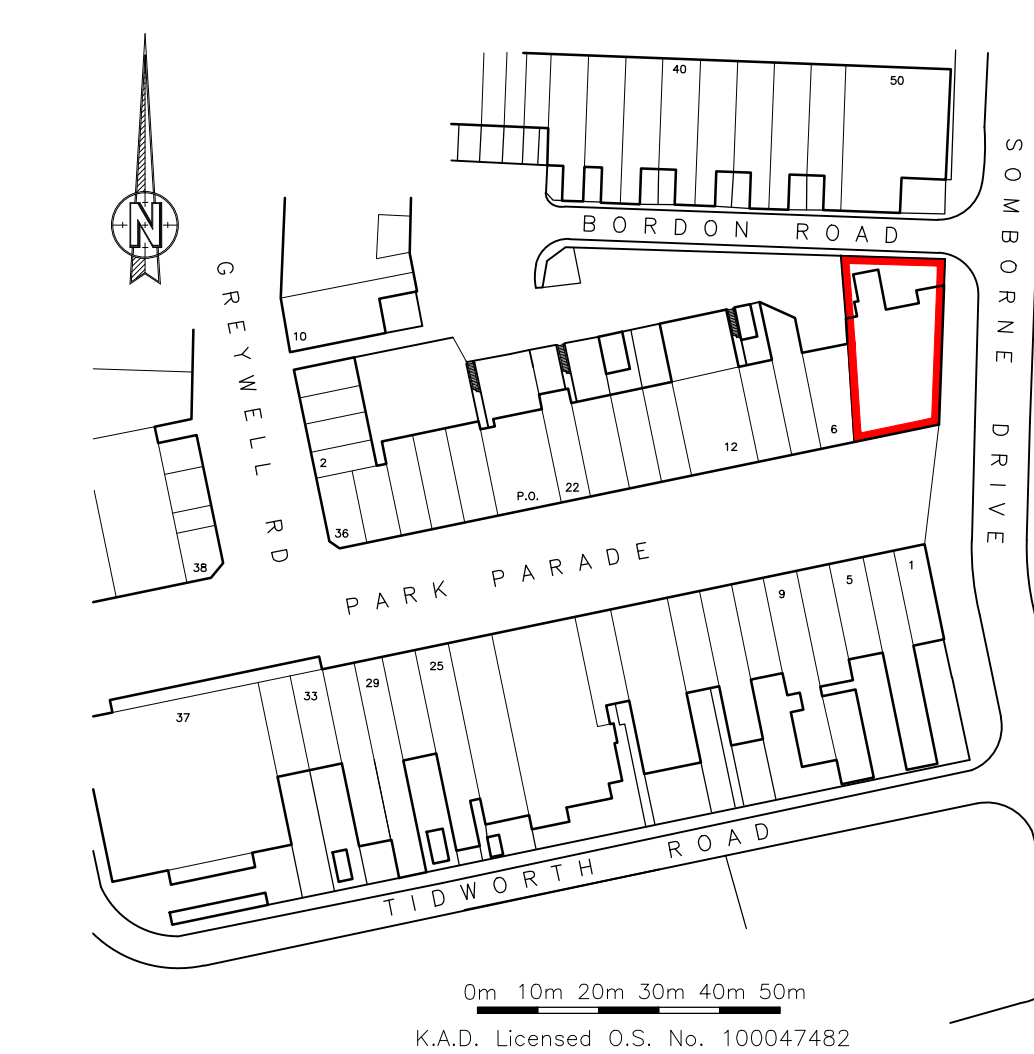
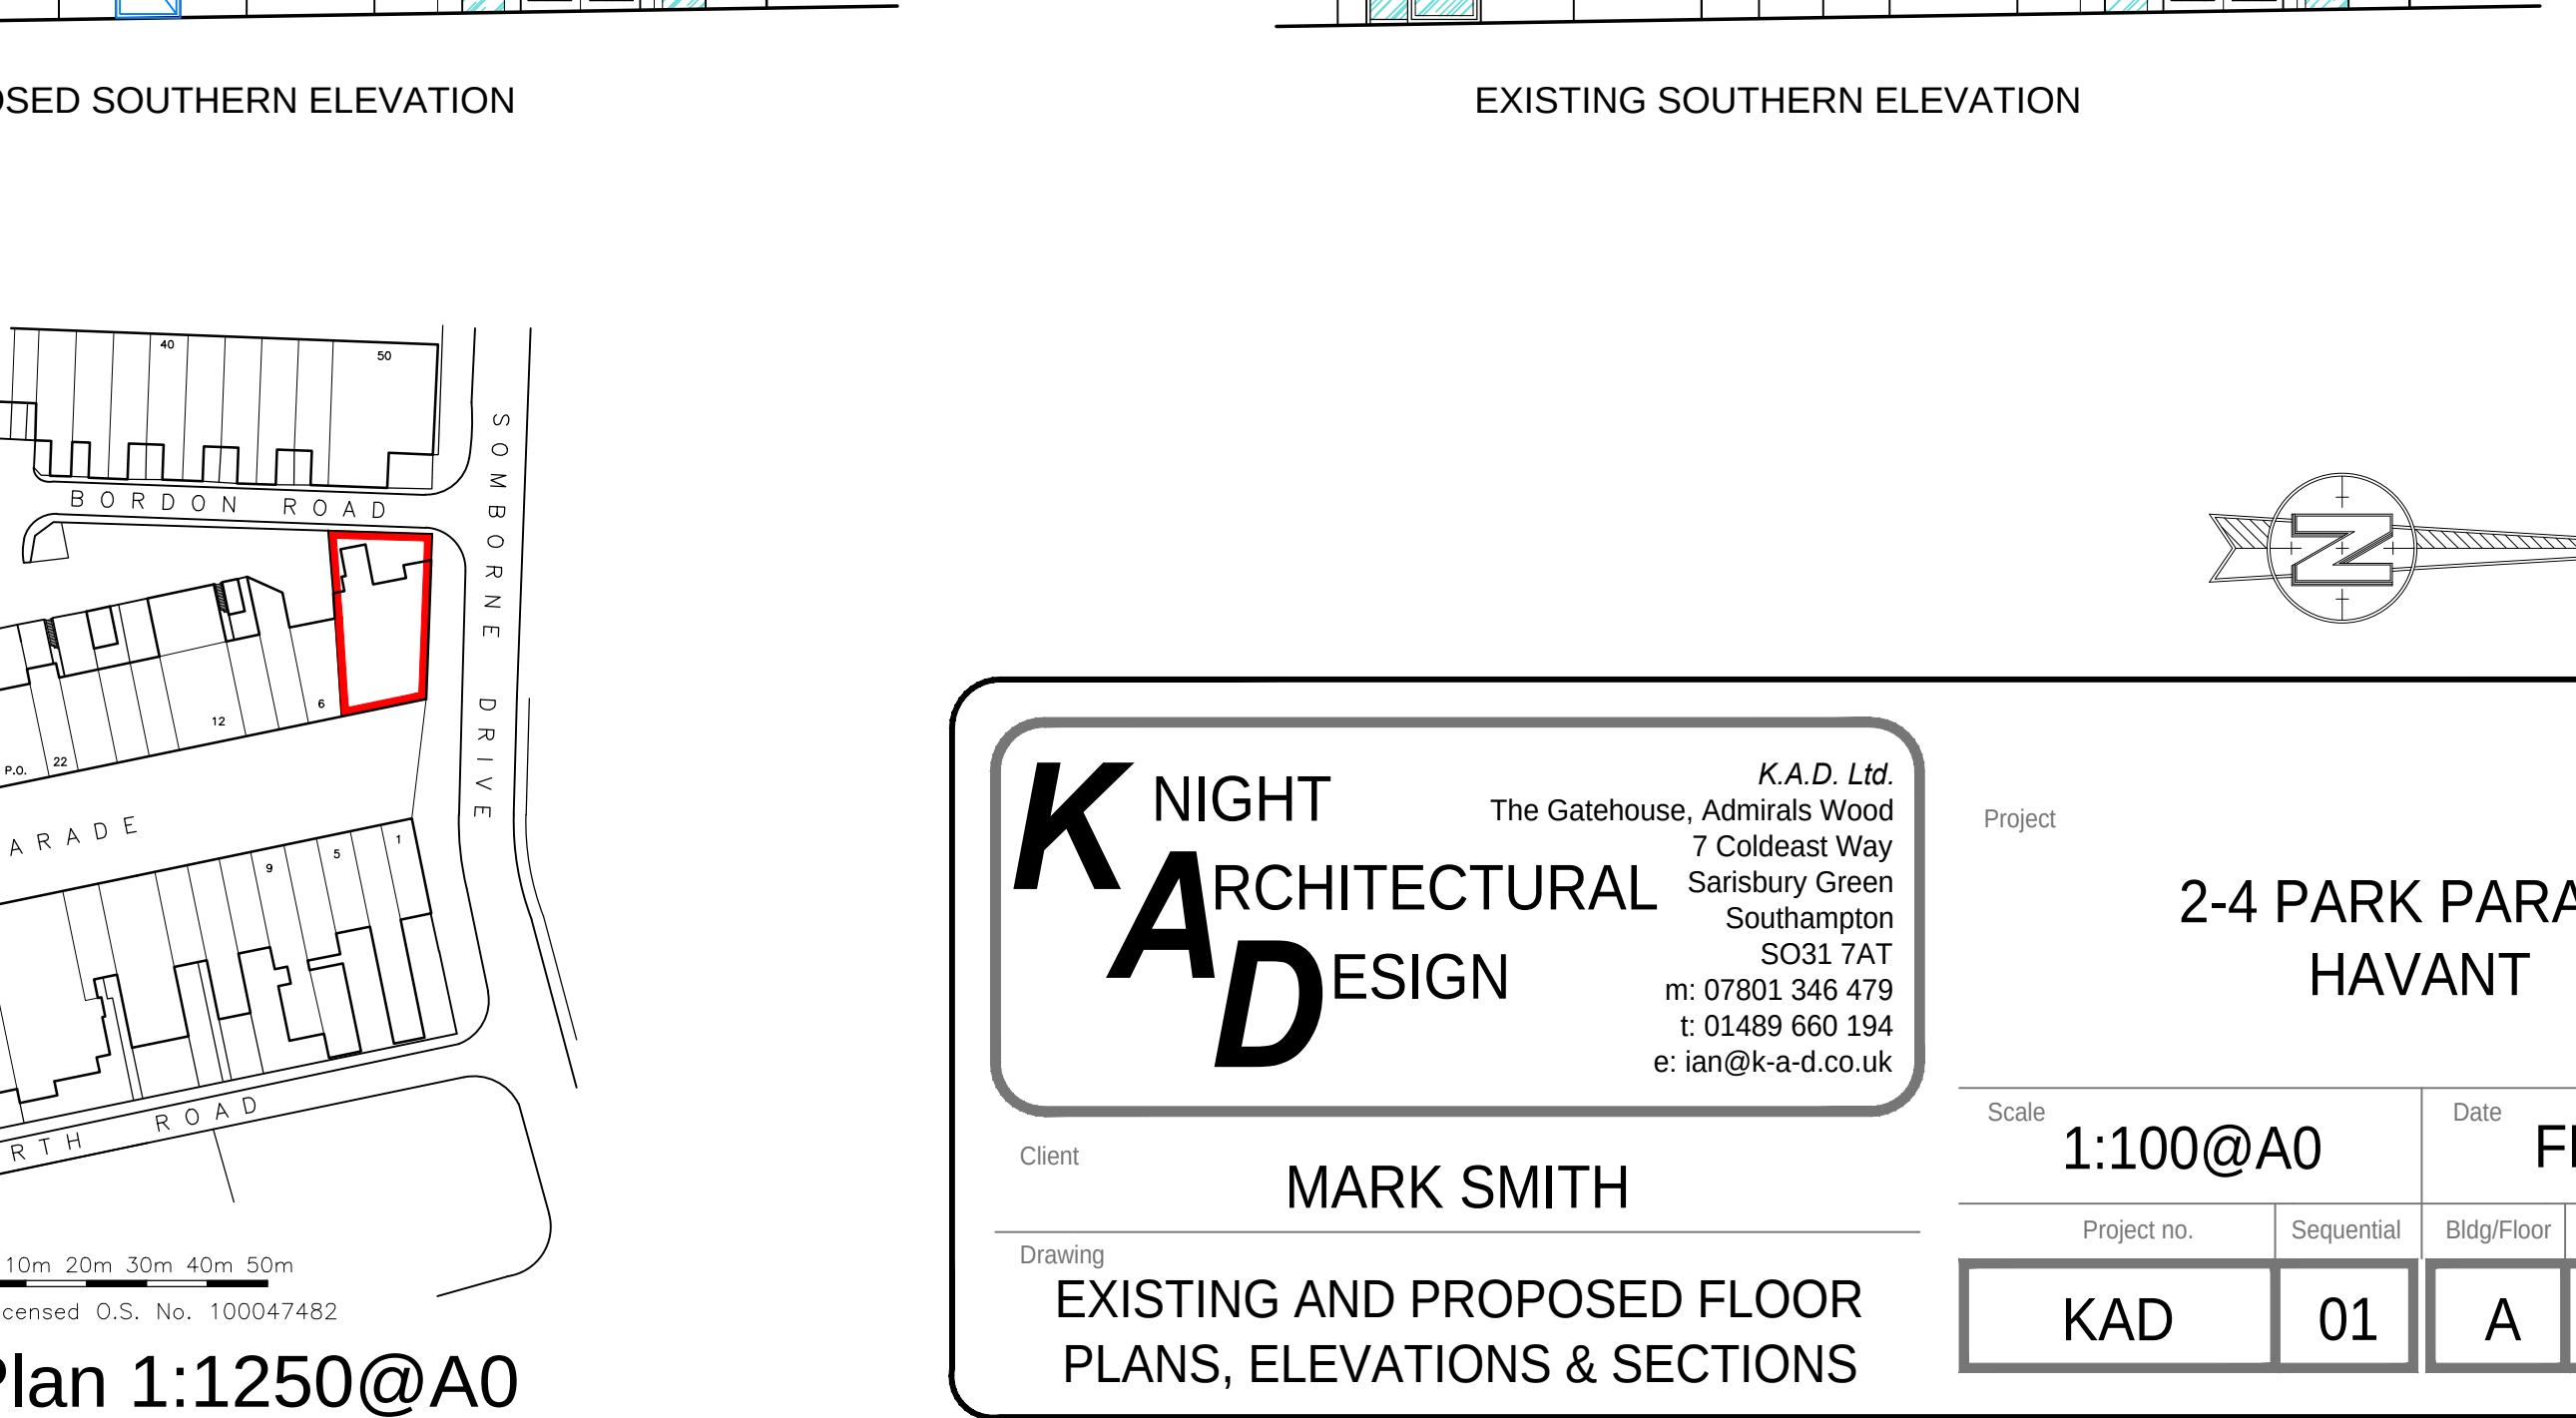
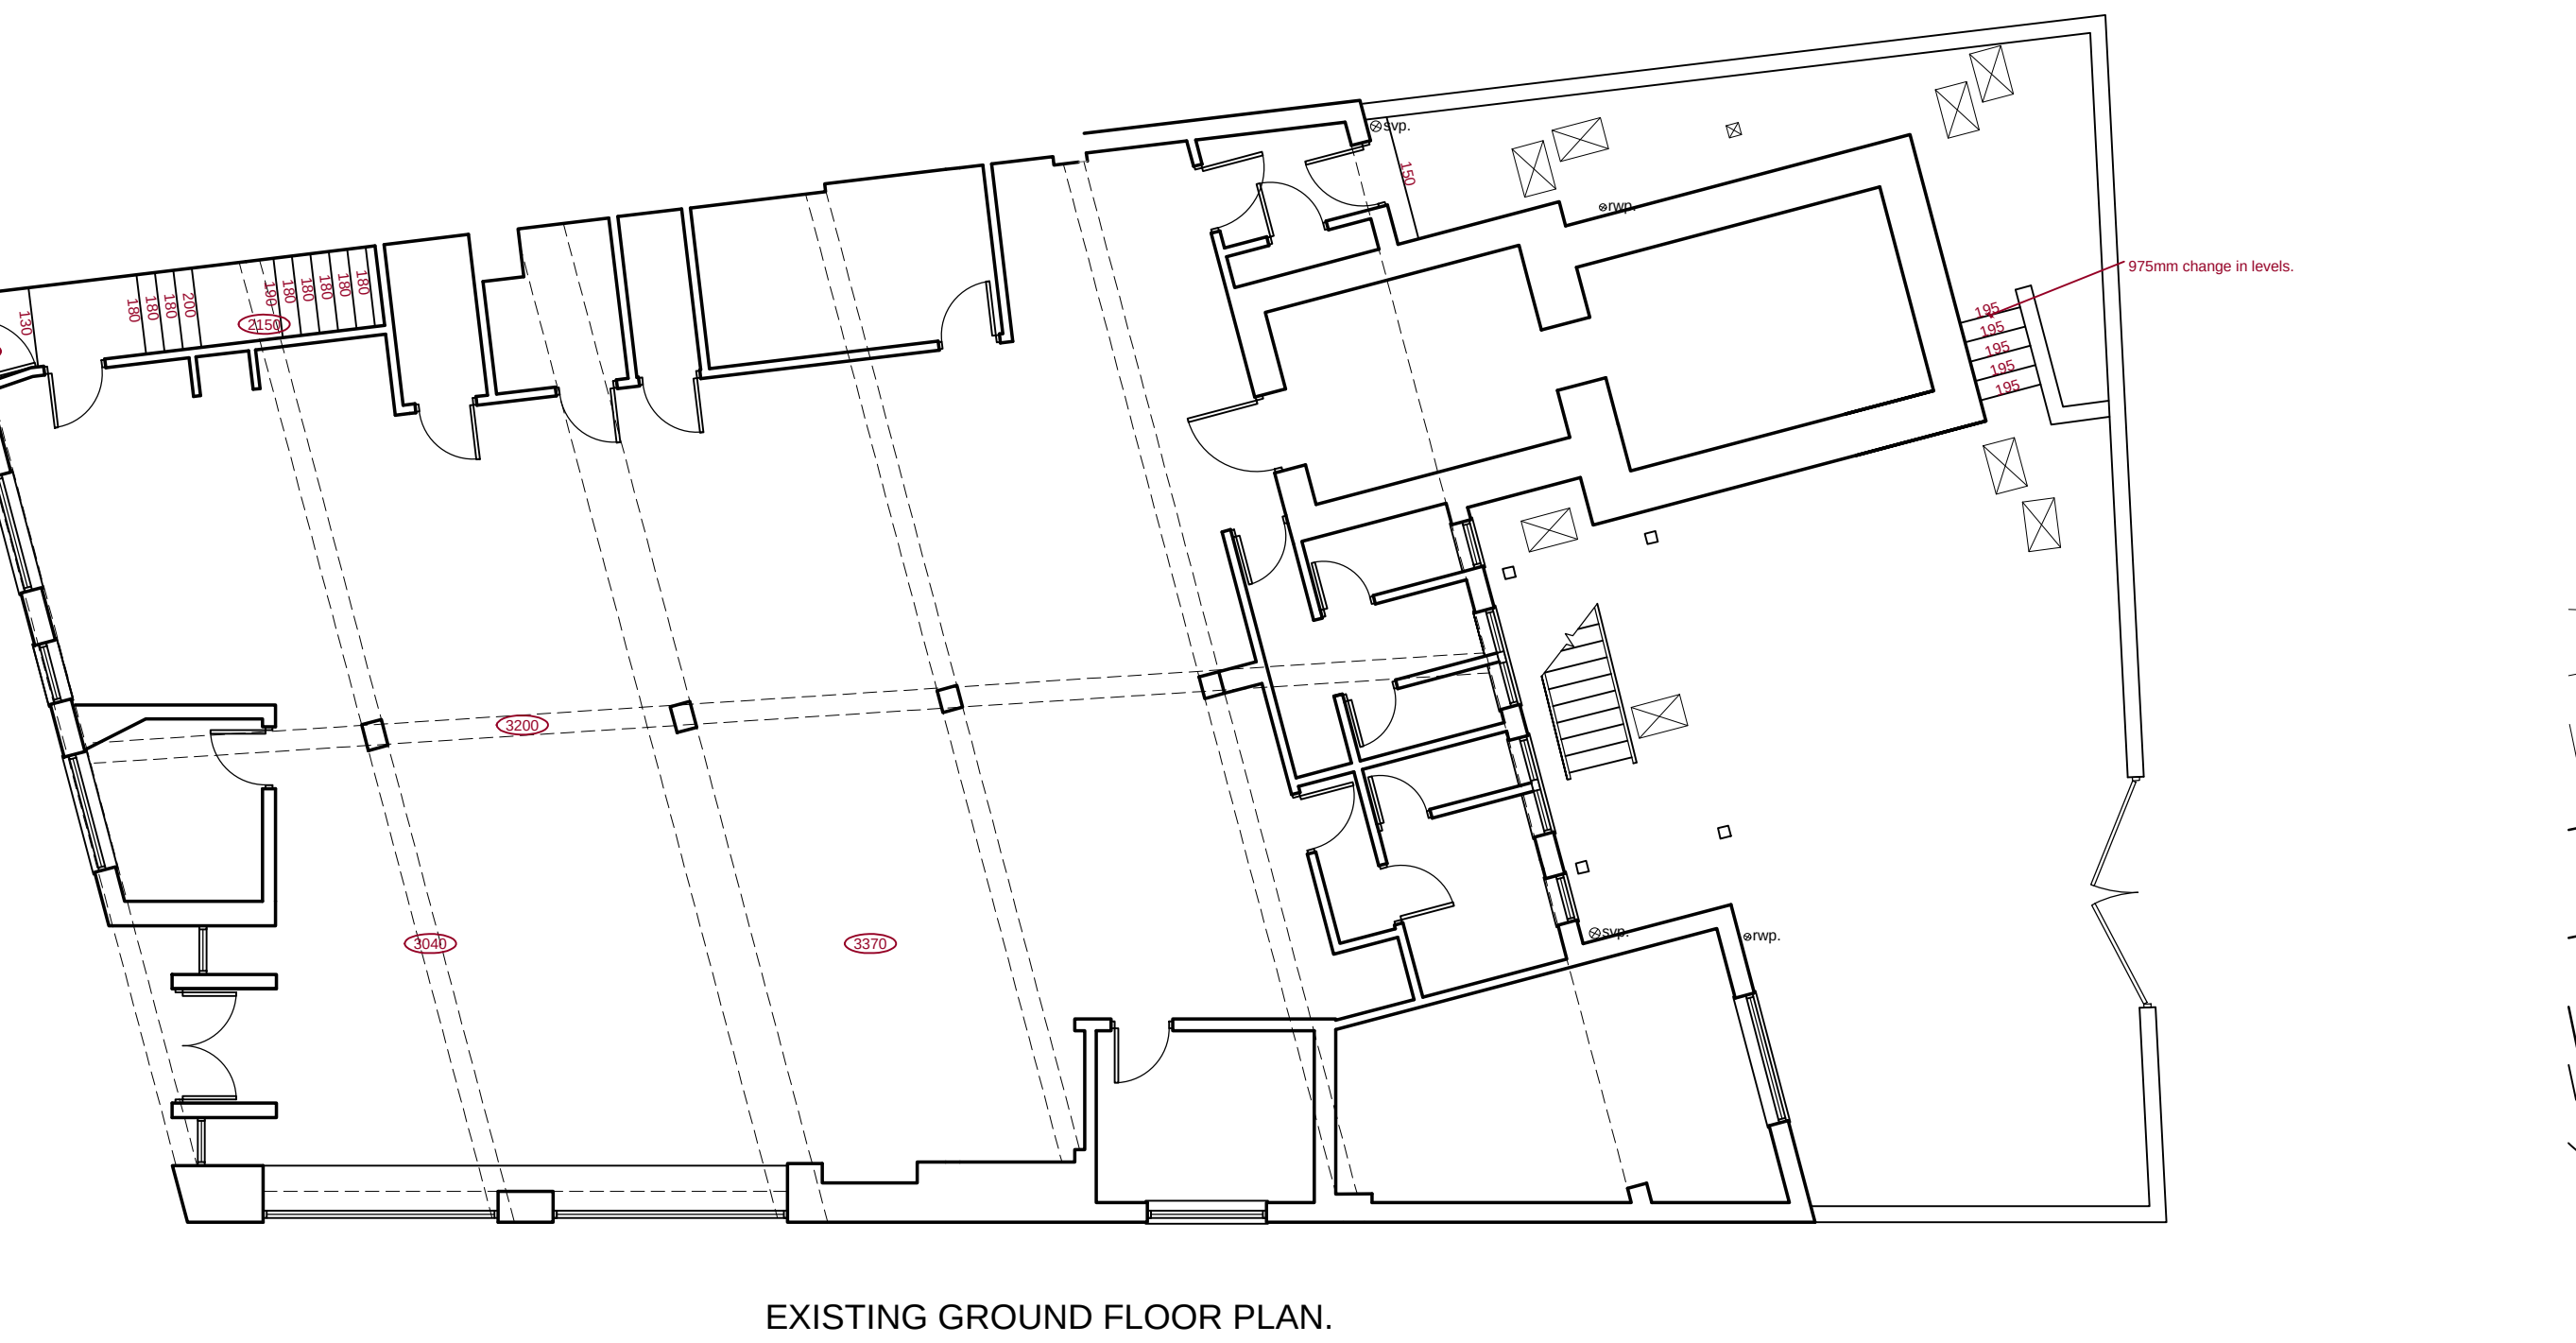
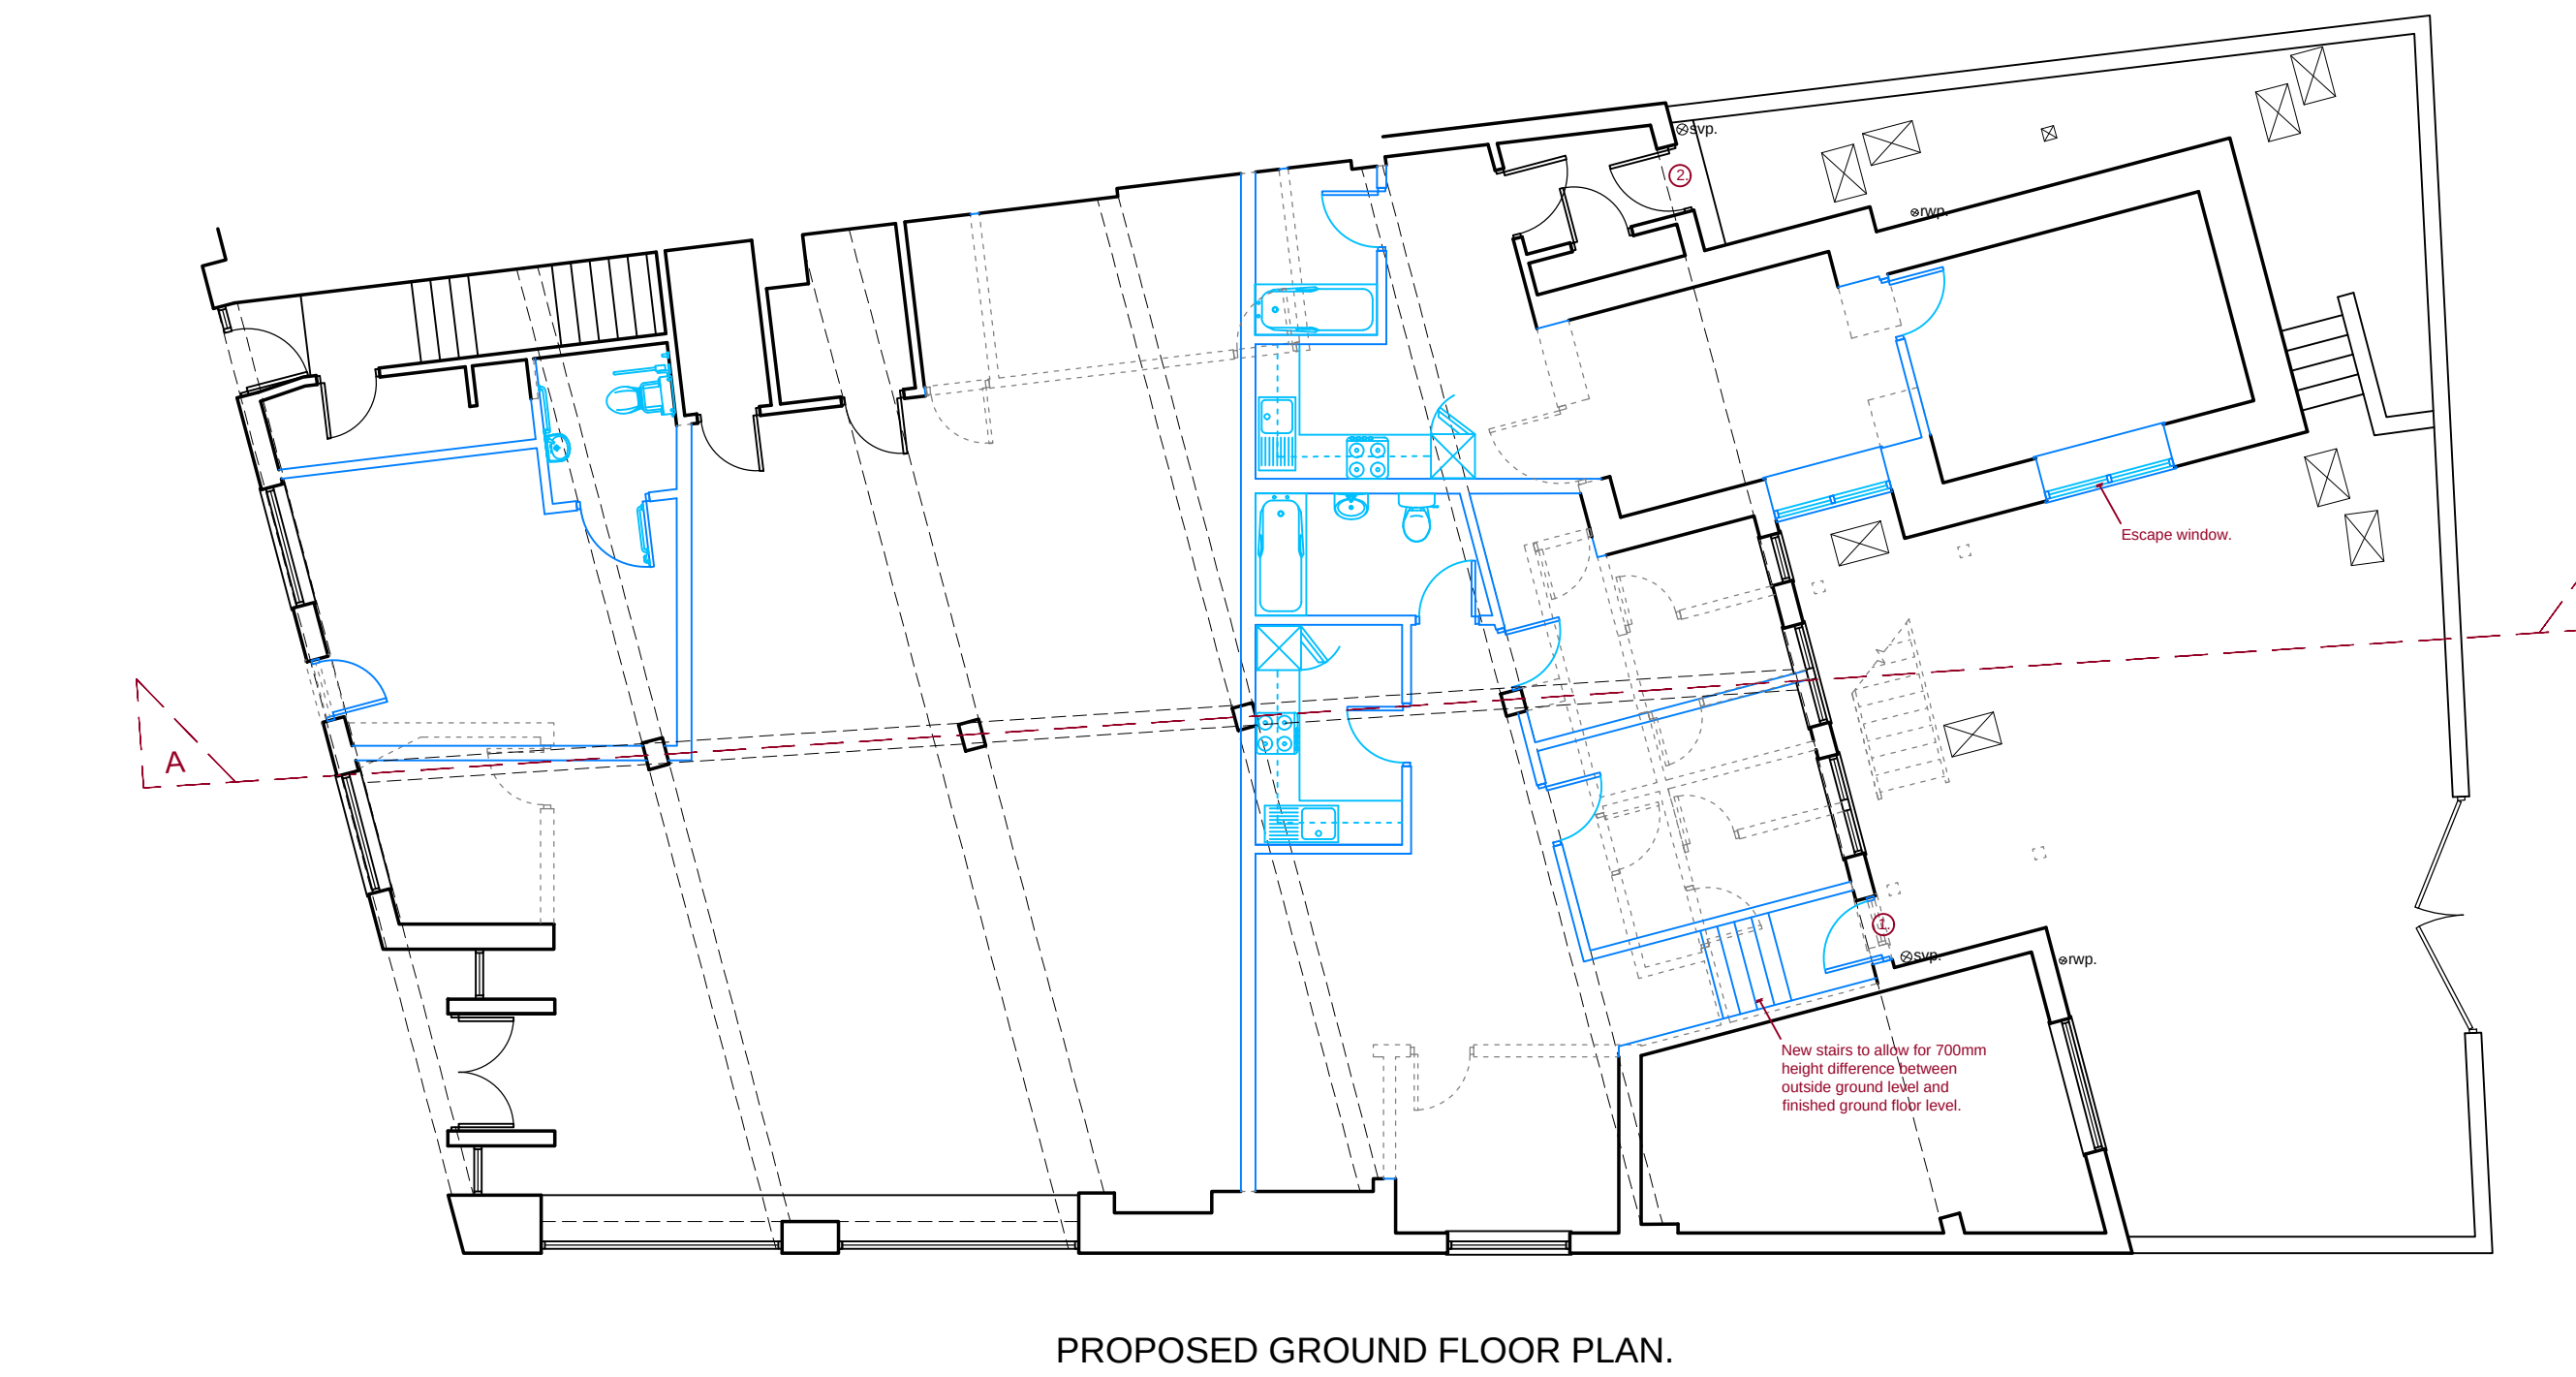
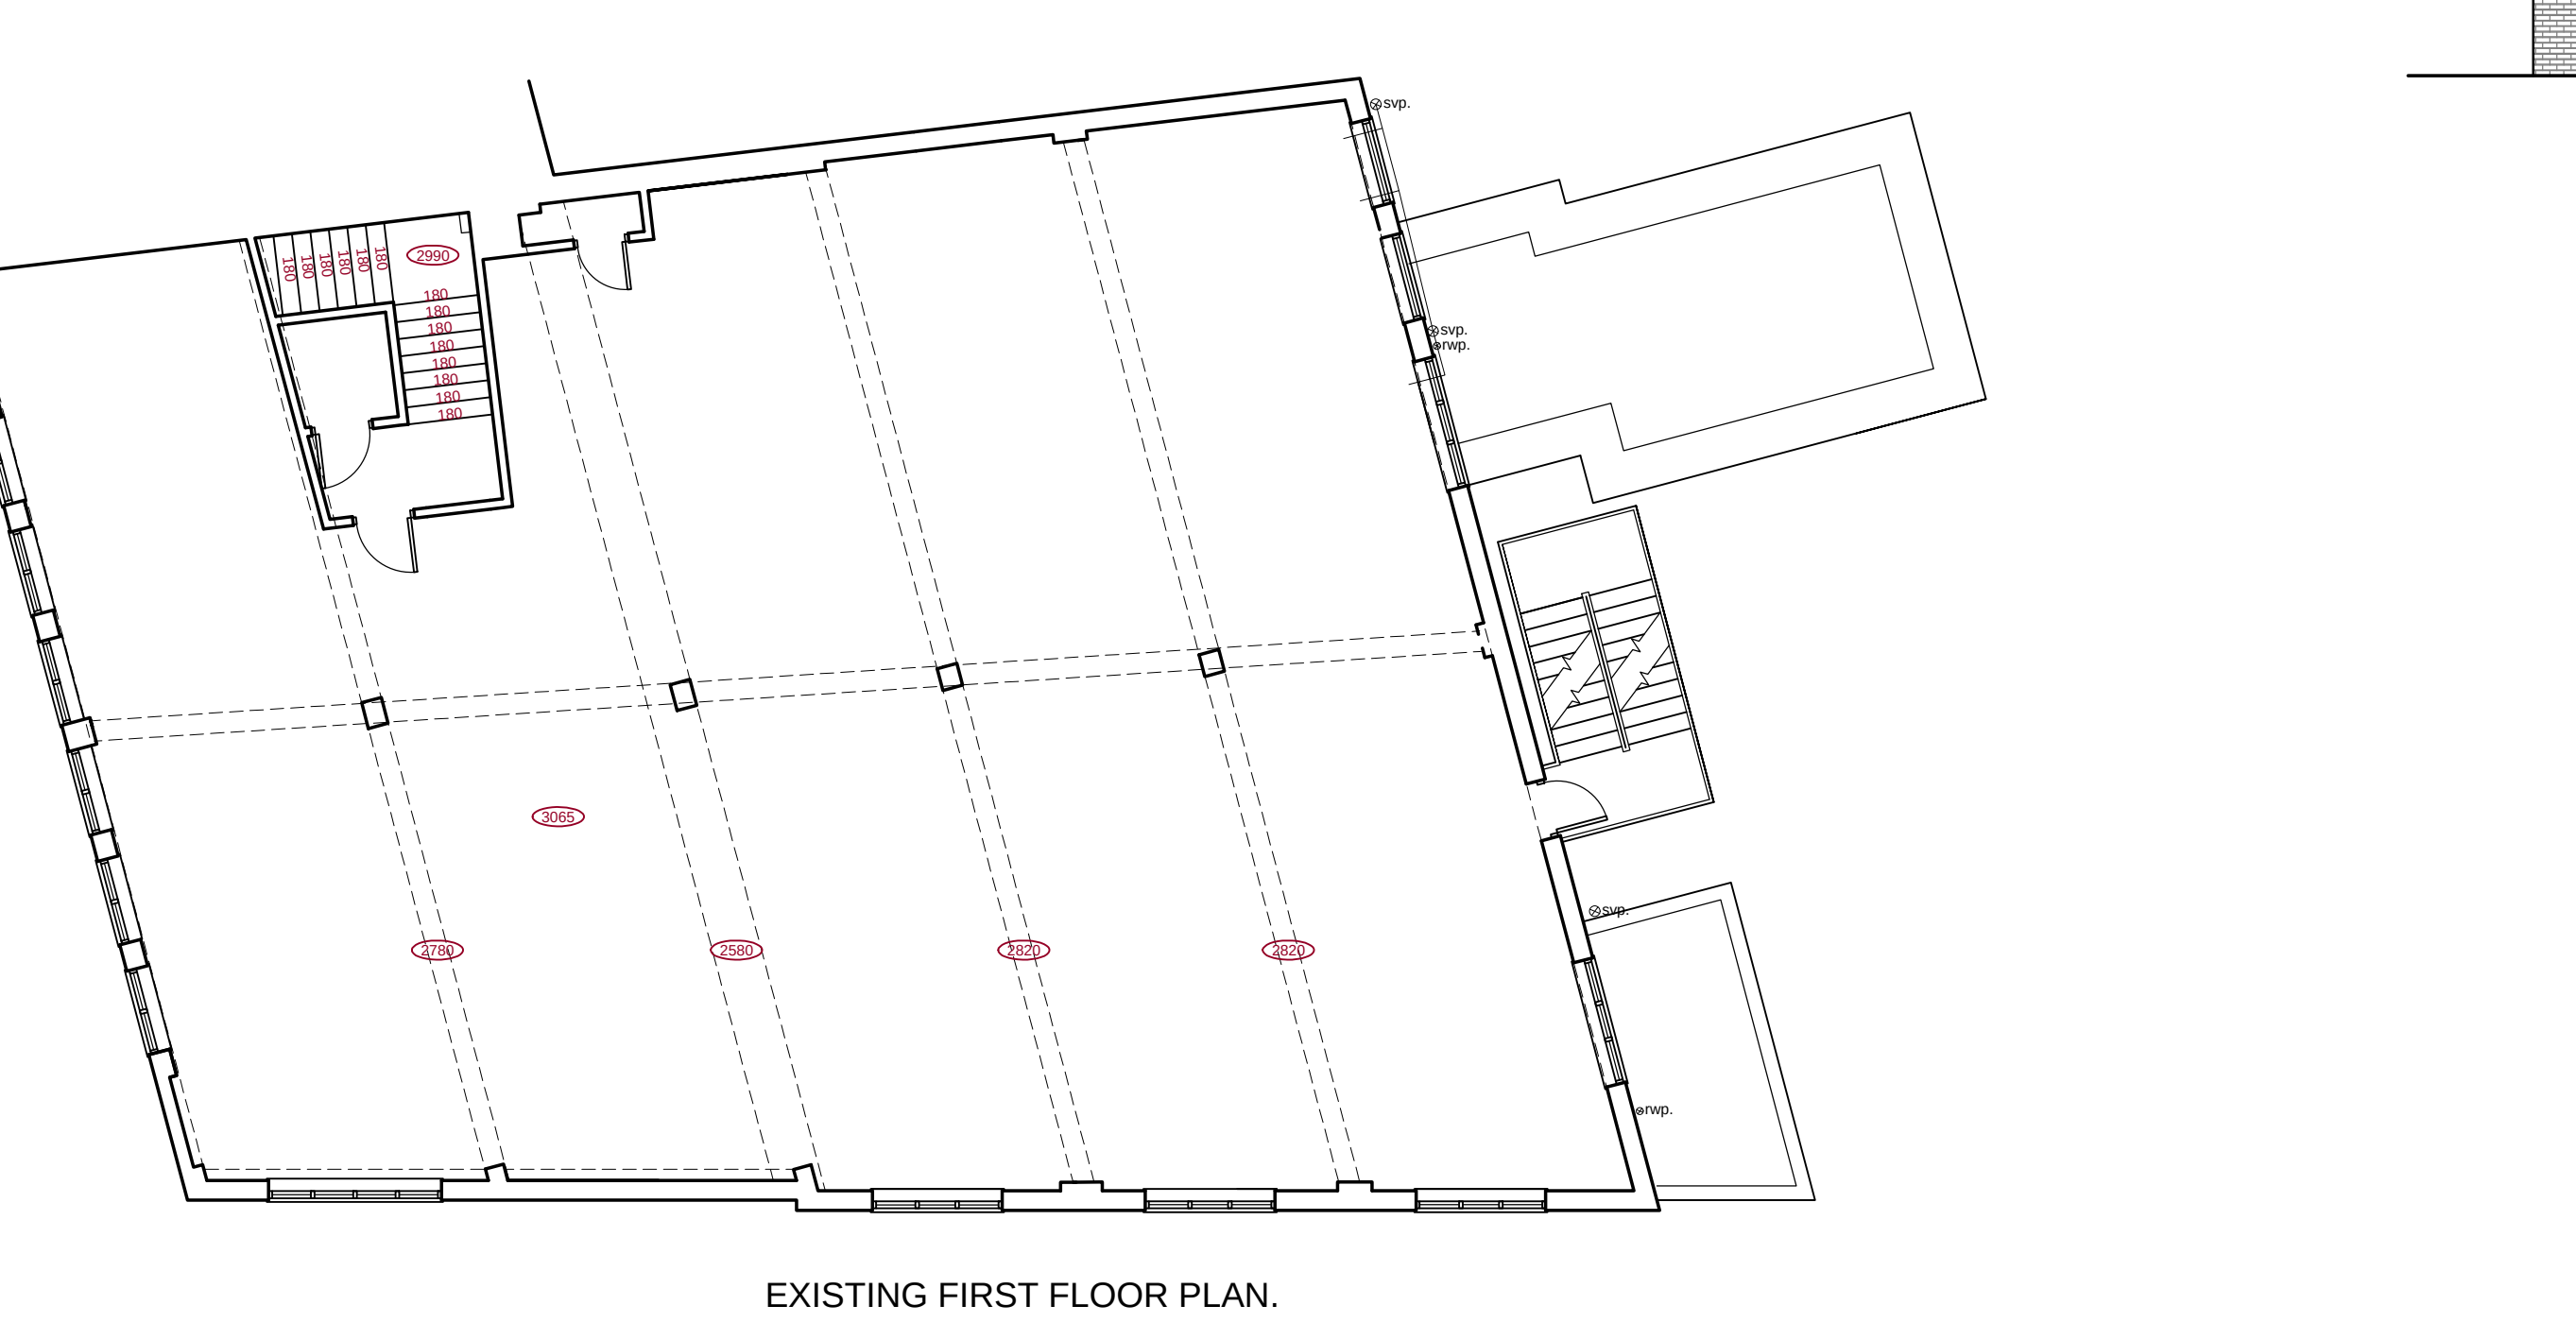
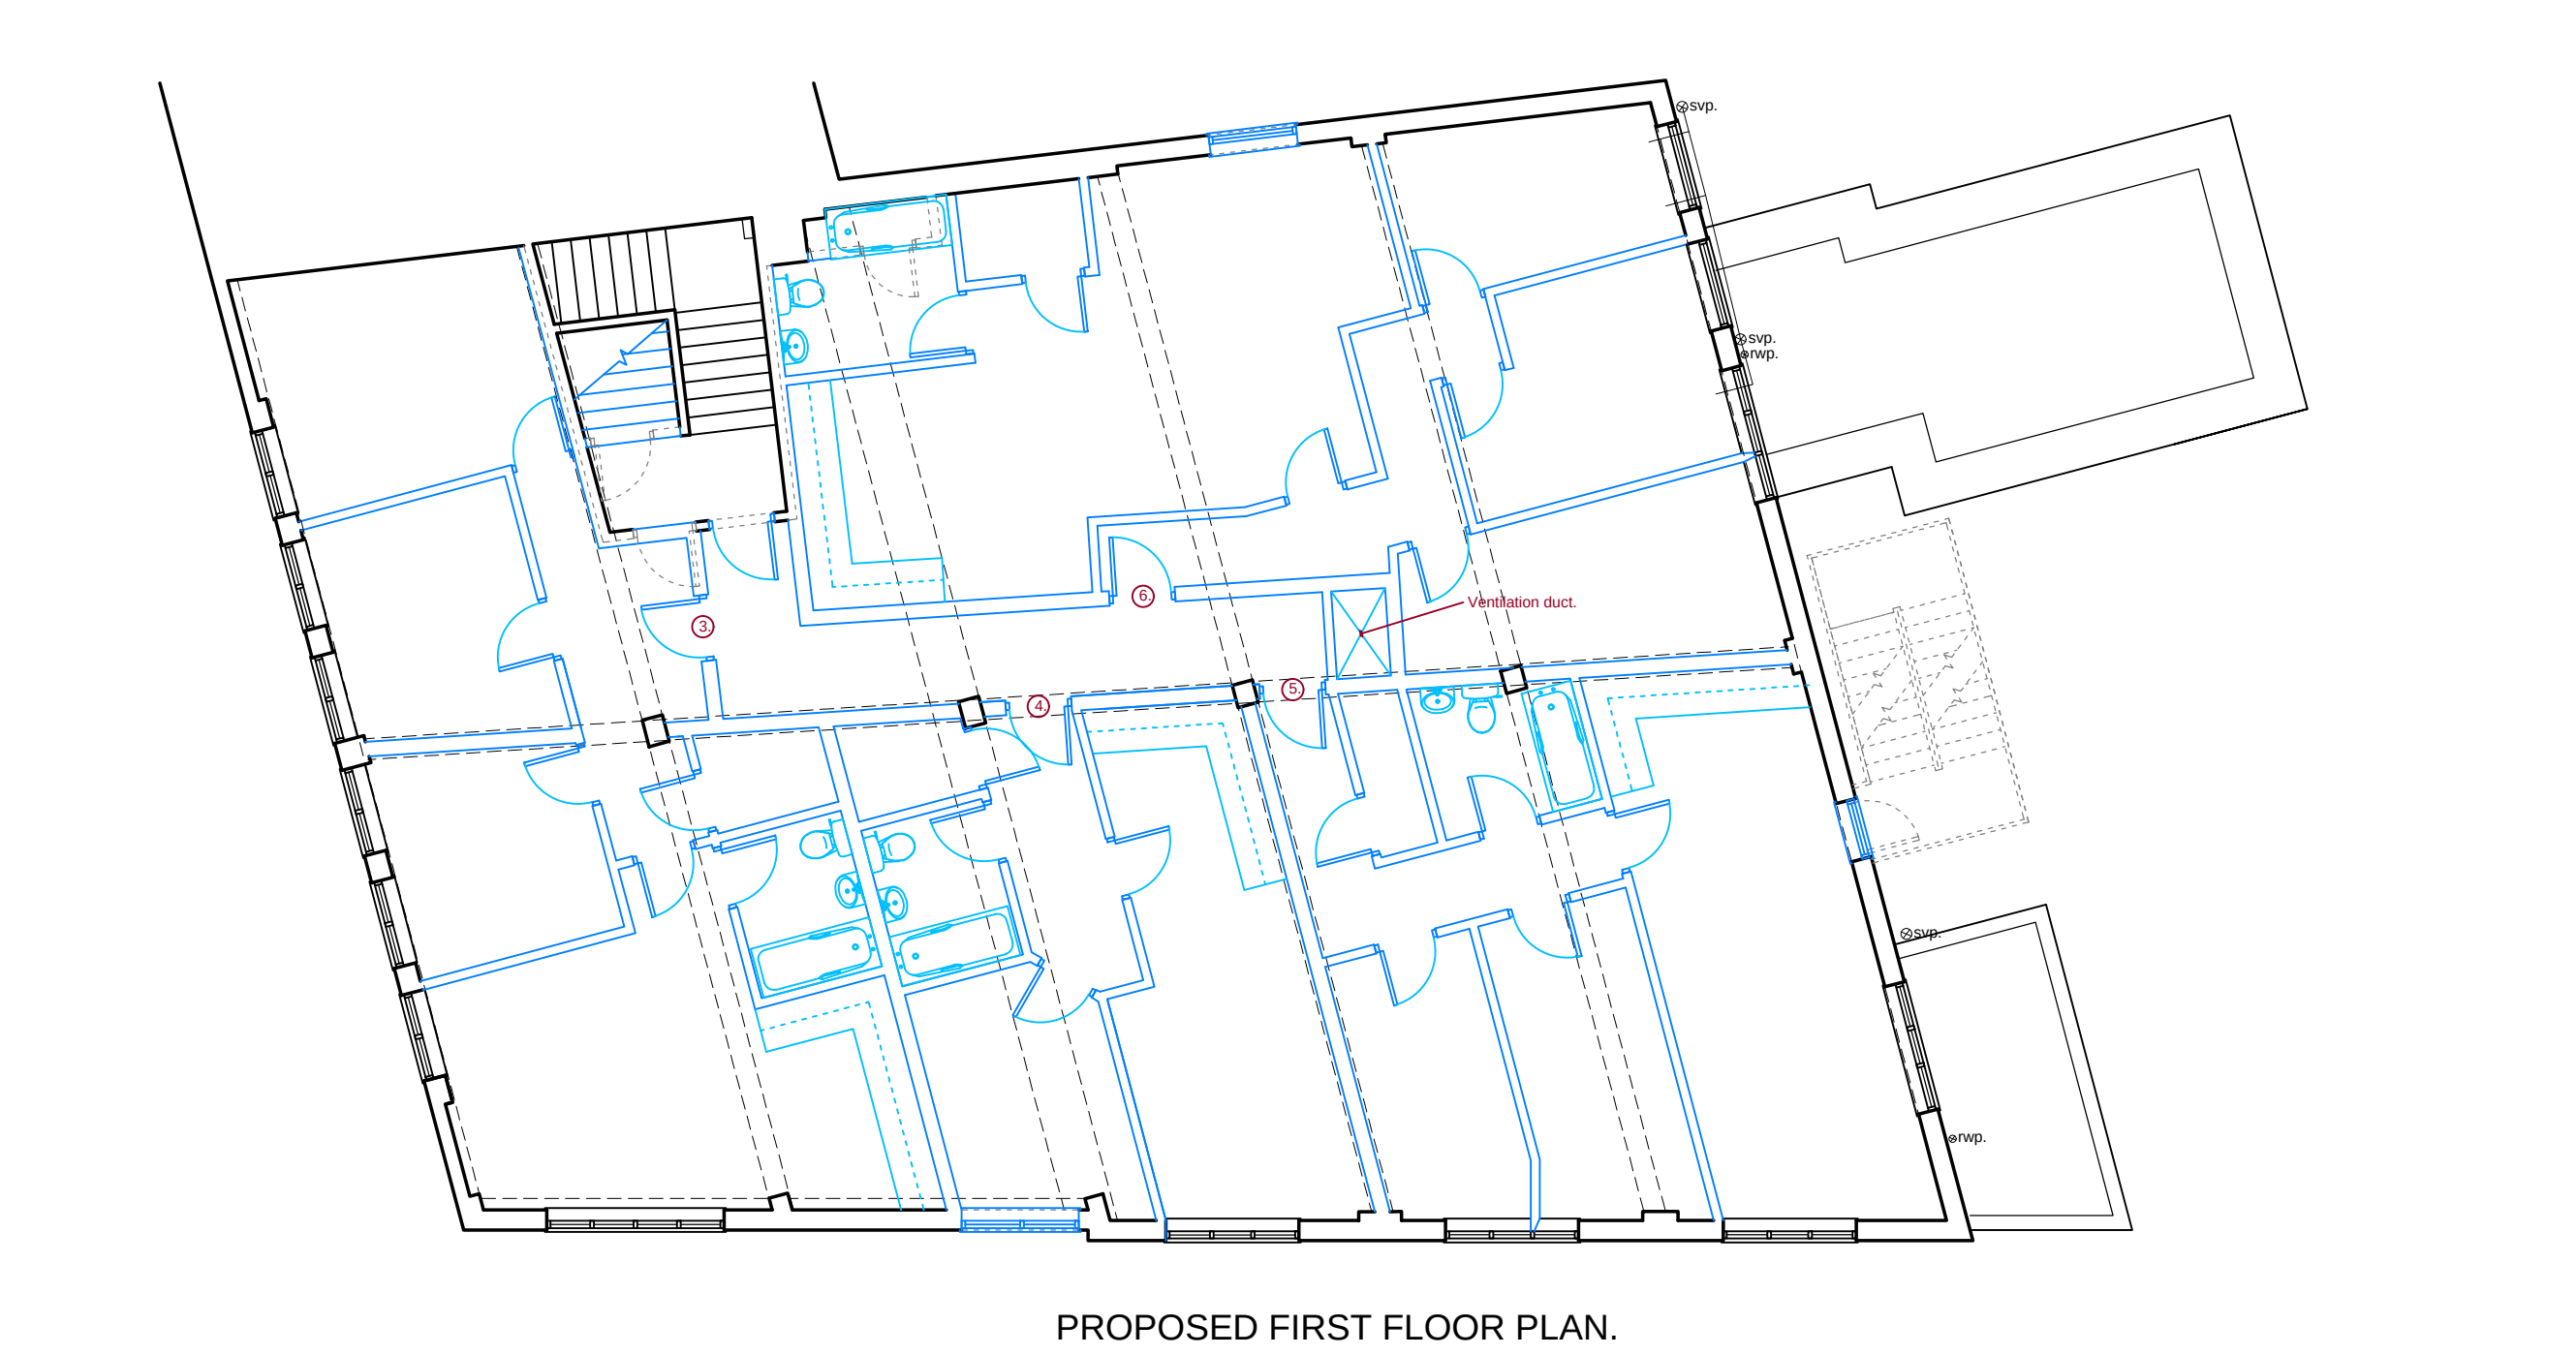
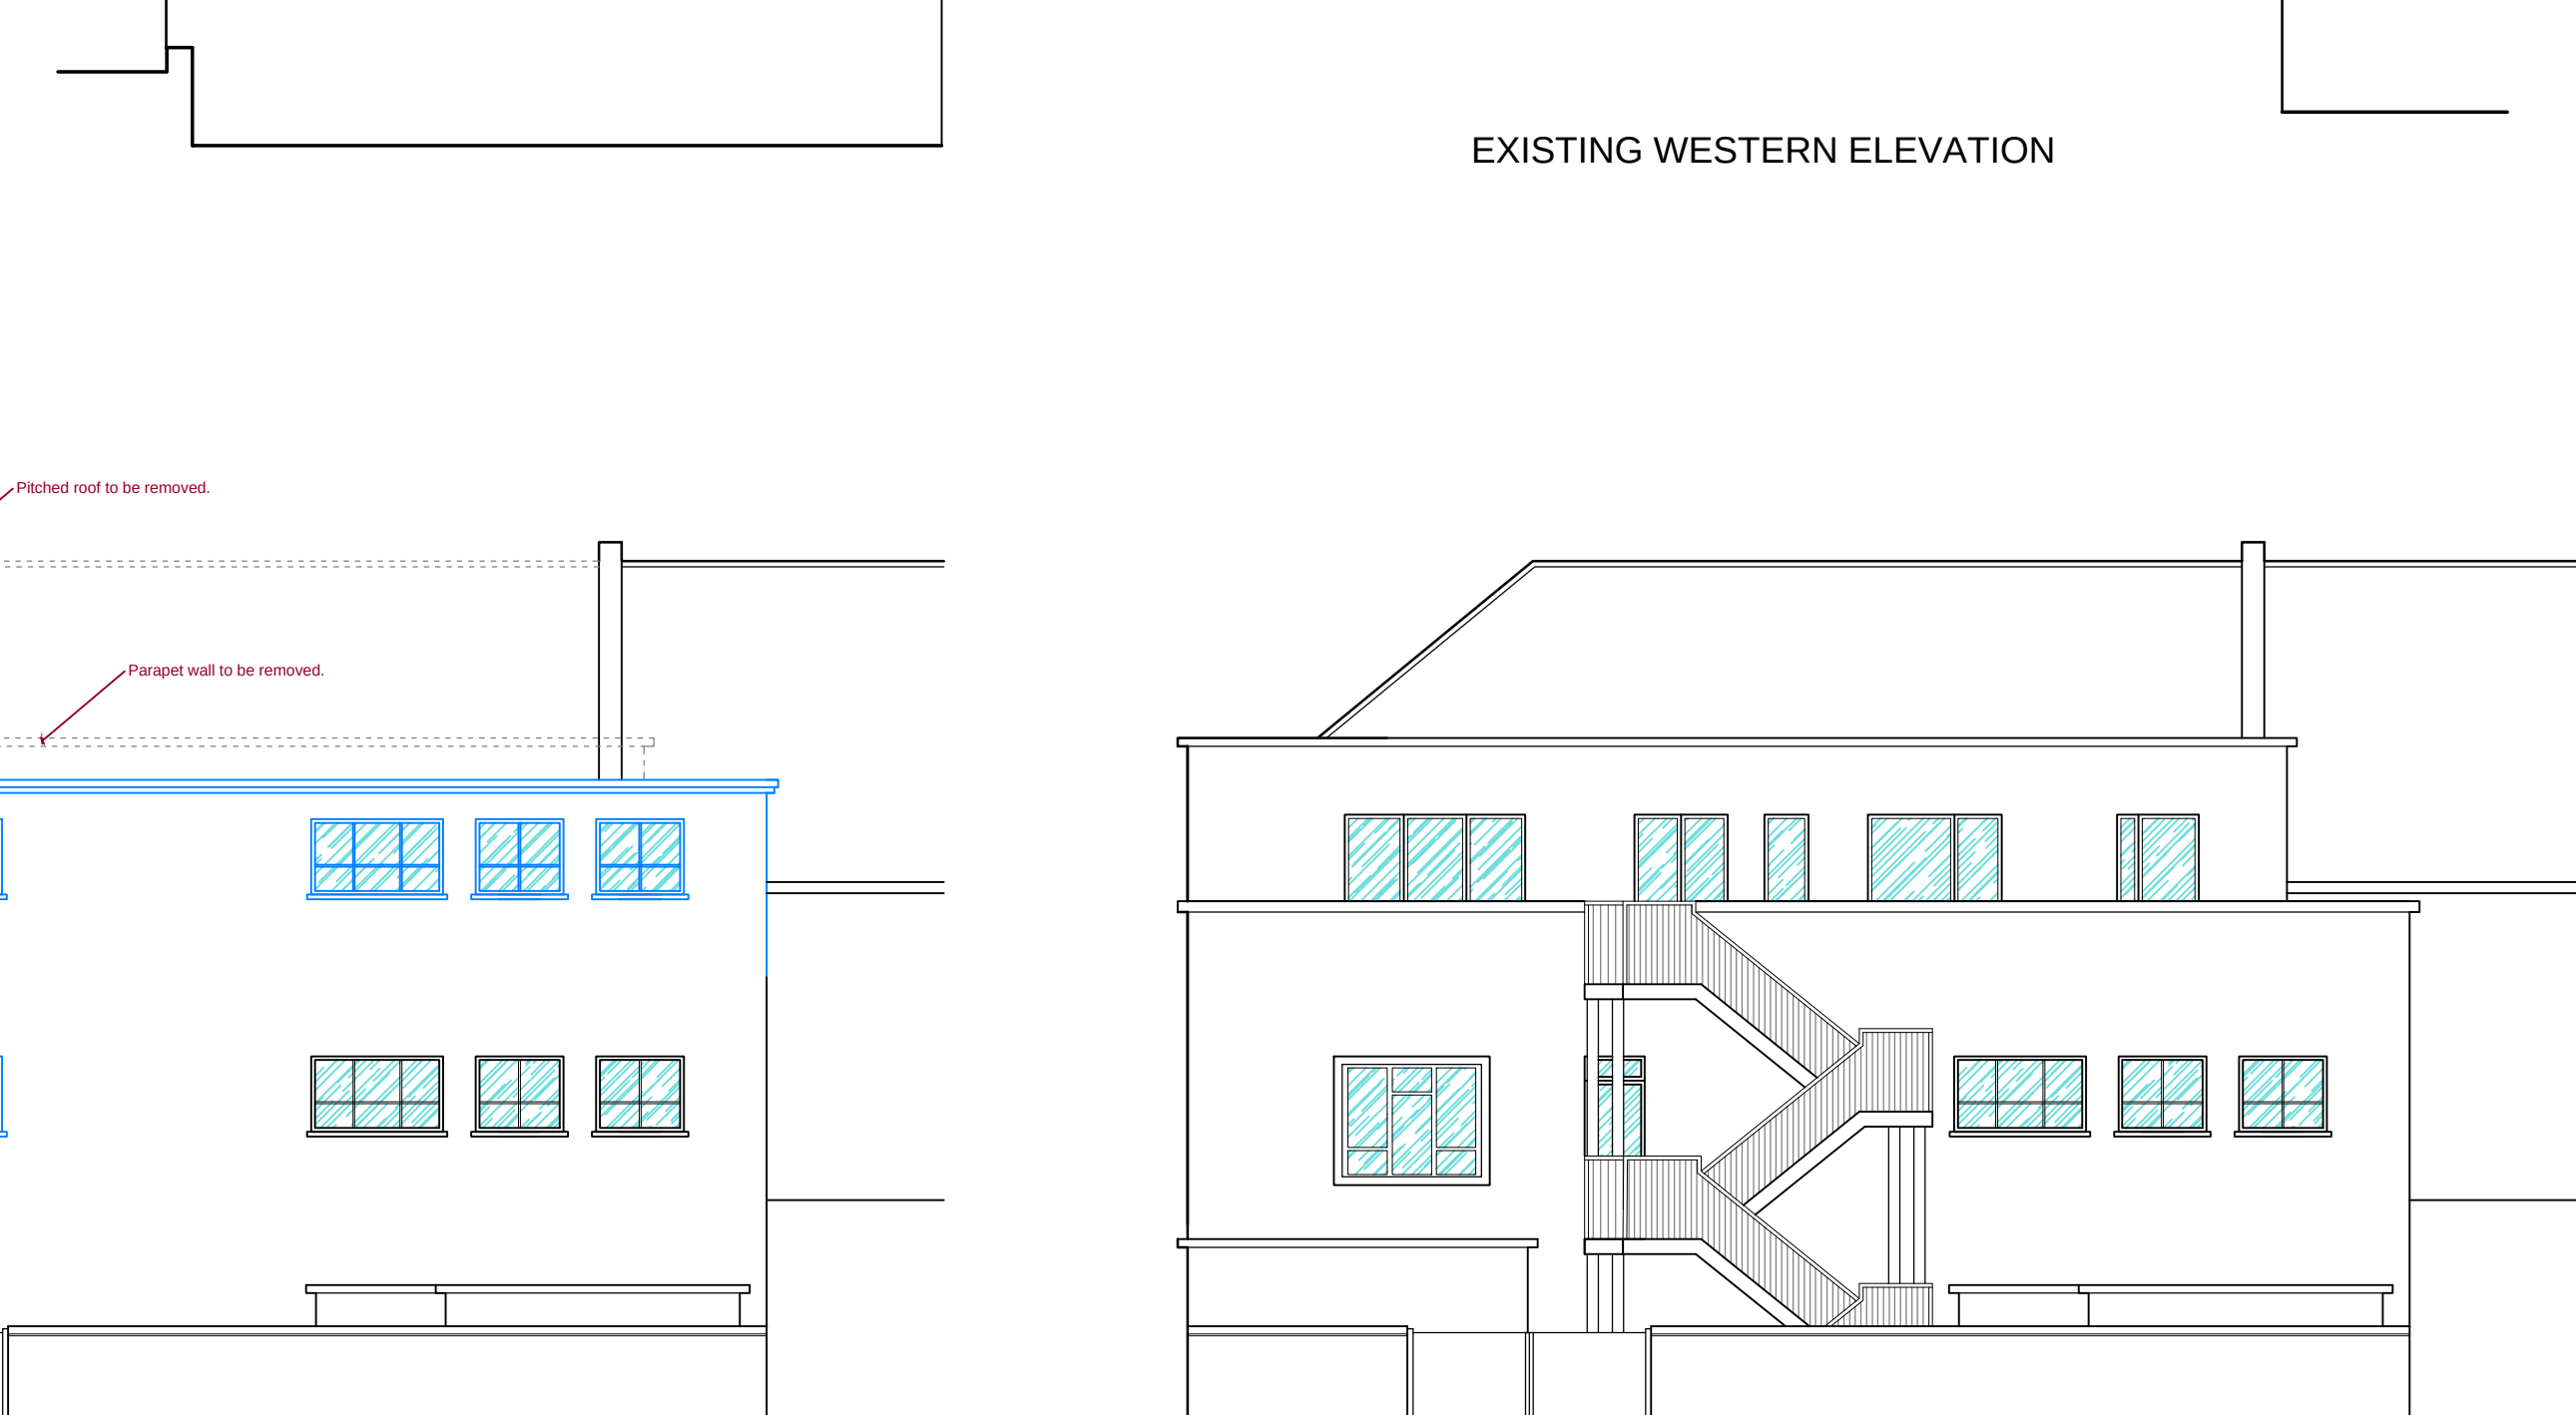
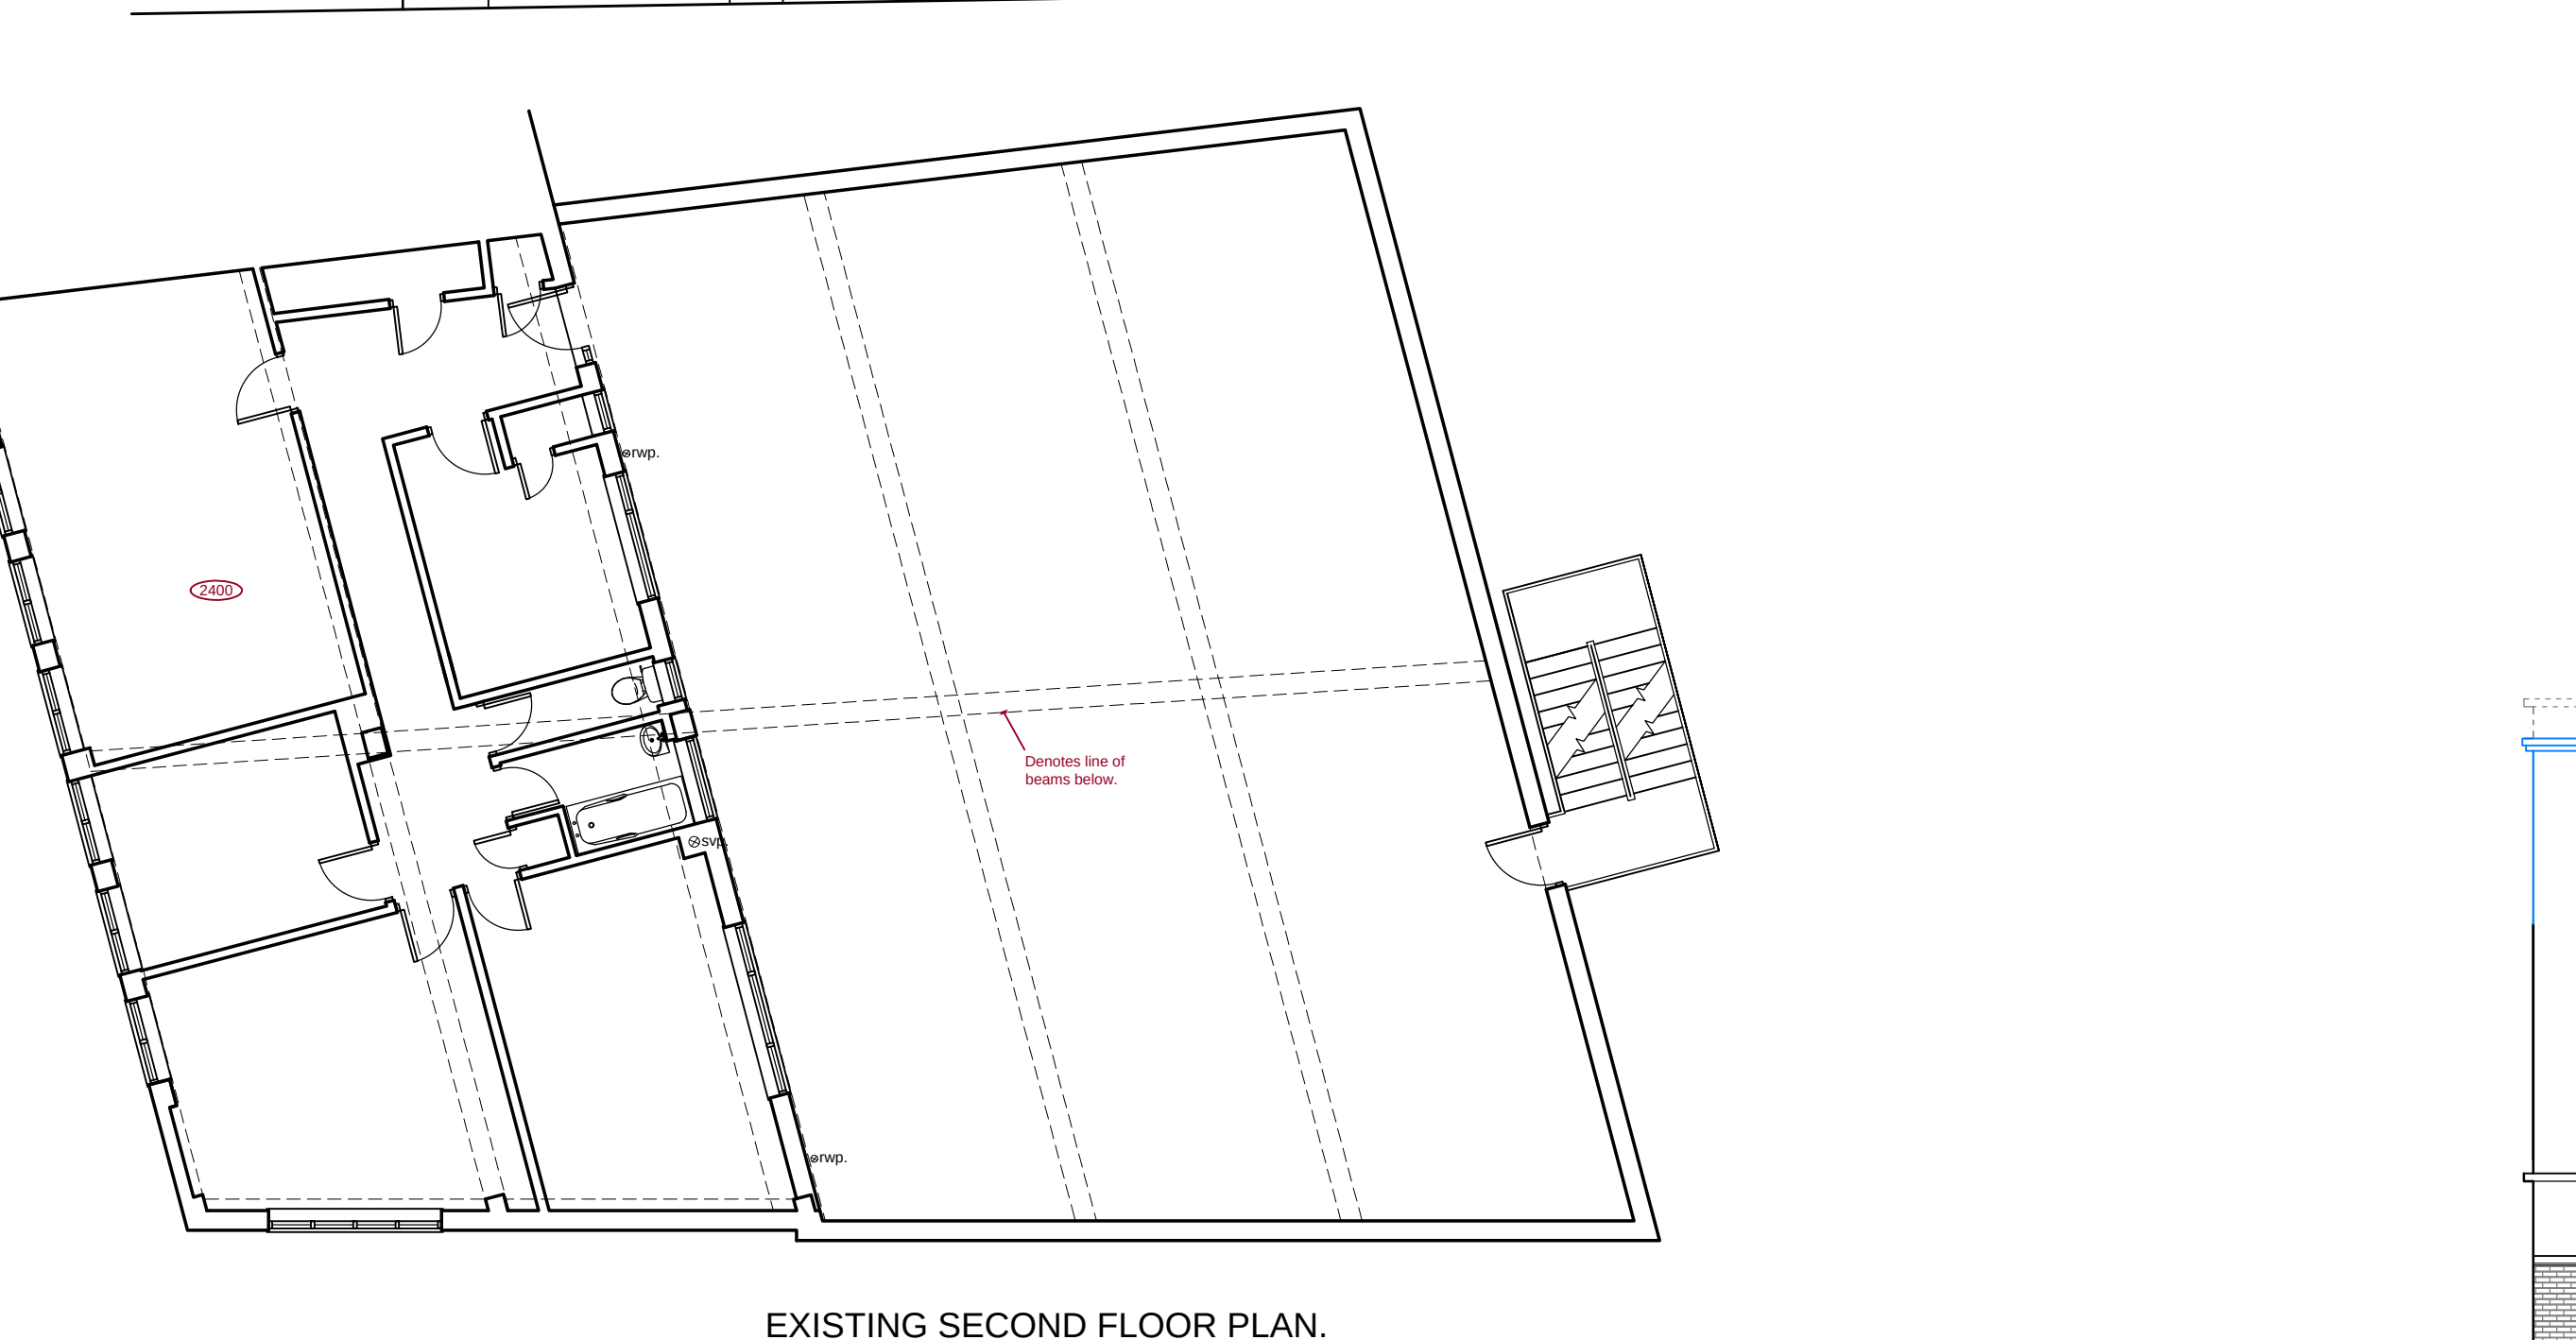
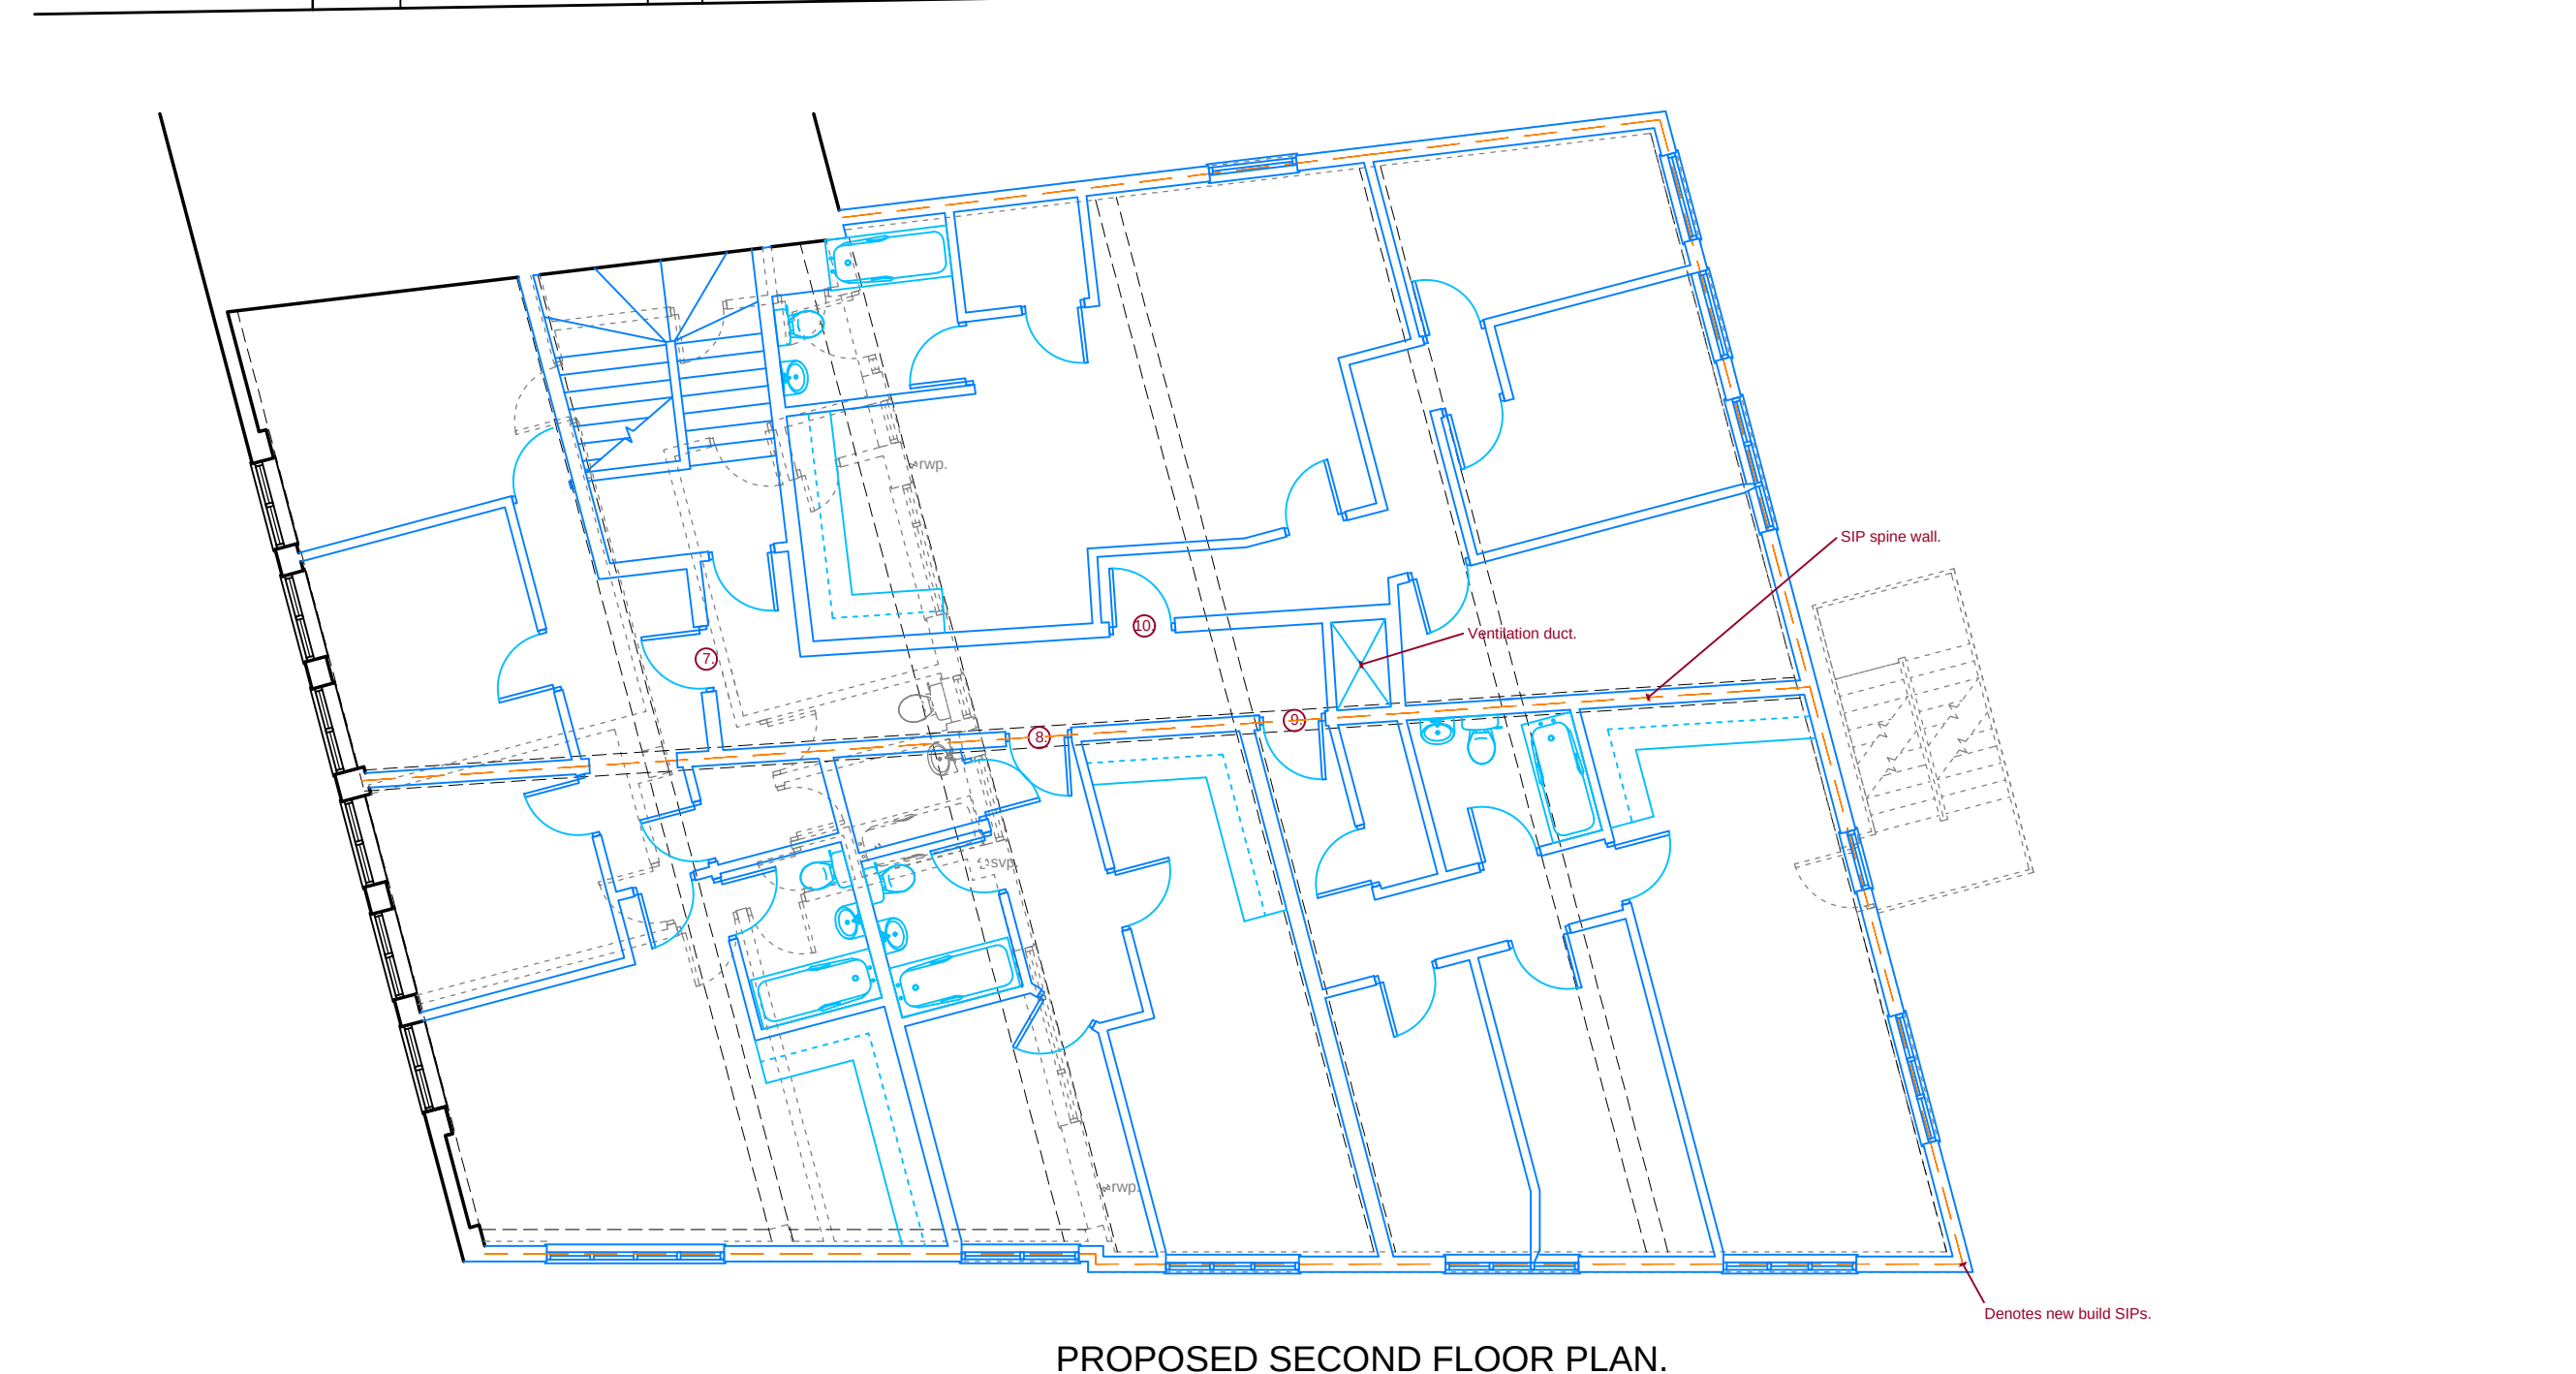
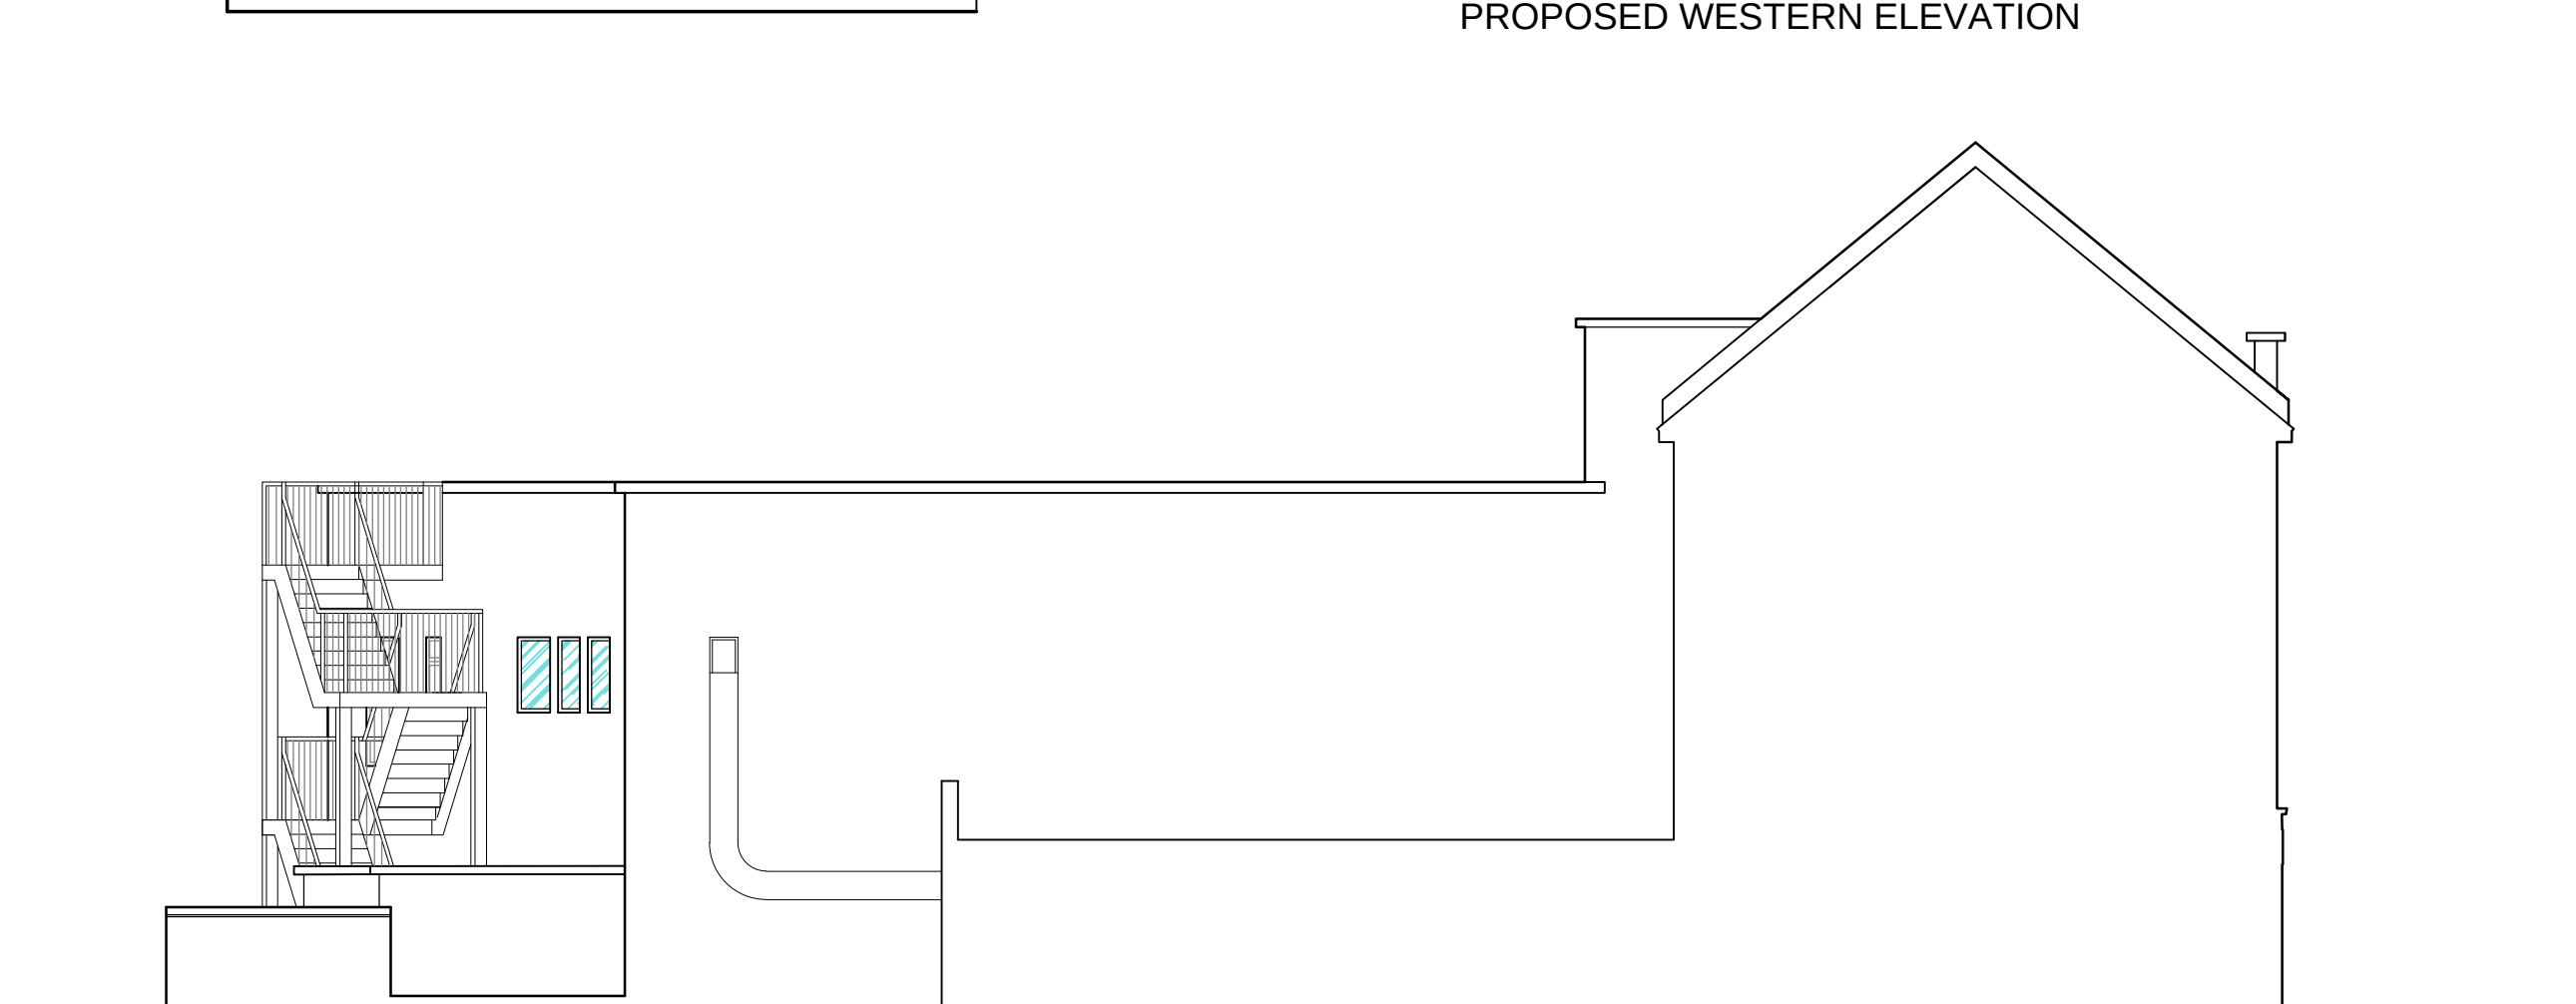
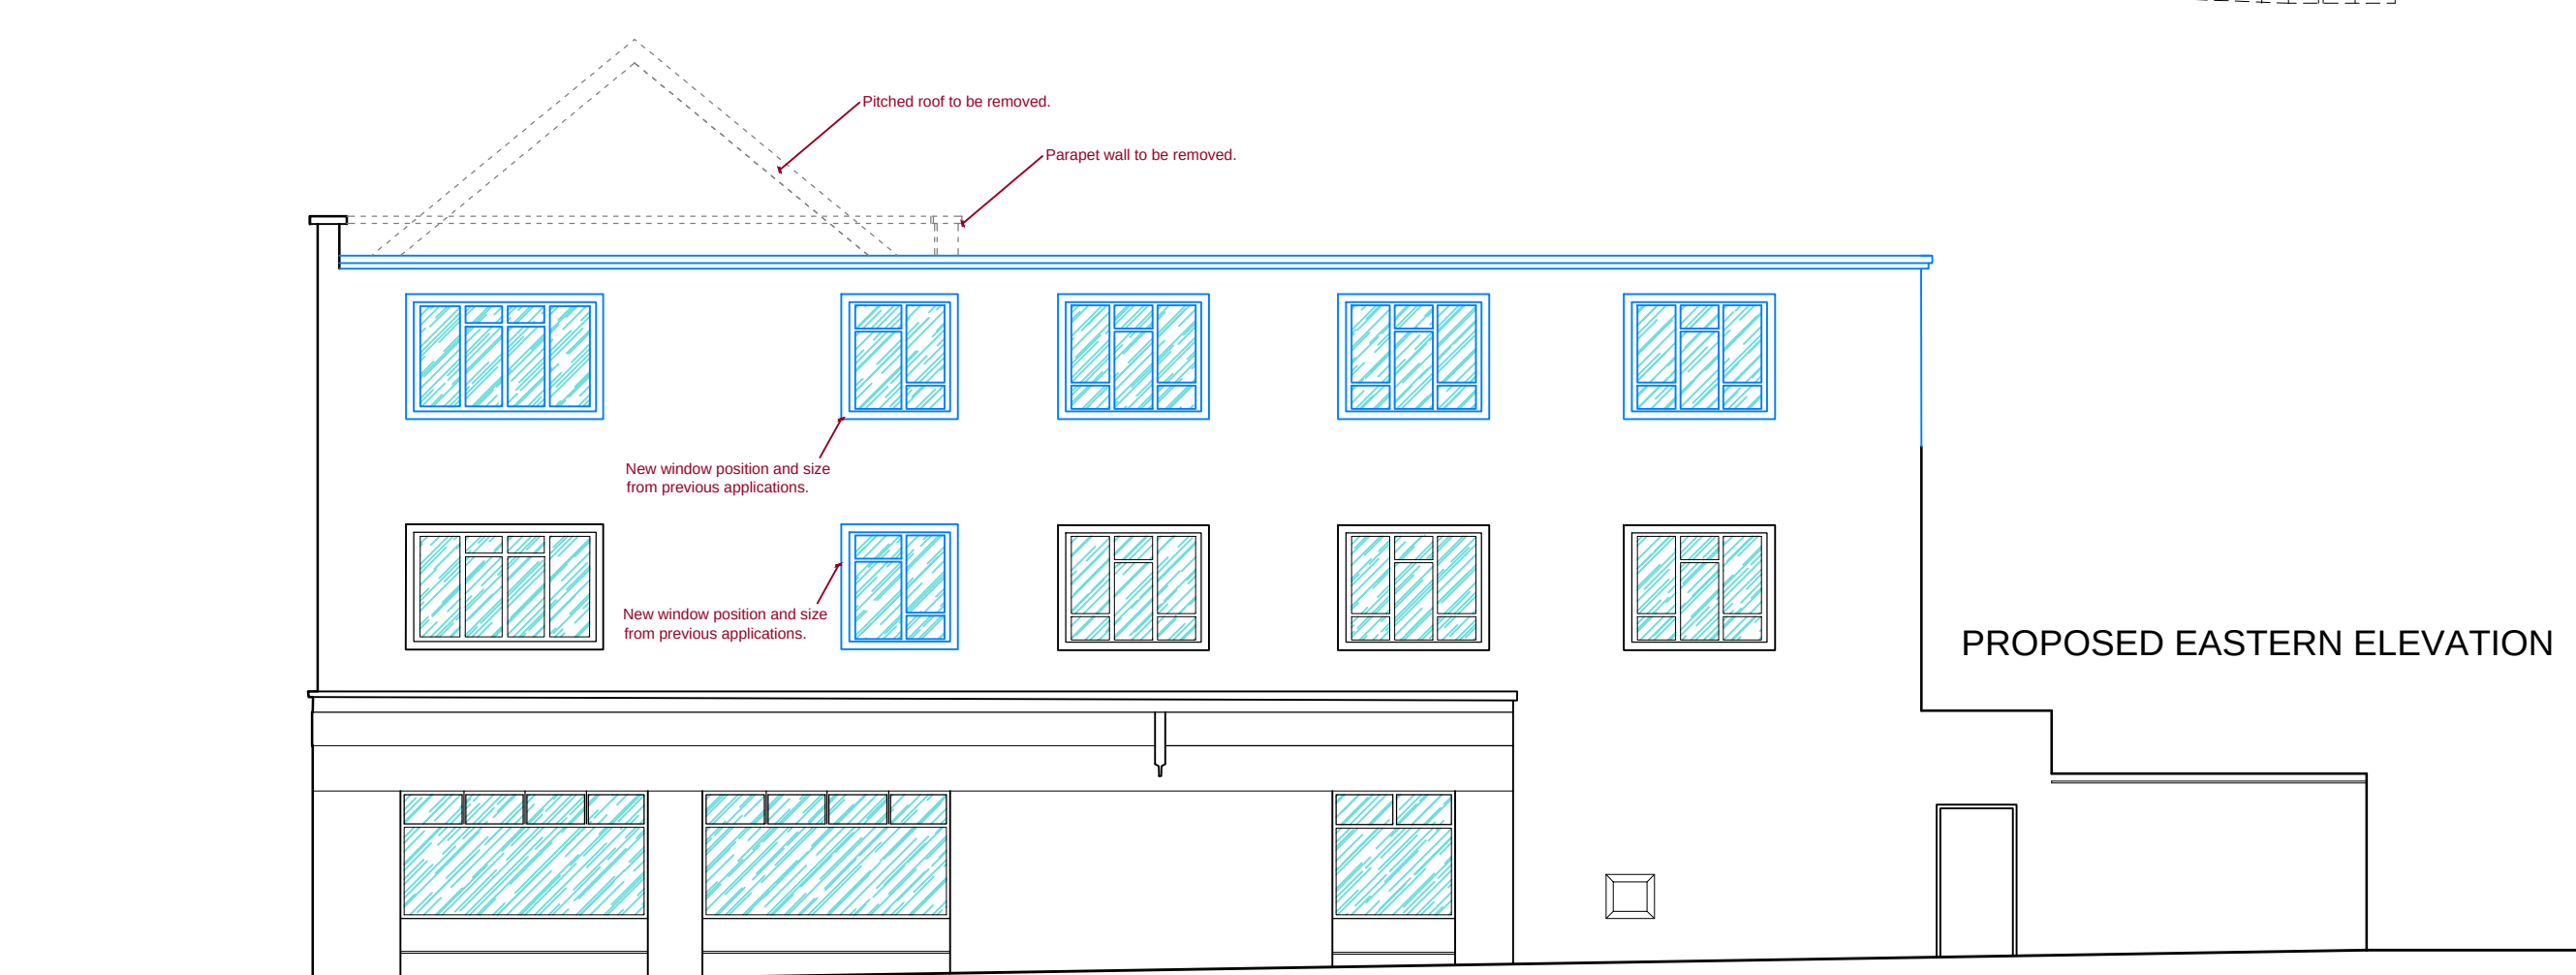
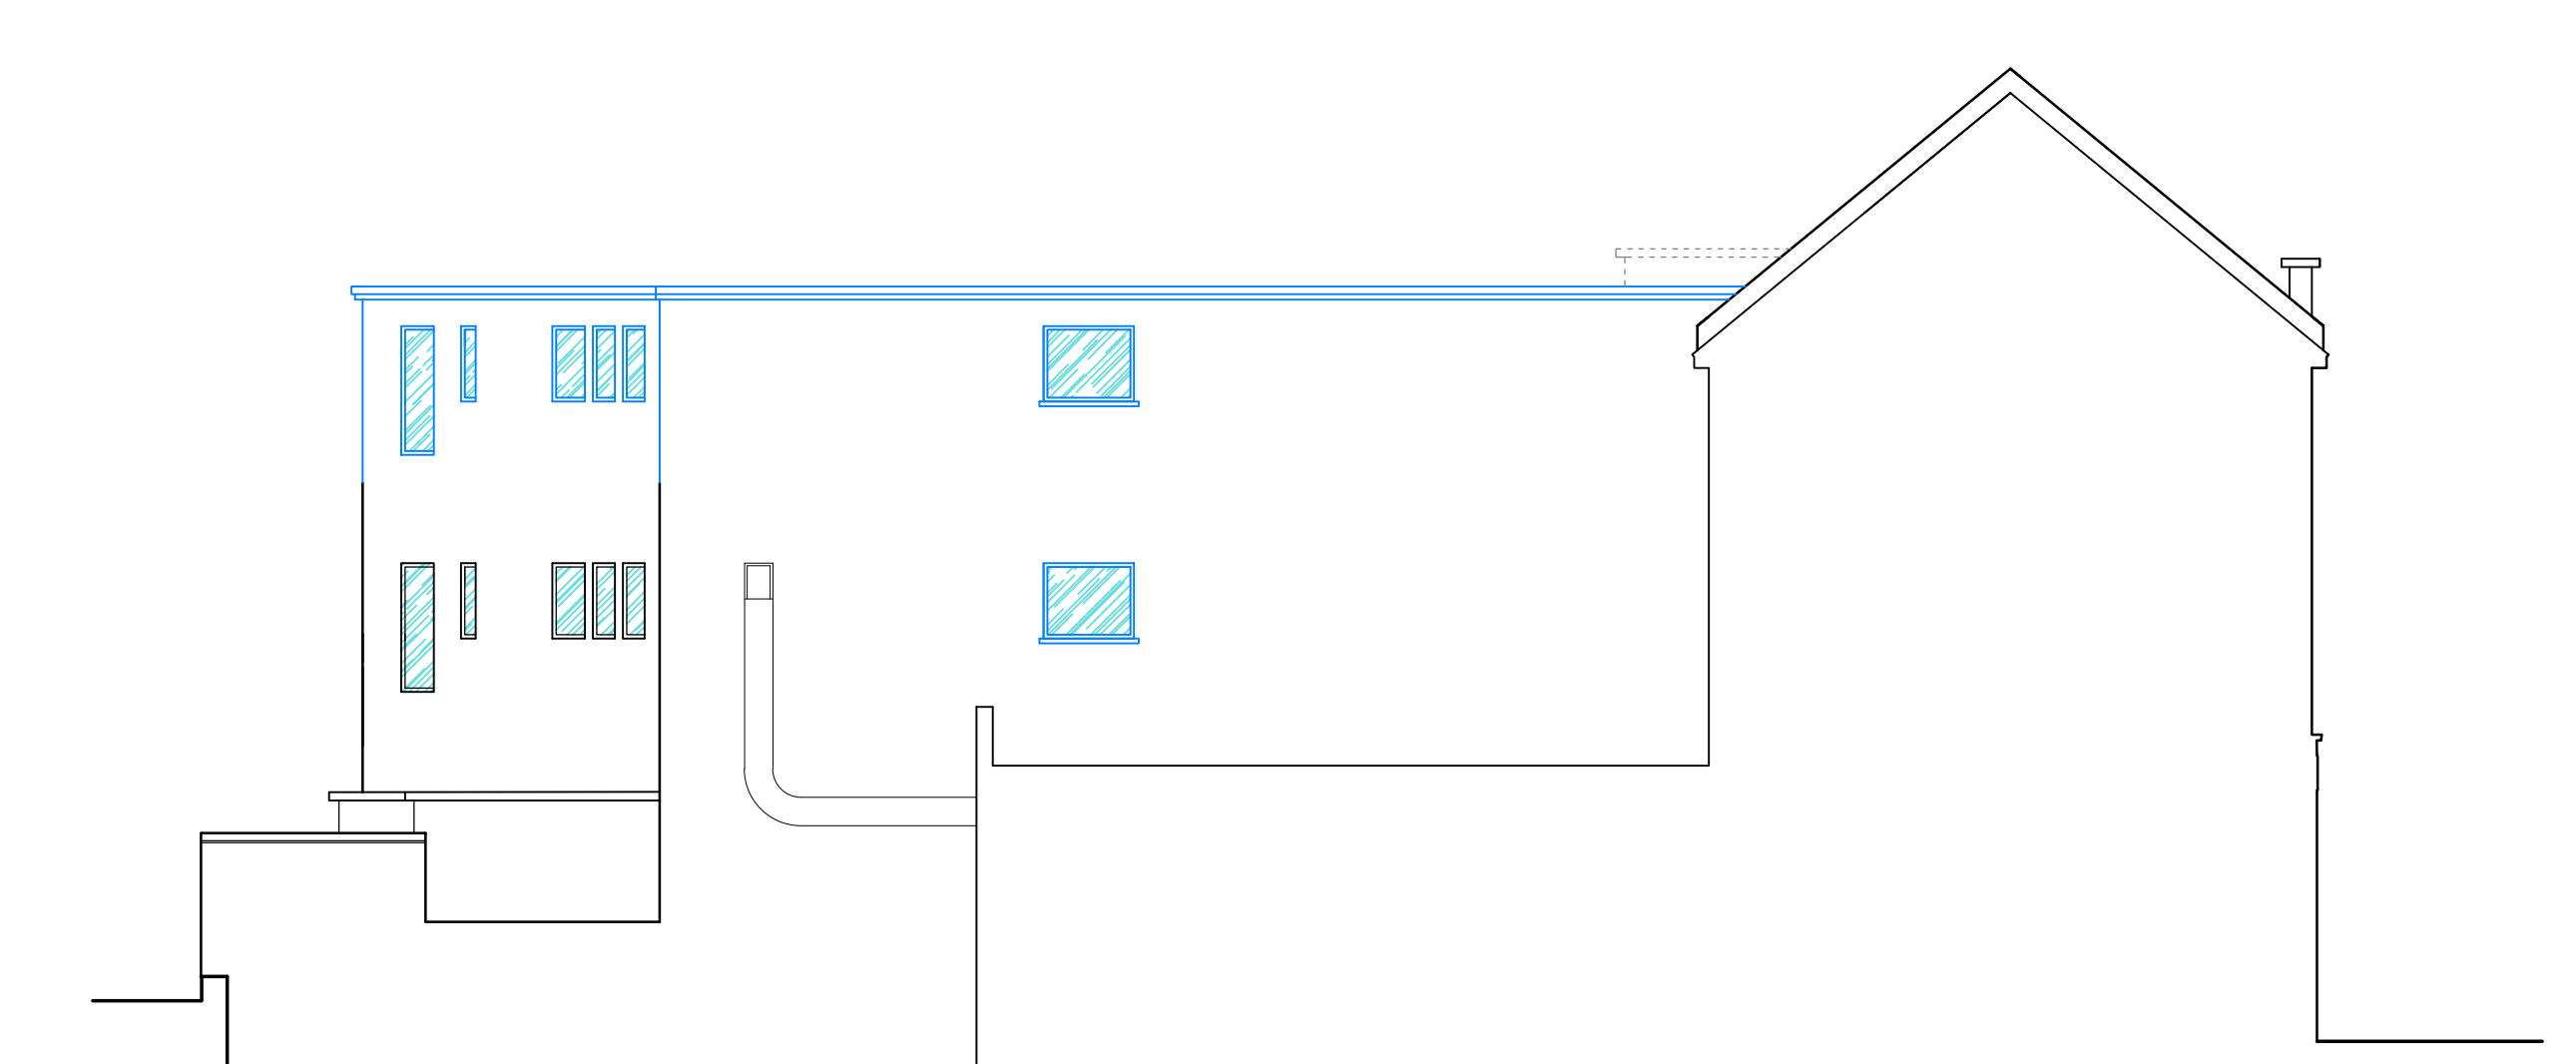
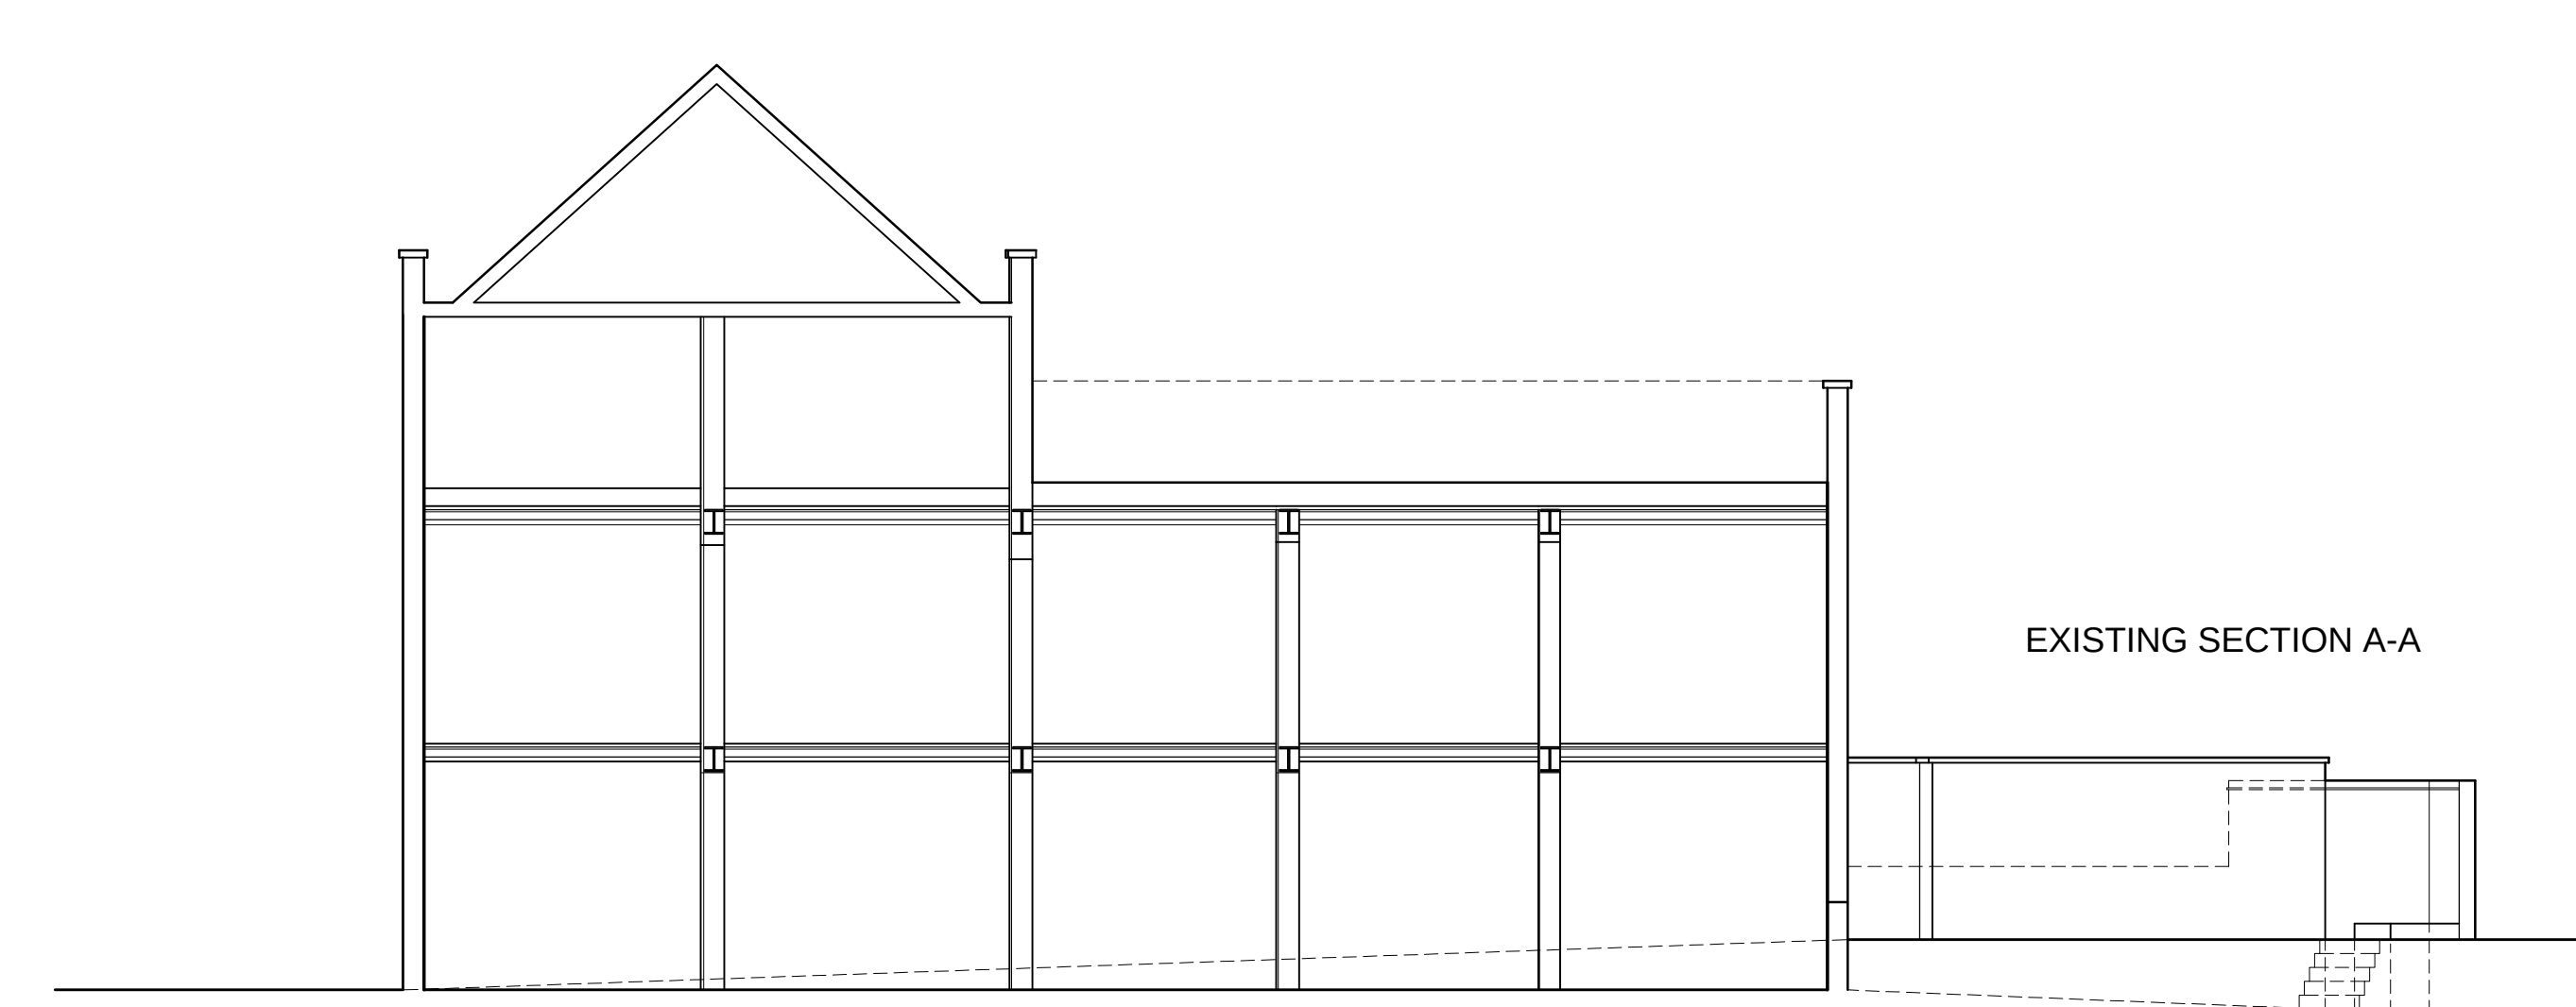


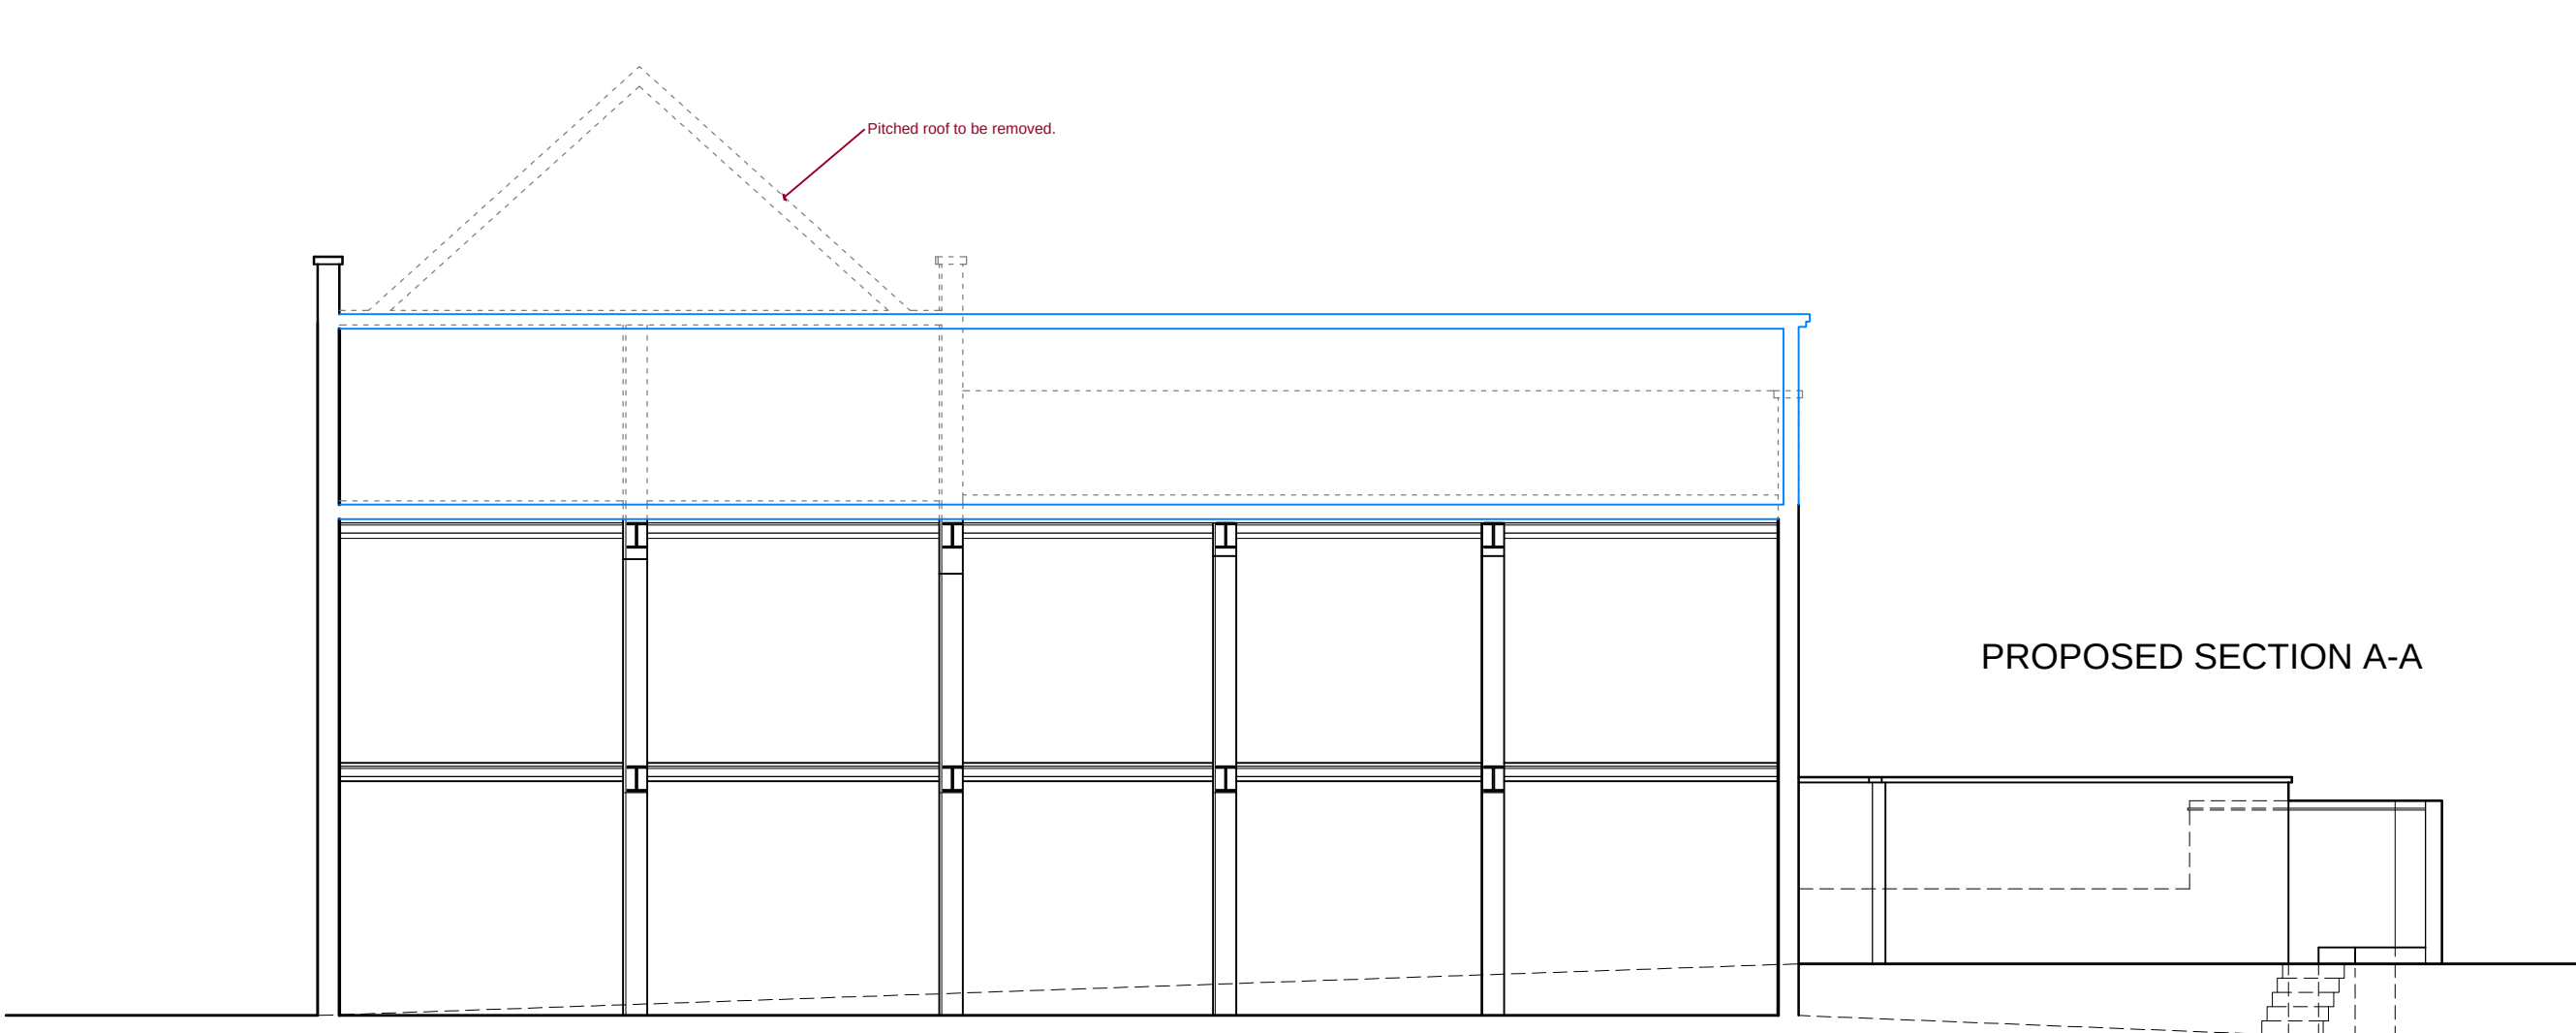

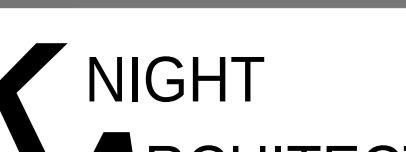

KAD NIGHT
ARCHITECTURAL
DESIGN

K.A.D. Ltd.
The Gatehouse, Admirals Wood
7 Coldestash Way
Sainsbury Green
Southampton
SO31 7AT
m: 07801 346 479
t: 01499 660 194
e: lan@k-a-d.co.uk

Project

**2-4 PARK PARADE
HAVANT**

Client

MARK SMITH

Scale

1:100@A0

Drawing

**EXISTING AND PROPOSED FLOOR
PLANS, ELEVATIONS & SECTIONS**

Date

FEB 1977

Project no.	Sequential	Bldg/Floor	Detail	Rev
KAD	01	A	EX/PP	.