



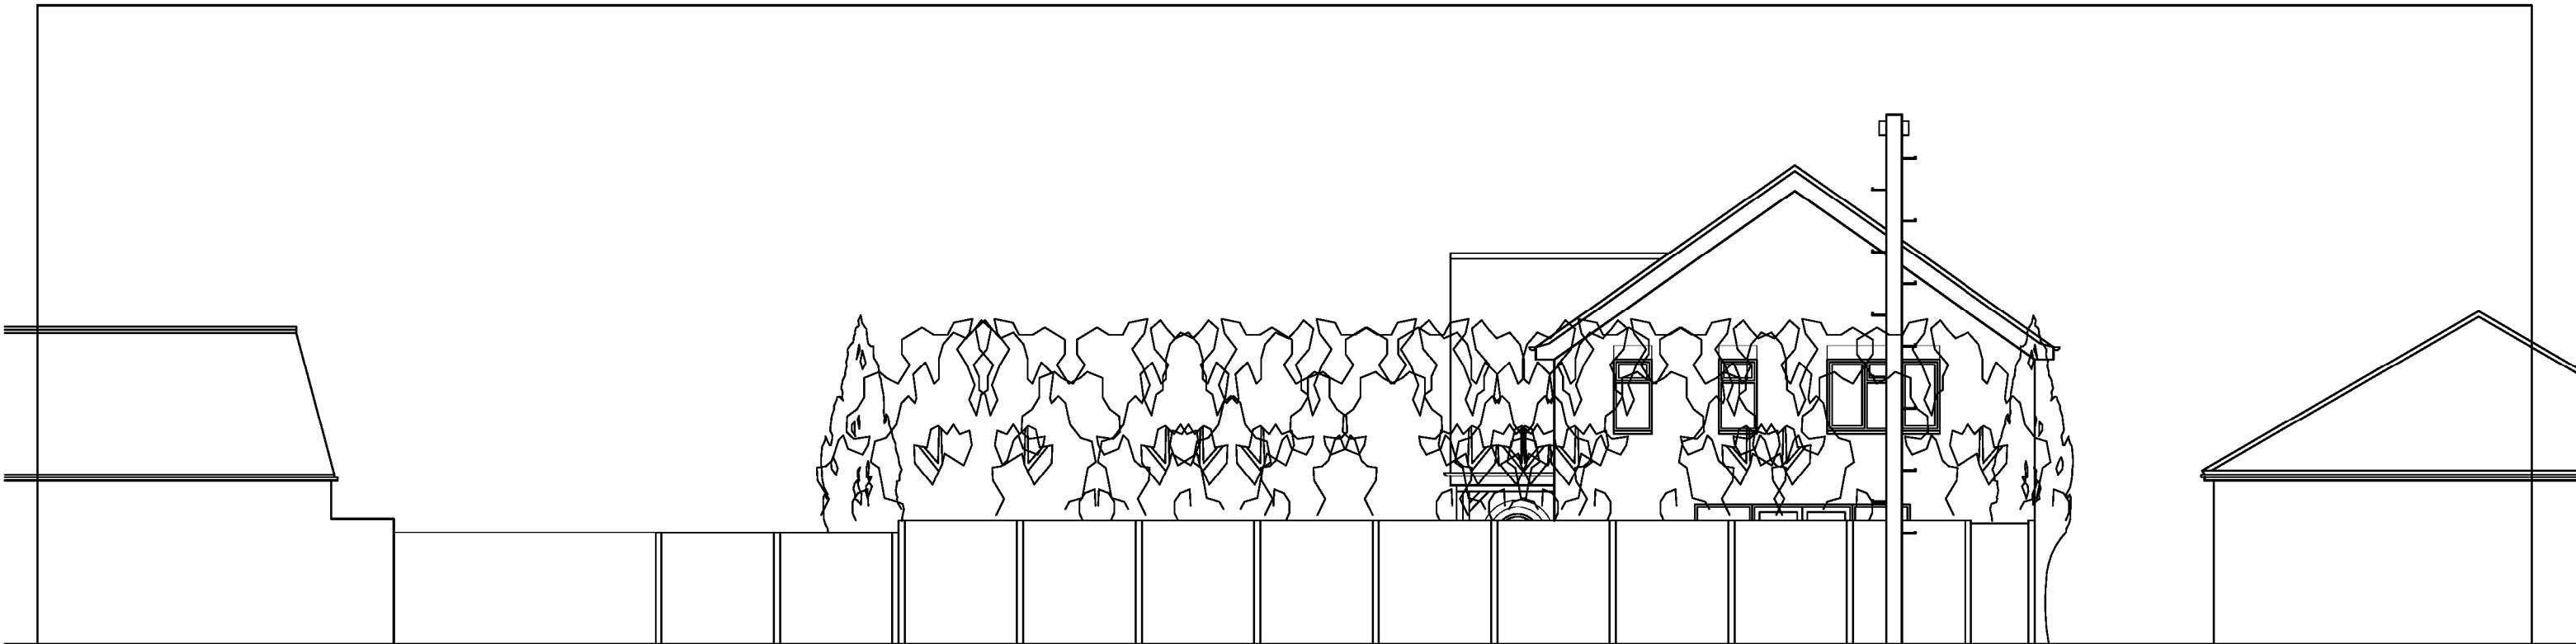

EXISTING

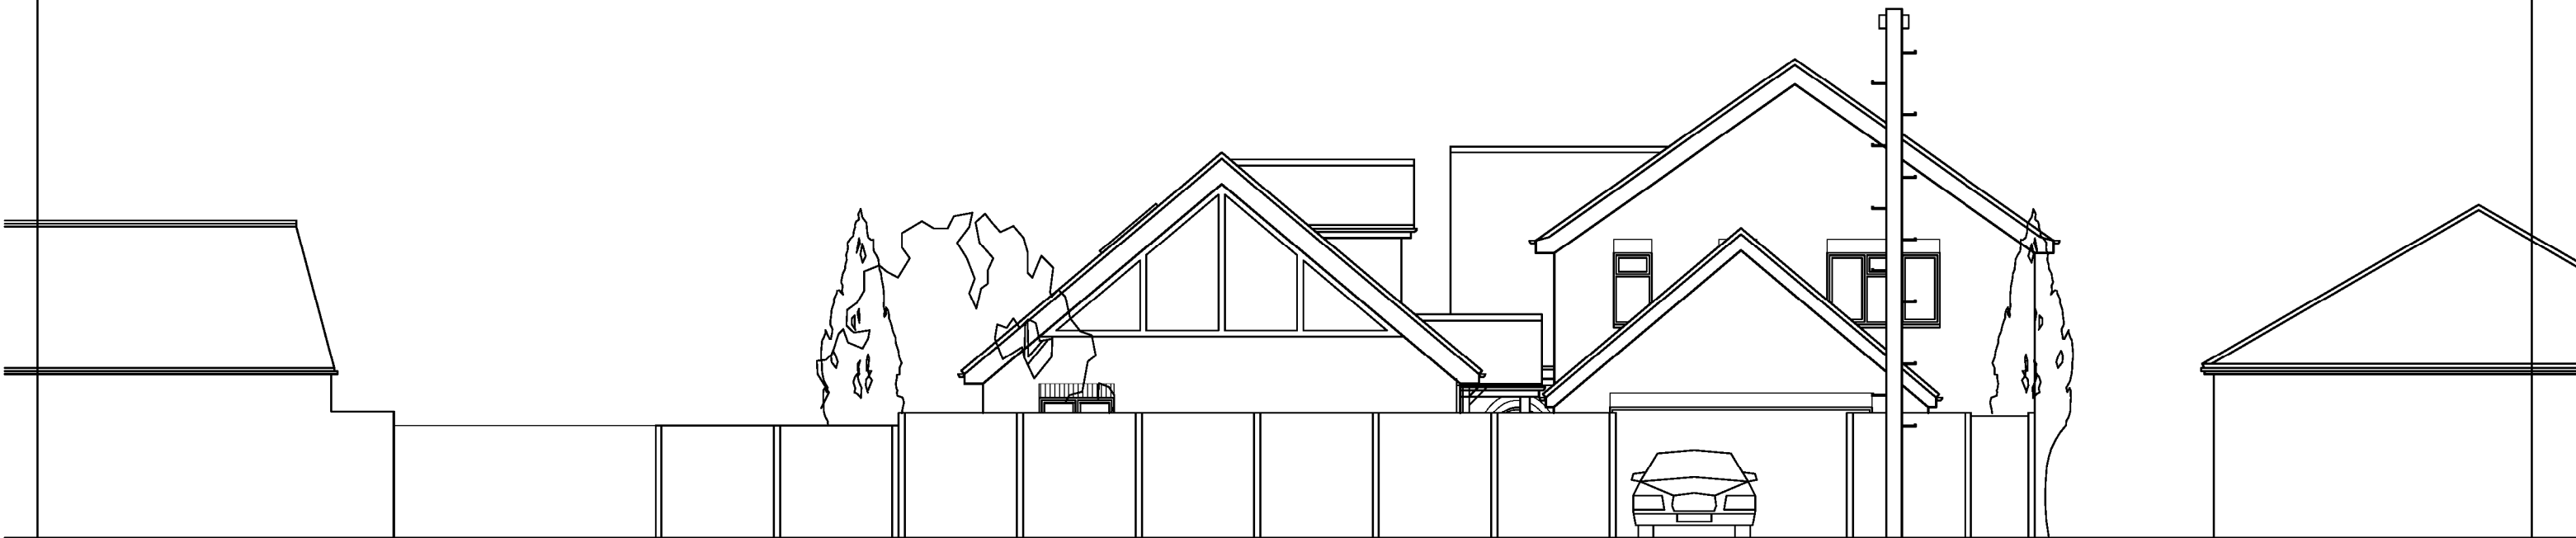

PROPOSED

32 Fishery Lane,
Hayling Island,
PO11 9NR

STREET
ELEVATIONS

- Revisions
A. Revised garage. 12/07/17
B. Revised garage door. 13/07/17



Martin Critchley
CHARTERED ARCHITECT

The Old Brewery,
15E South Street, Havant,
Hampshire, PO9 1BU
023 92 474 819
critchleyarchitect@hotmail.com

Scale A3 = 1:100
Drawn JHL
Date 19/05/17

17045-503^B

