


1. This drawing is the copyright of Hampshire Design Consultancy Ltd.
2. The Contractor shall not scale off this drawing for construction purposes, only figured dimensions shall be worked from.
3. All dimensions and levels are to be checked on site by the Contractor before the commencement of any work and any discrepancies reported to the Architect.
4. No responsibility can be accepted for errors arising on site due to unauthorised variations from the Architects drawings.

Revision

Notes

- 1. proposed extension: demolish existing conservatory, replace with part single and 2 storey extension.

60, SOUTH BROOK ROAD

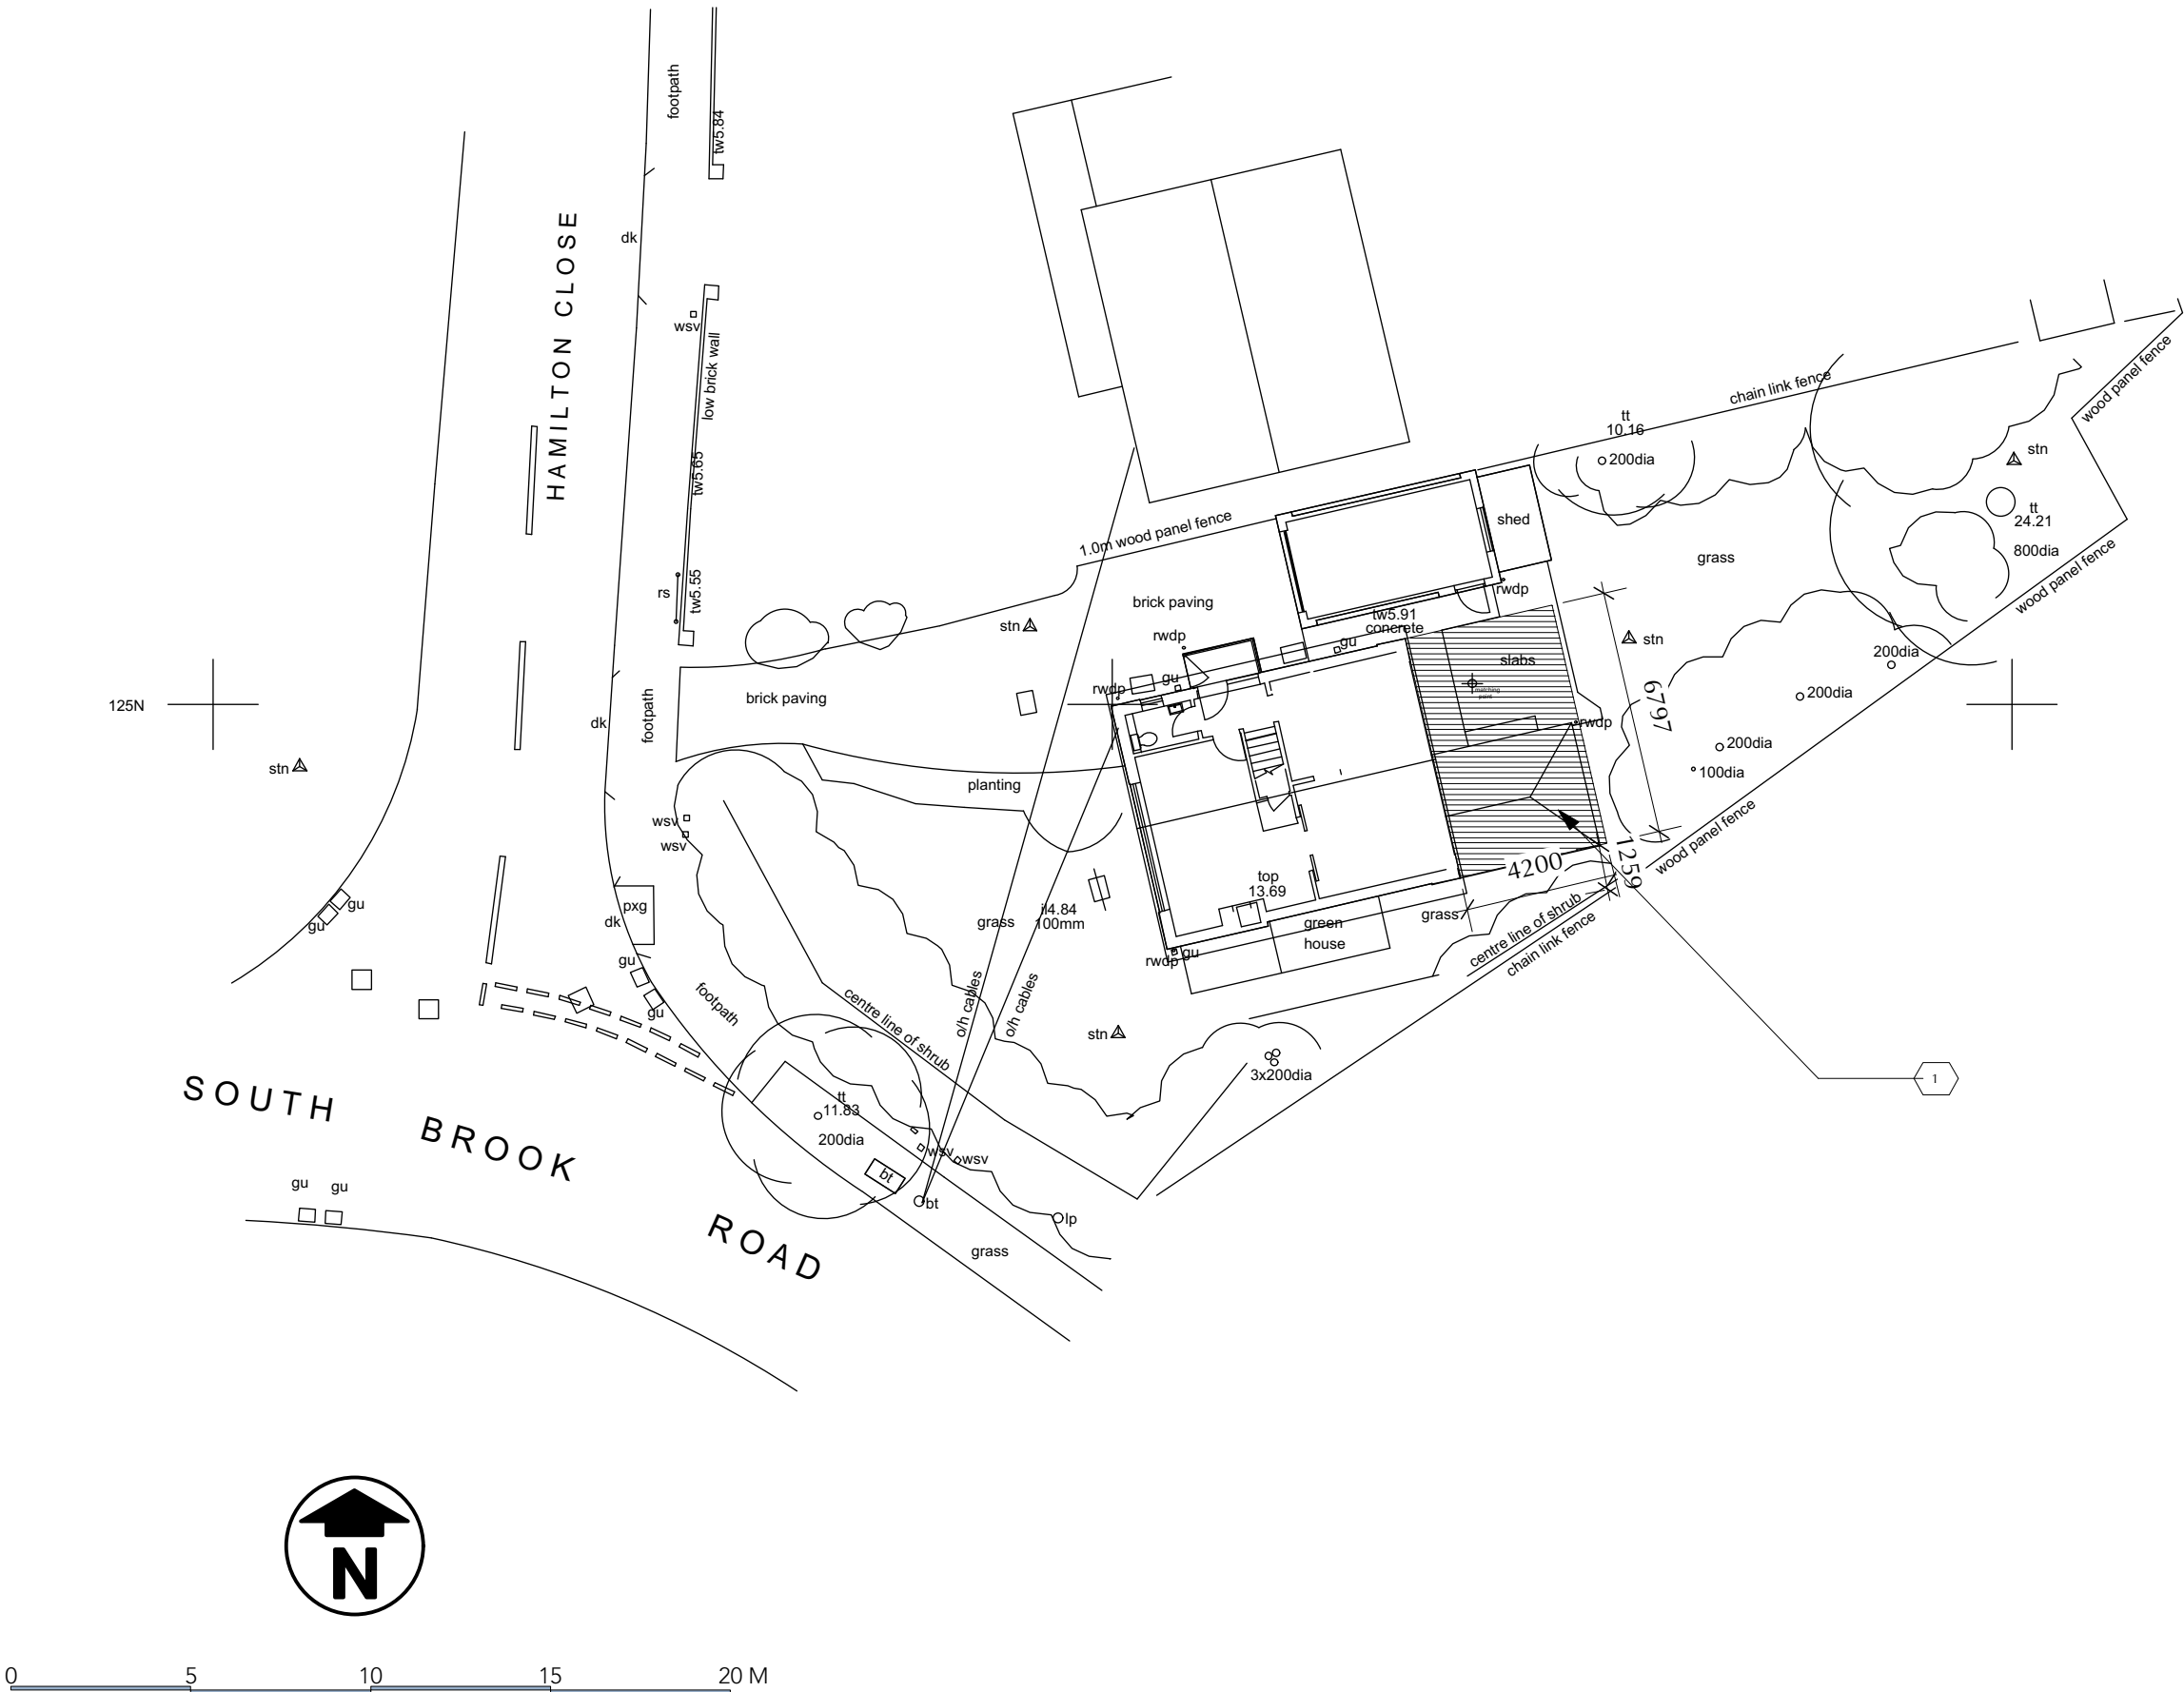

clients details
Mr & Mrs J Windust
60, Southbrook Road,
Havant, Hampshire.
PO9 1RN

block plan

created by
HDC Ltd
drawing No
115/DP/002
scale
1:200@A3
stage:
planning

Revision
date
April 17

www.hampshiredesign.co.uk

