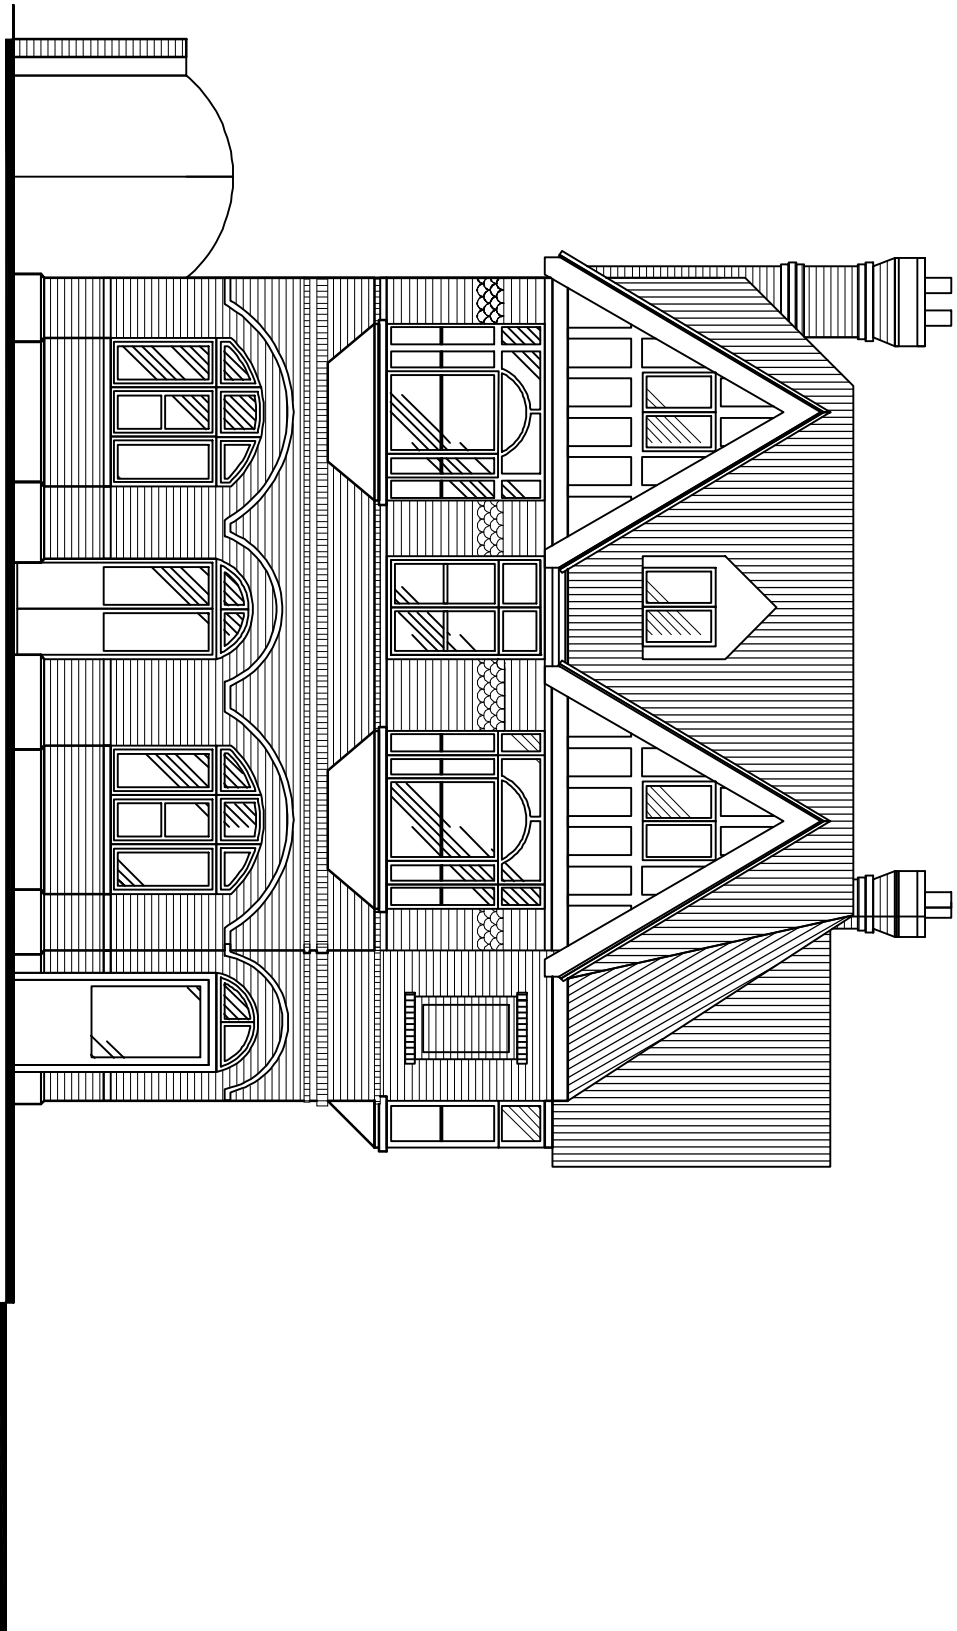


Former White Hart P.H.
East Street
PO9 1AA

EXISTING
WEST ELEVATION

metres


10

20

30

40

- Revisions
- A. INITIAL DRAWING
 - B. DRAWING UPDATED TO SHOW CHIMNEYS

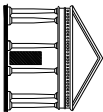

Martin Critchley
CHARTERED ARCHITECT

The Old Brewery,
15E South Street, Hovont,
Hampshire, PO9 1BU
023 92 474 919
critchleycritchle@hotmail.com

Scale A3 = 1:100
Drawn AJB
Date 19/09/17

17094-3010