
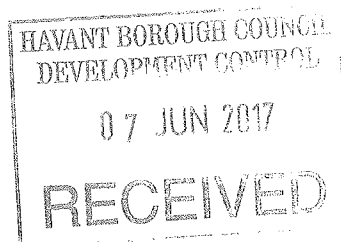


Boundary of 42

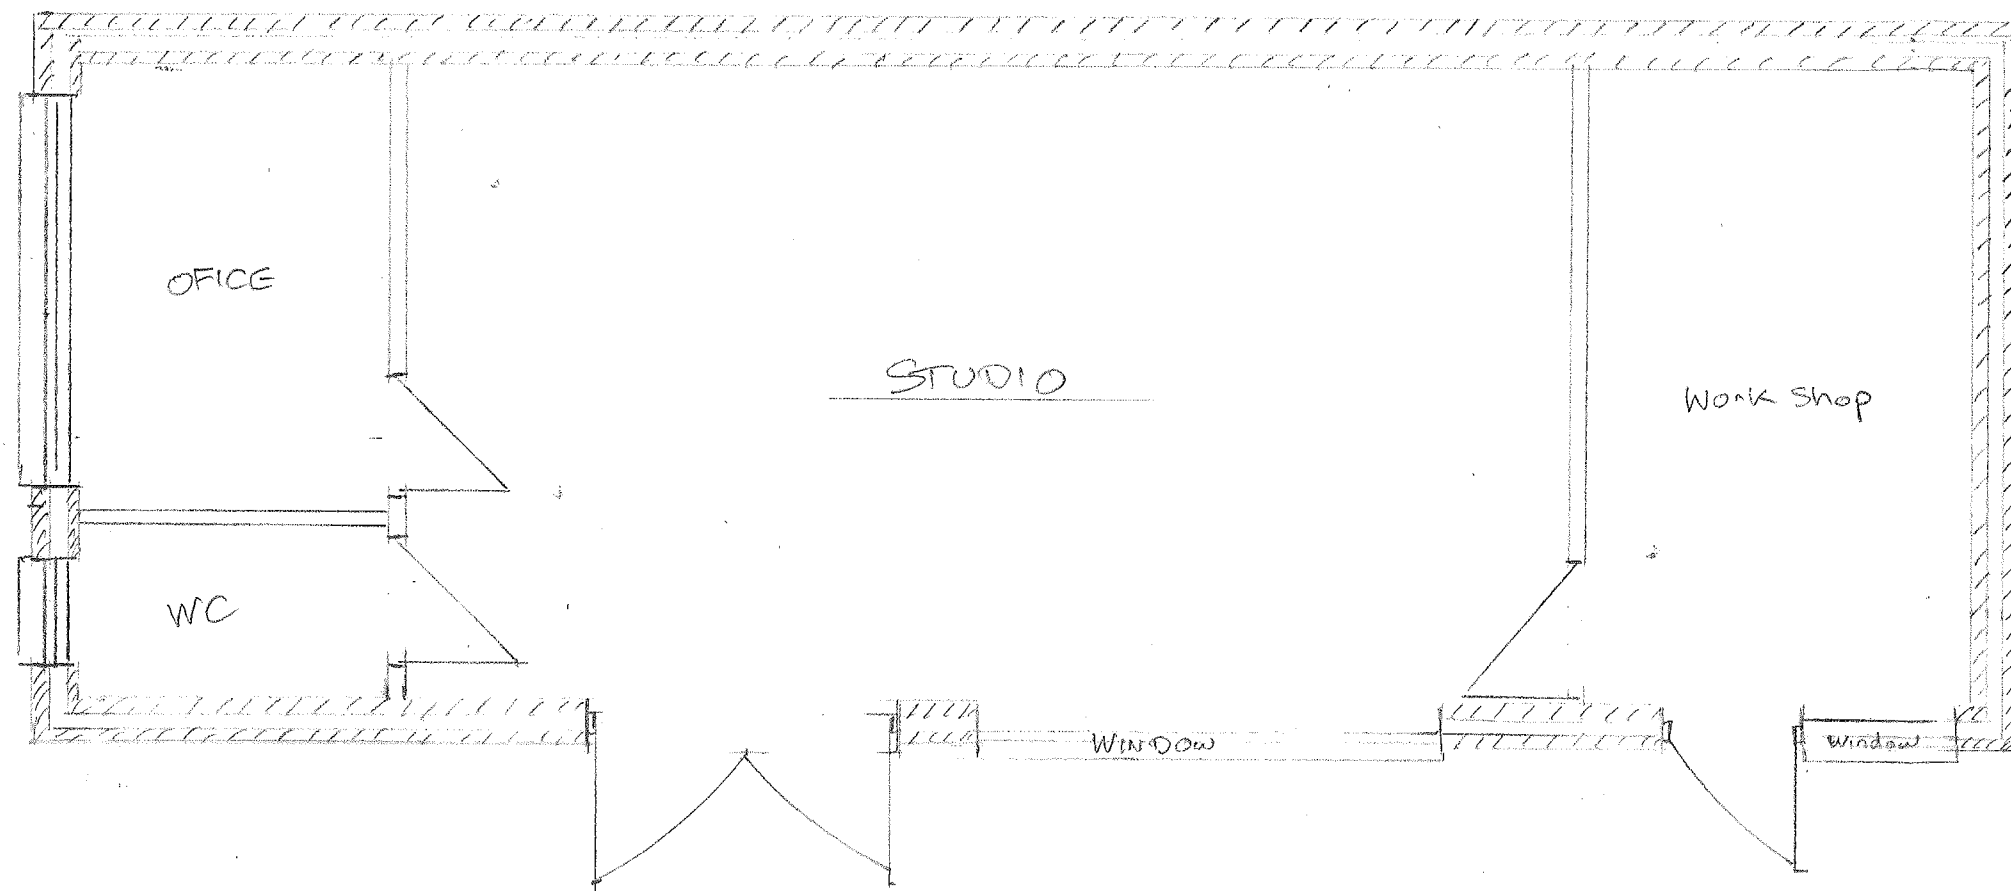

kingswell
Design & Build

DAVE PACKHAM
DIRECTOR

mobile: 07733 112681
telephone: 02392 176 380
email: info@kingswellkitchensltd.co.uk
web: kingswellkitchensandbedrooms.co.uk



Proposed Studio, Office
& WC
40a Lovedean Lane
Hordean
client Mr & Mrs Hughes
Scale 1:50