

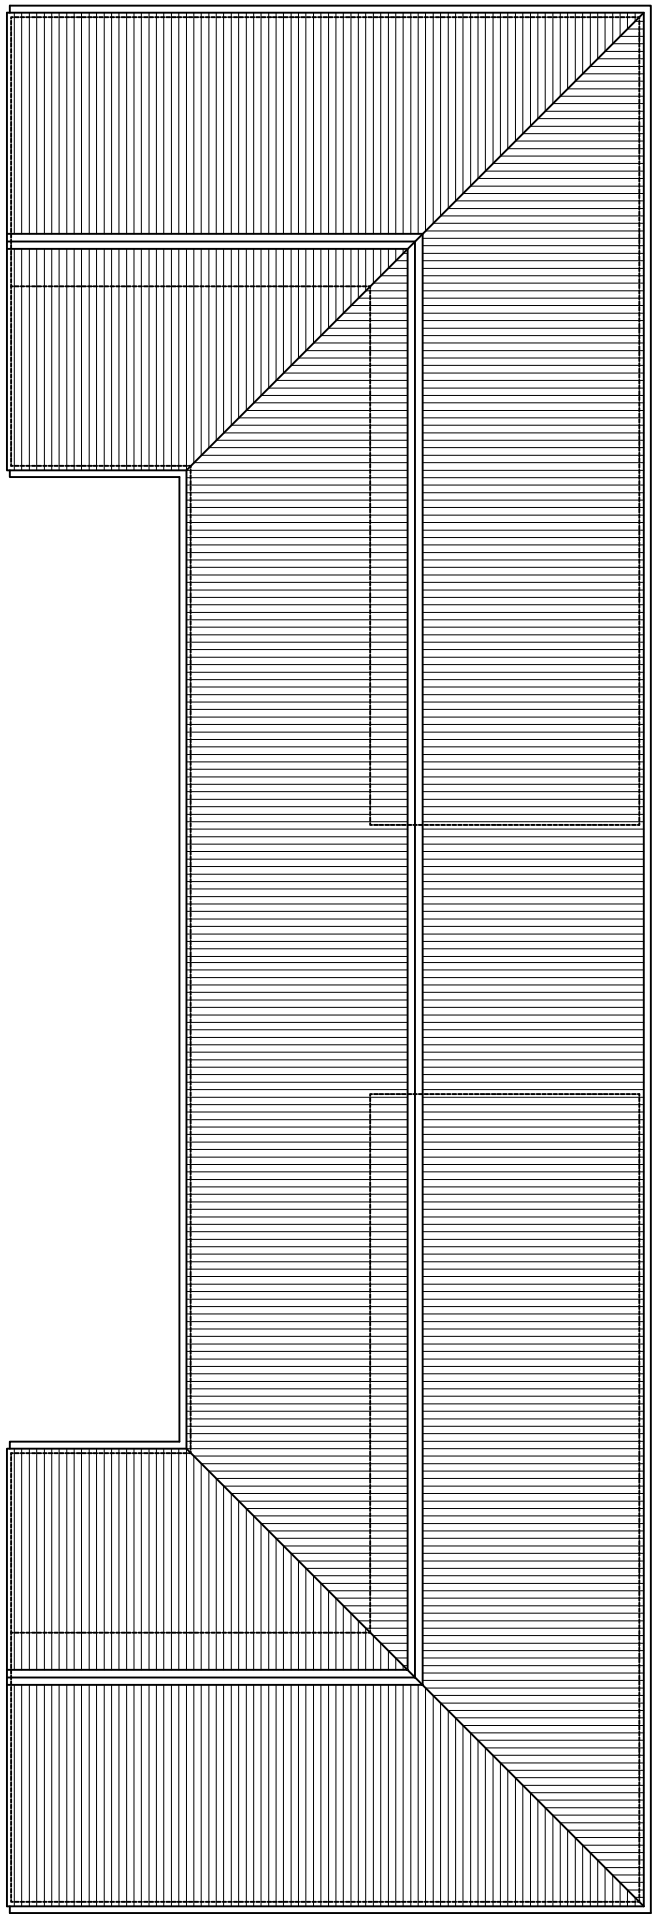


notes


- 1. No alterations may be made from the scale shown on this drawing without prior permission of the architect. Any discrepancy found between this drawing and any other drawings shall be referred immediately to the architect. If in doubt ask.
- 2. No dimension to be scaled from this drawing unless for planning or building regulation purposes
- 3. This drawing is to be removed from currency immediately a revised version is issued
- 4. The contractor must check the existing construction on site prior to the commencement of the works

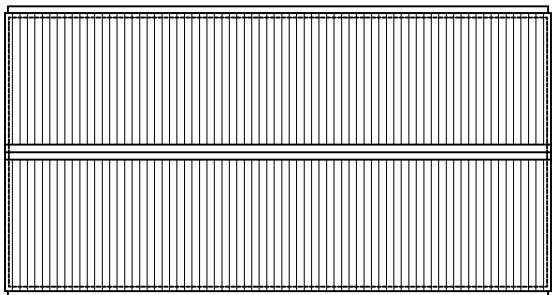


02 ROOF PLAN

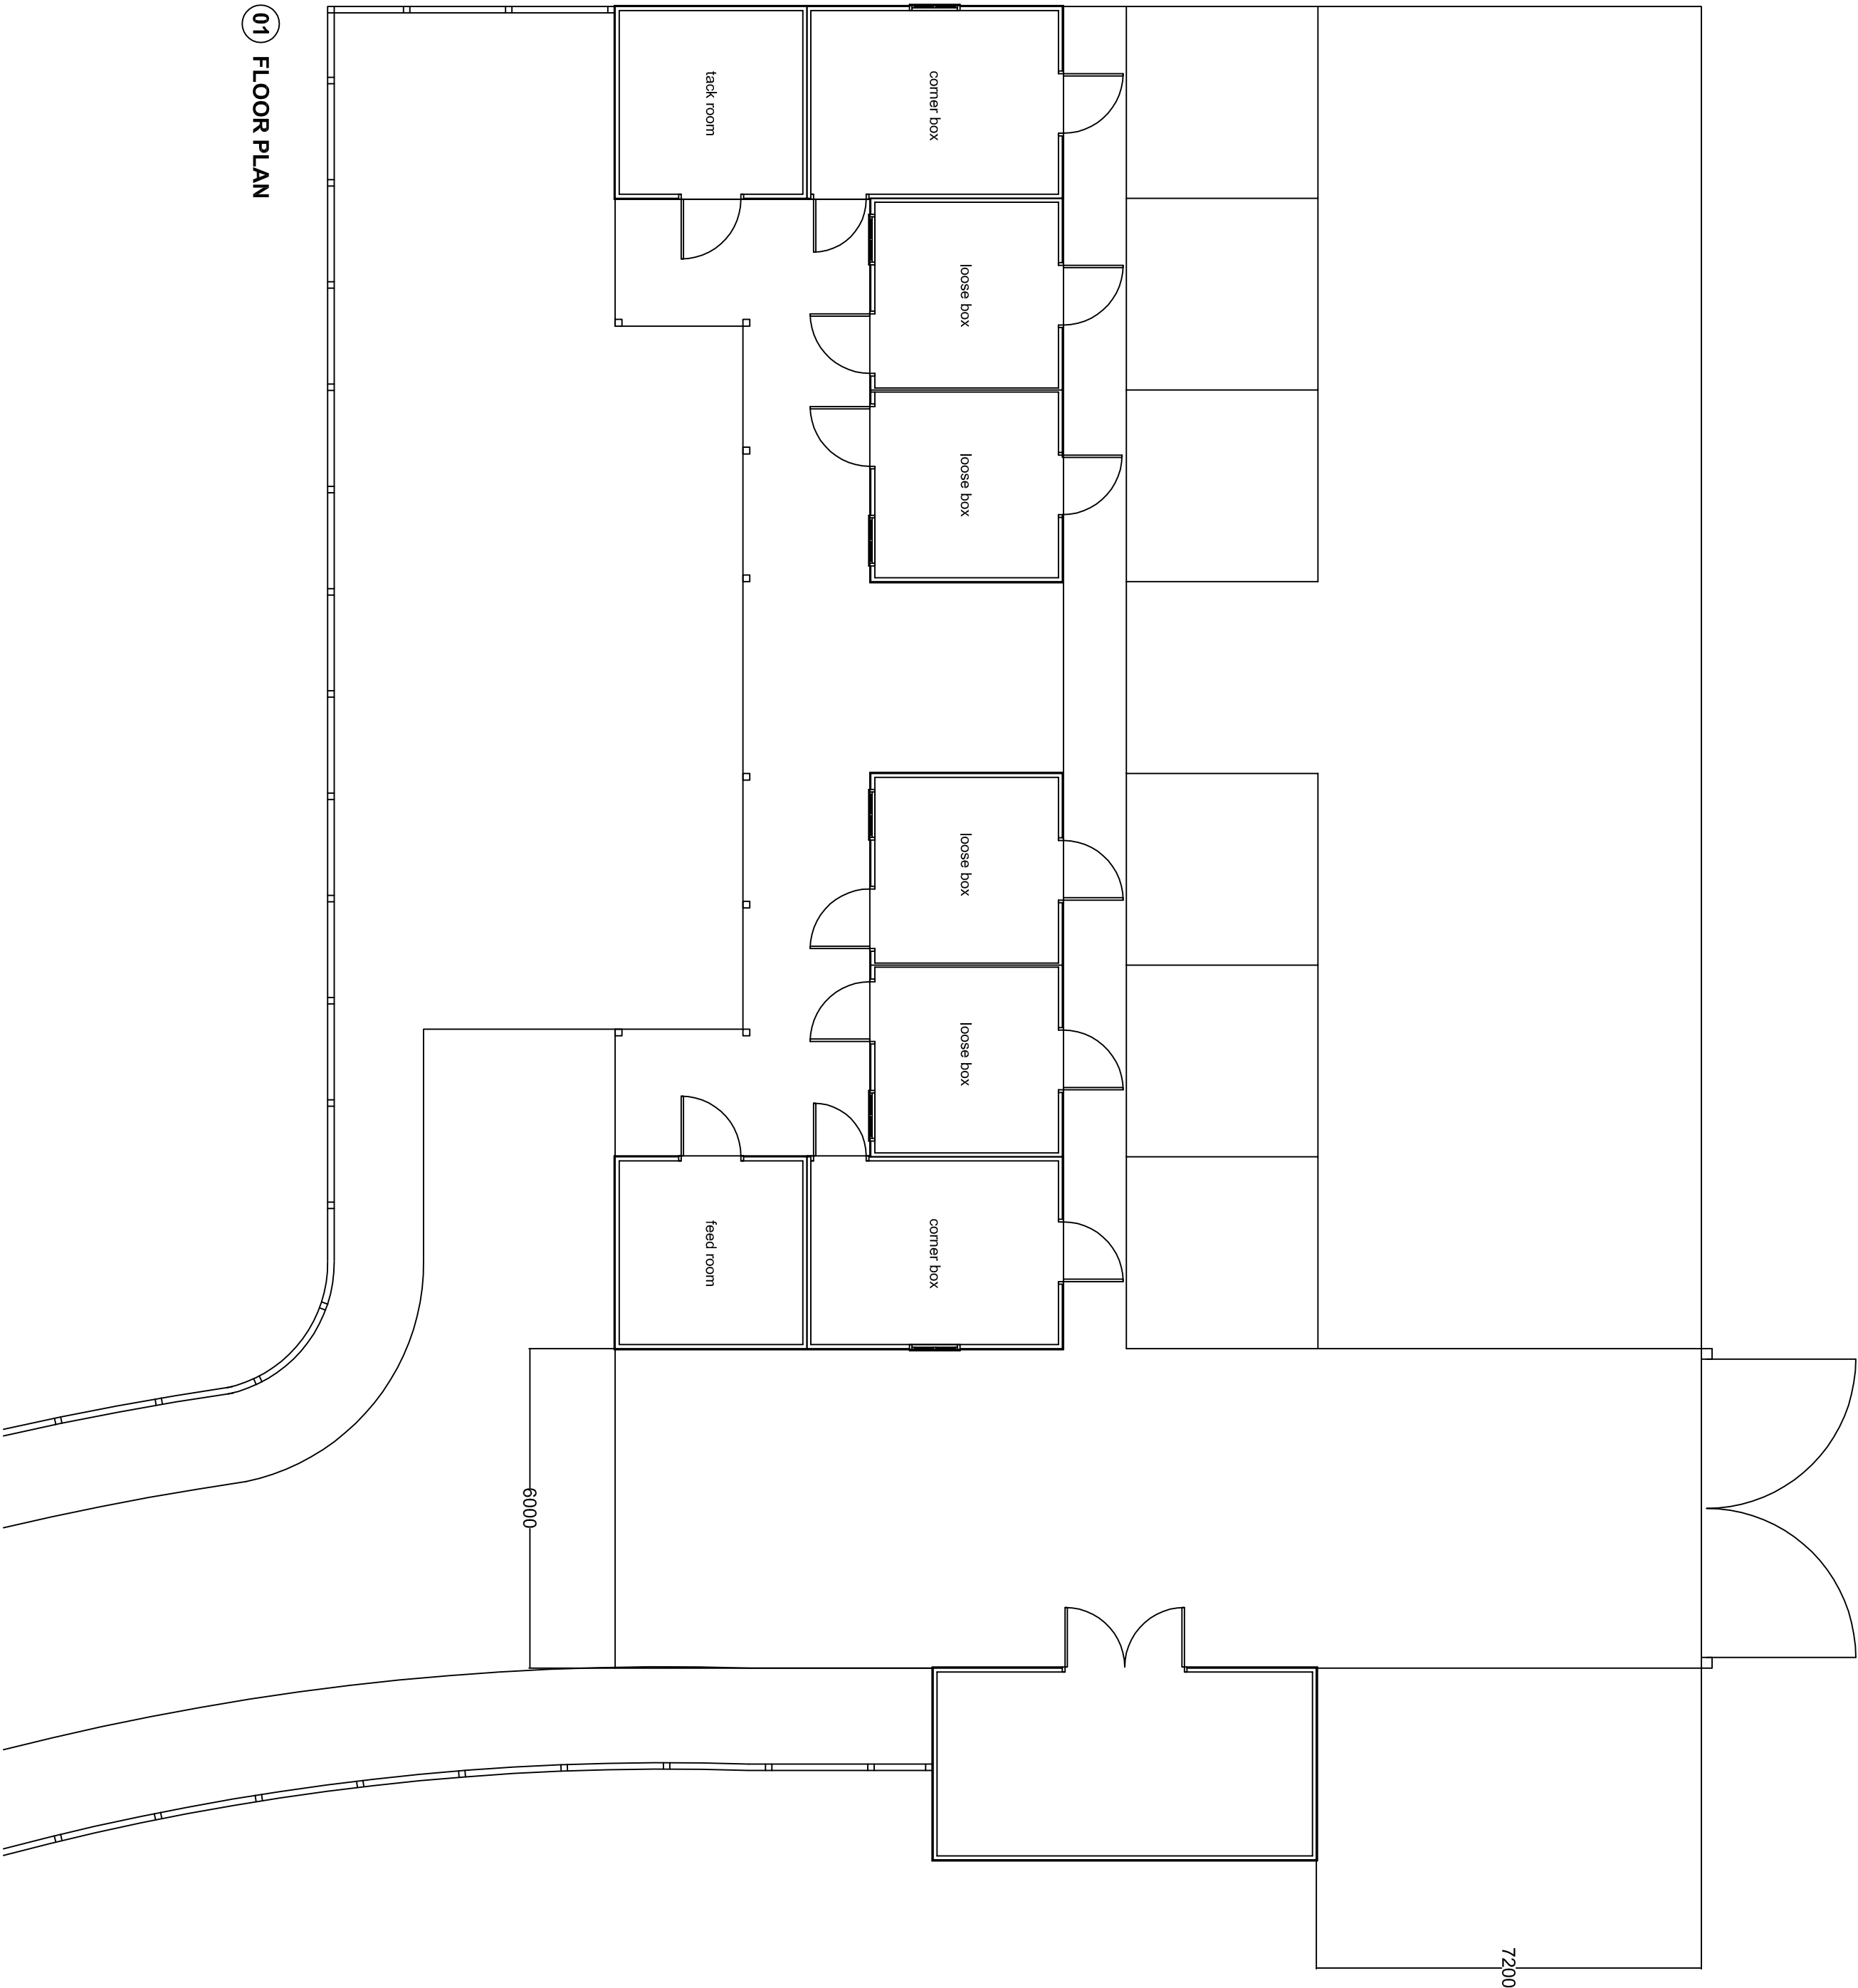


01 FLOOR PLAN

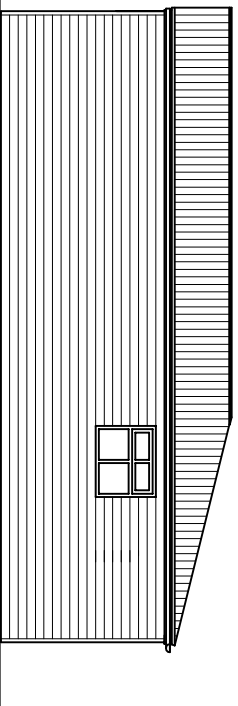


03 SIDE ELEVATION

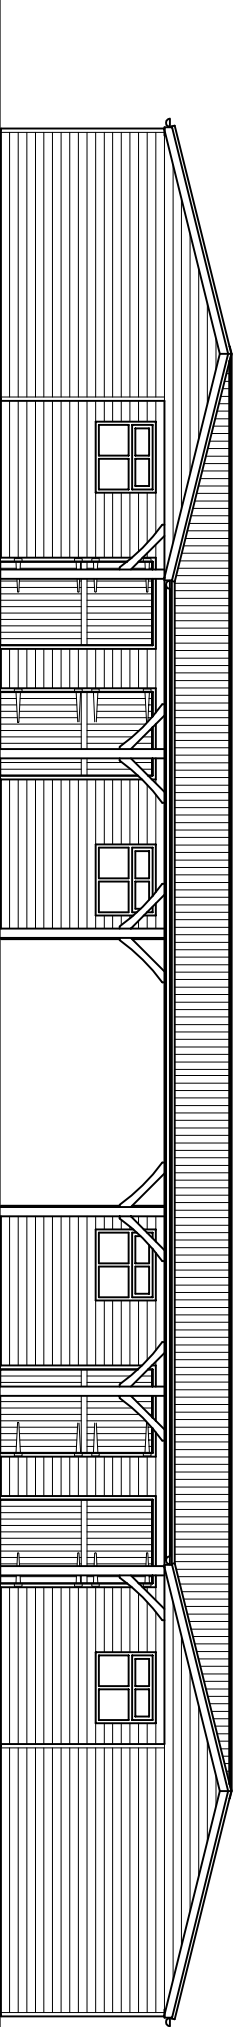


04 FRONT ELEVATION

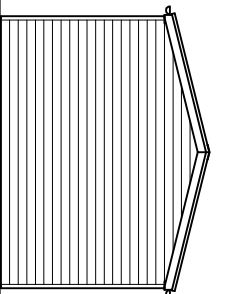


05 BARN REAR ELEVATION

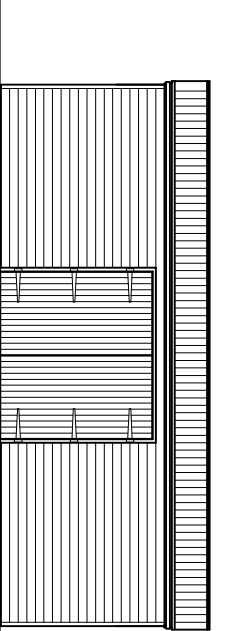

06 BARN FRONT ELEVATION

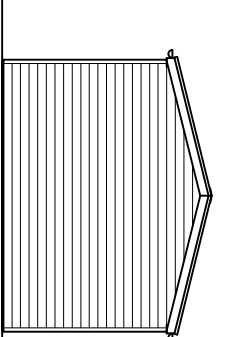

07 REAR ELEVATION

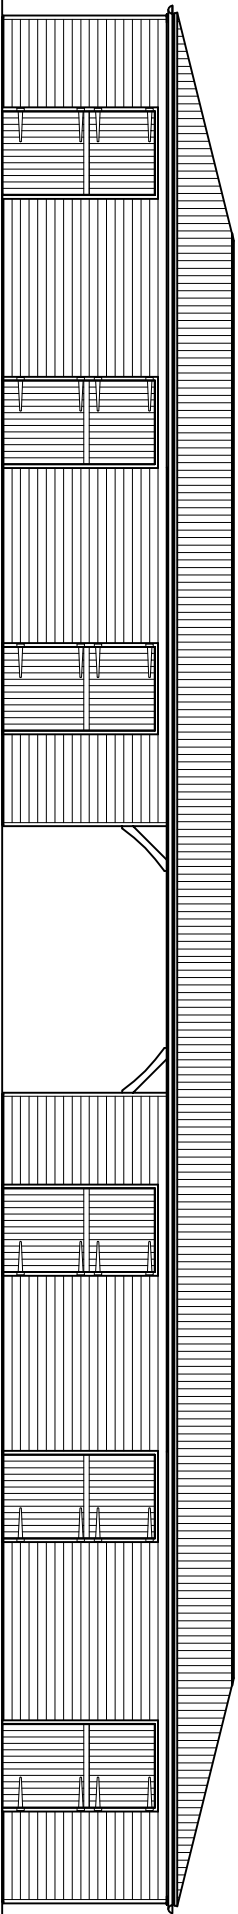

08 SIDE ELEVATION

revision

neil caie architect

creative design & planning

neil@neilcaie.co.uk

01453 777022

3, Meadowcroft Green, Letchworth, Hertfordshire, SG10 7ST

PROJECT

Wren Centre

Westbourne Road, Emsworth

Planning application

Proposed plans & elevations

0606 1476 0077

0606 1476 0077

WRE/101