


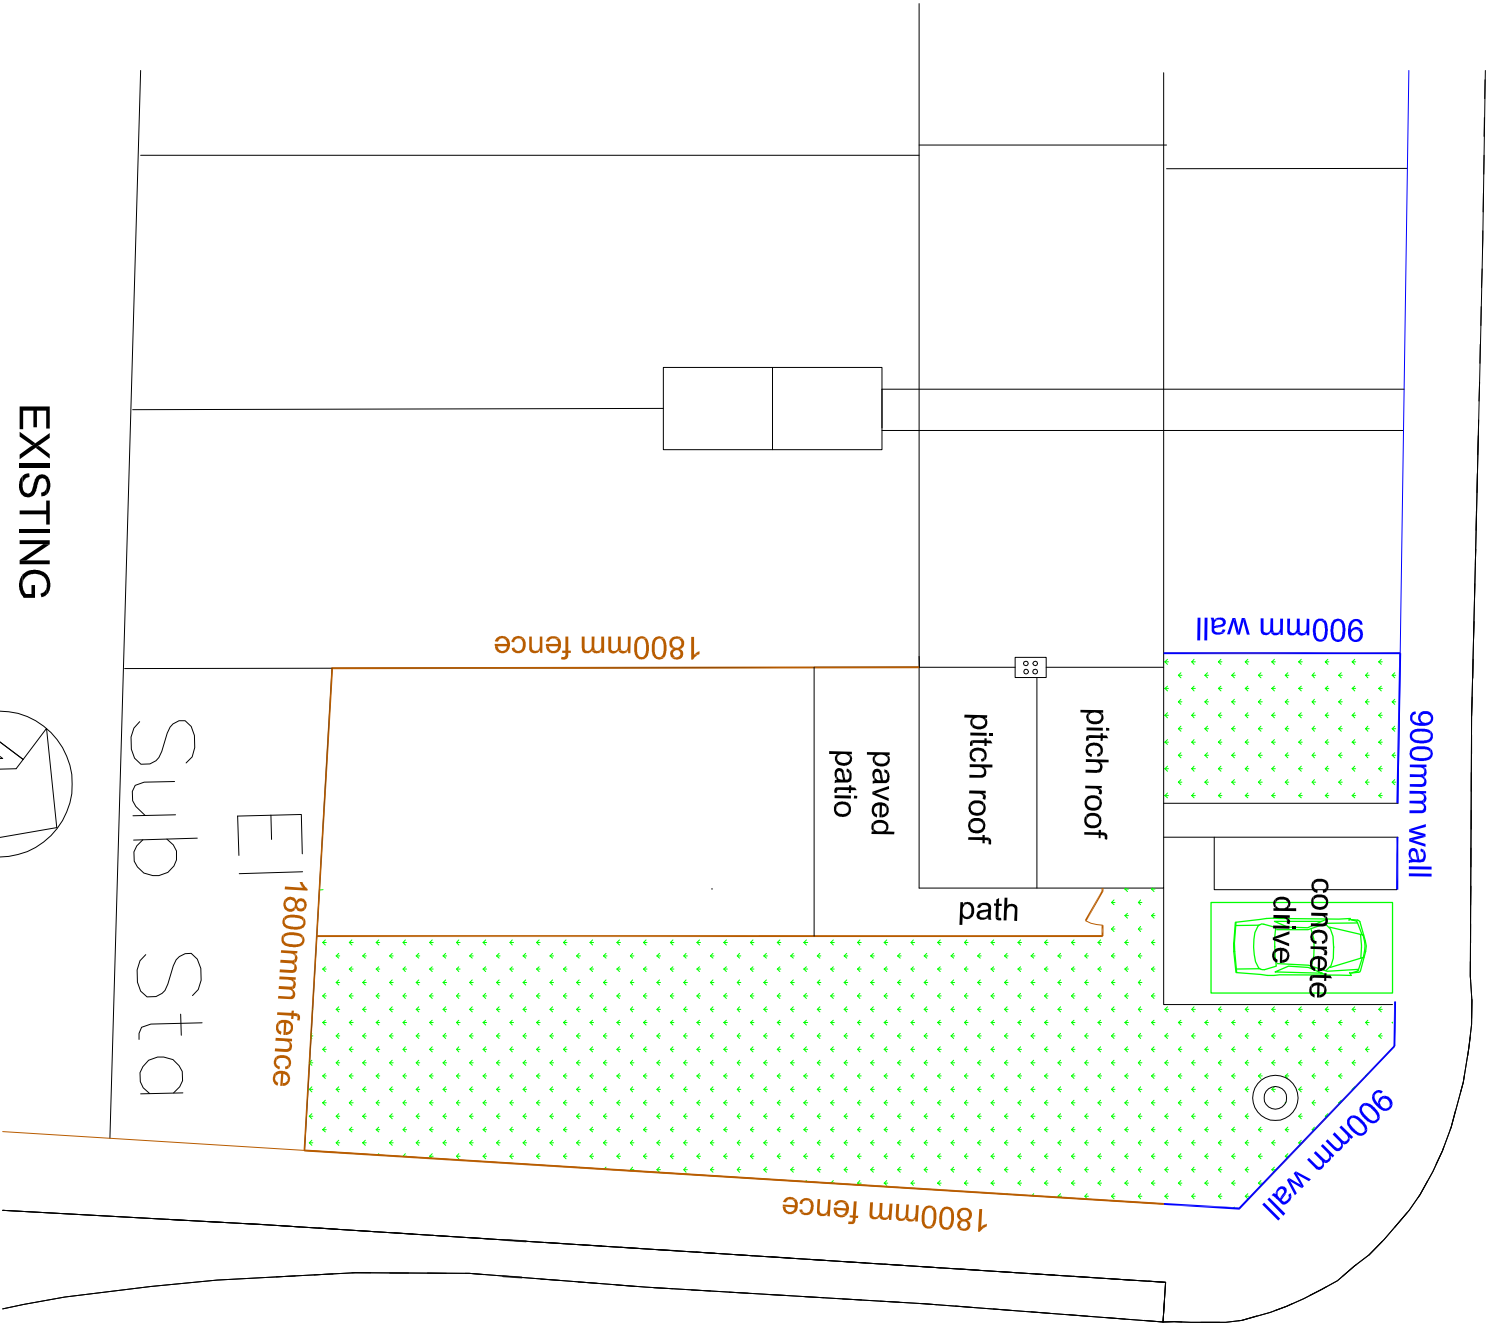


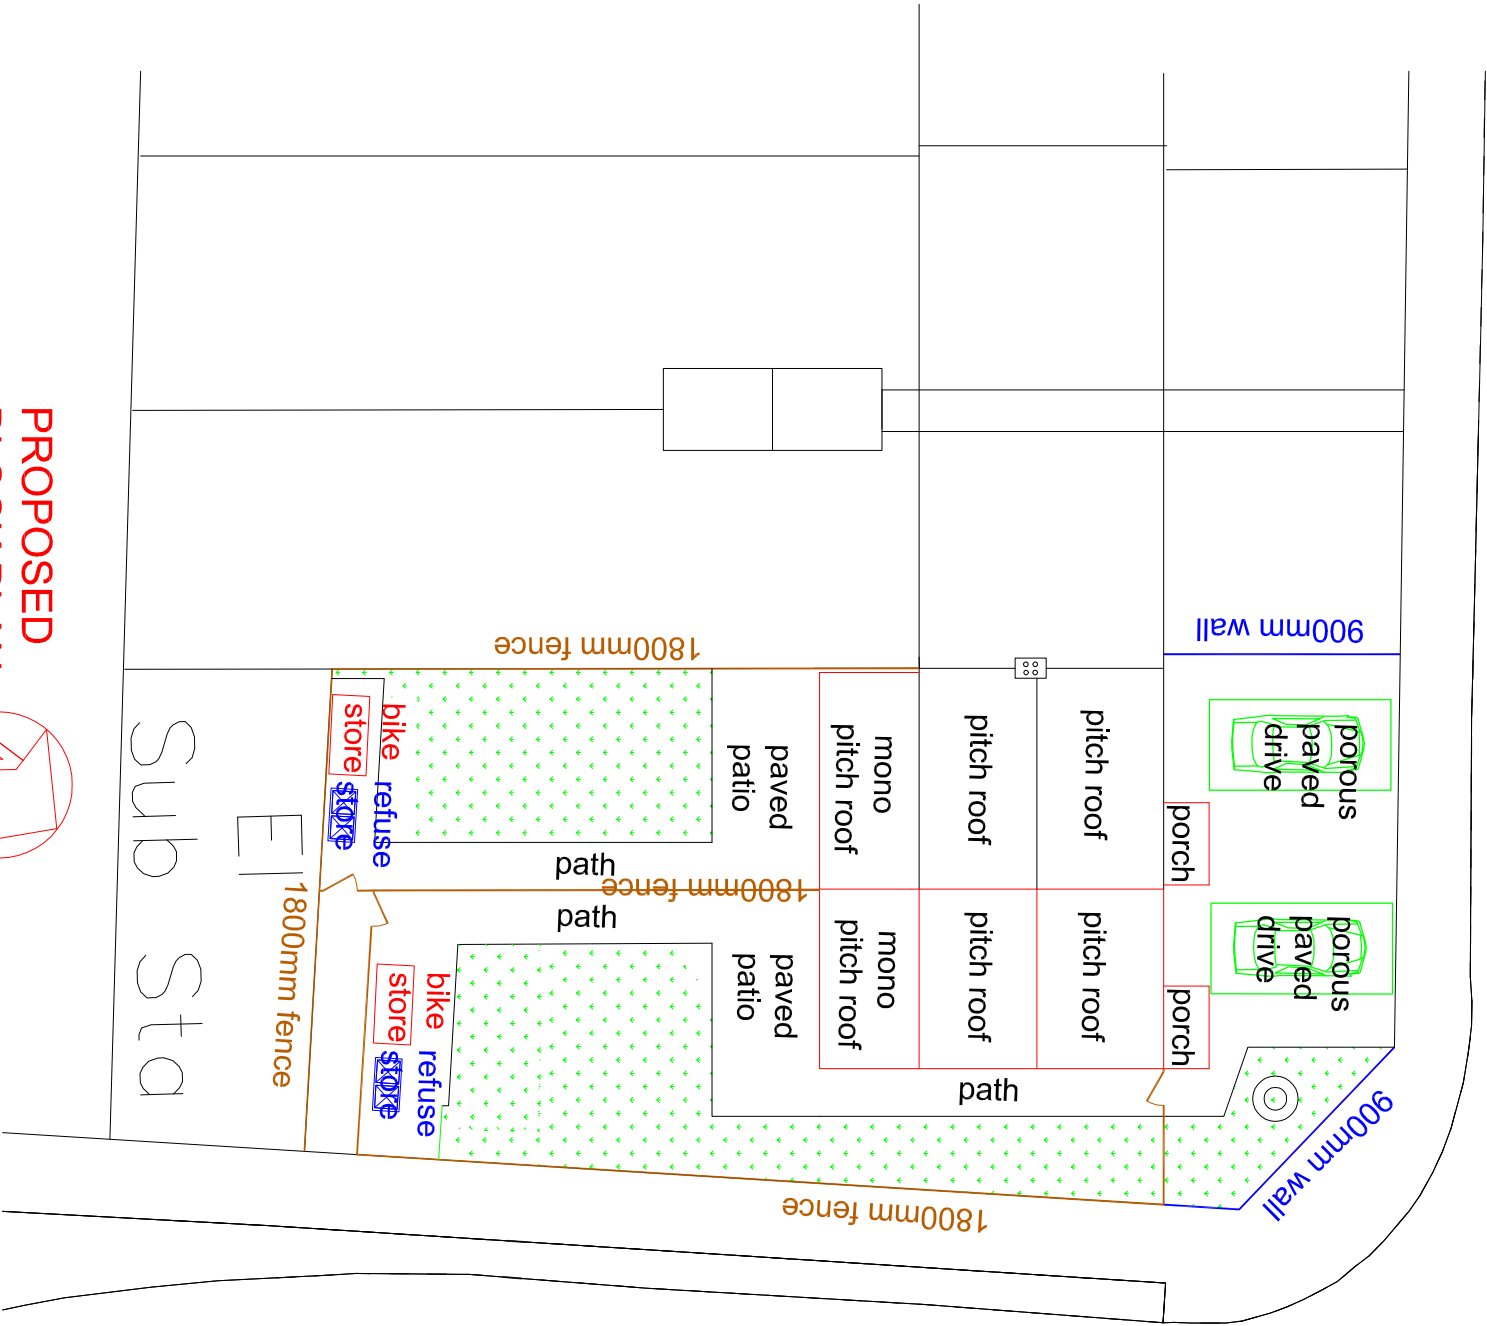

EXISTING
BLOCK PLAN
SCALE 1:200

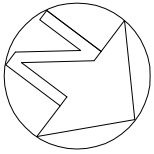

PROPOSED
BLOCK PLAN
SCALE 1:200

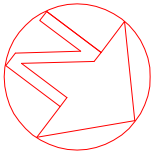

MR&MRS ROBINSON 32 HIGHLAWN WAY HAVANT HANTS P09 5BP		DRAWING NUMBER: 102	DATE 21/9/17
TITLE: BLOCK PLAN		SCALE 1:200	