



PROPOSED ELEVATIONS 1:100

Alterations & Additions
81 Andrew Crescent
Waterlooville
PO7 6BG

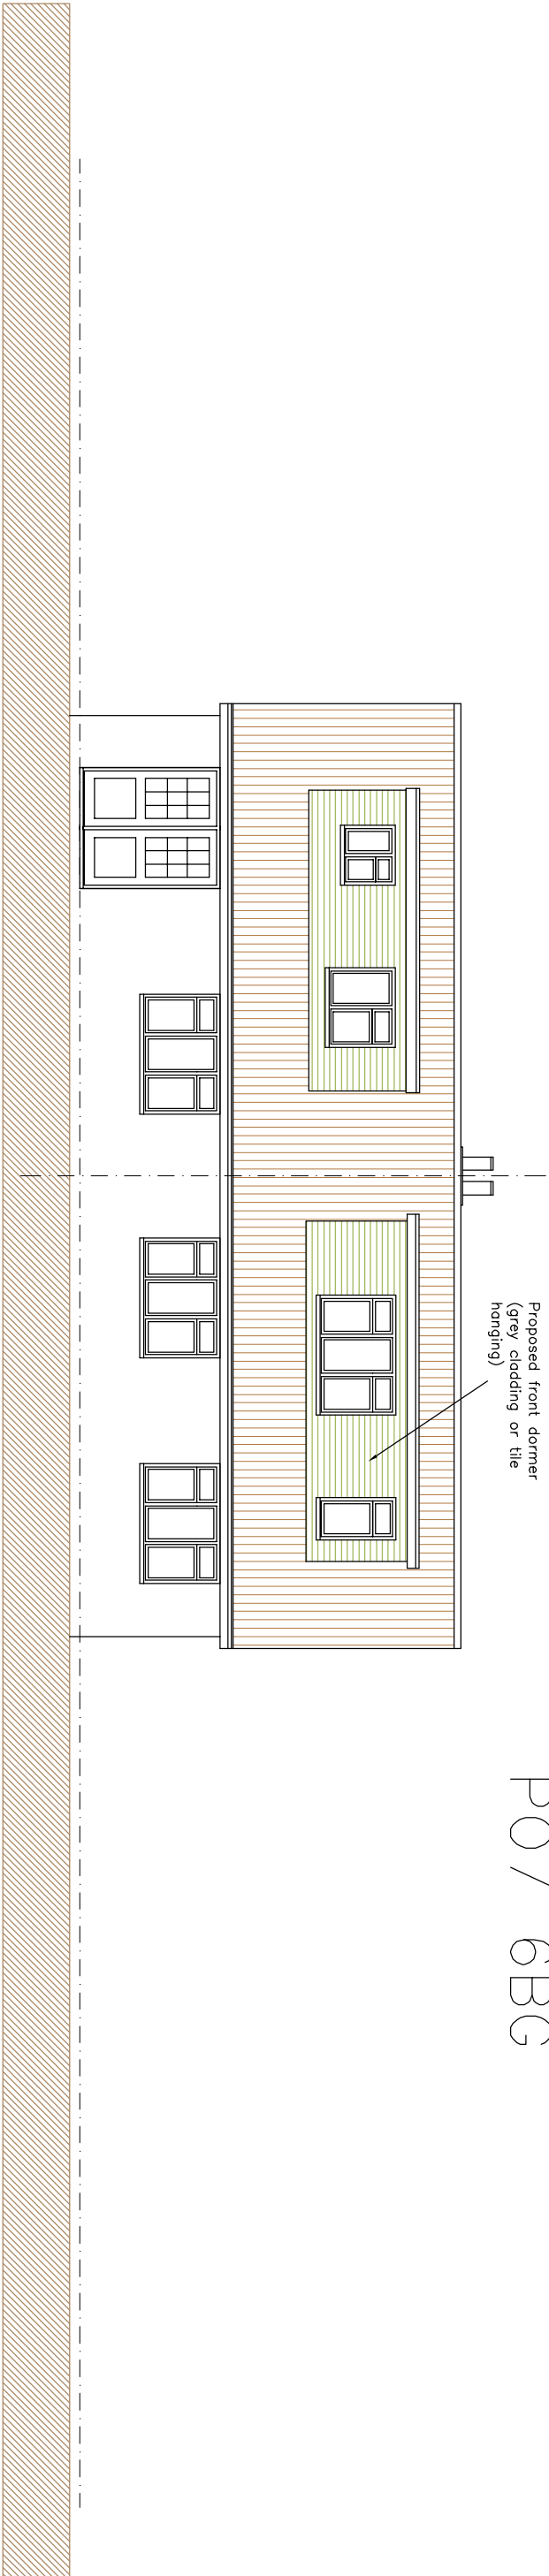

Front Elevation 1:100

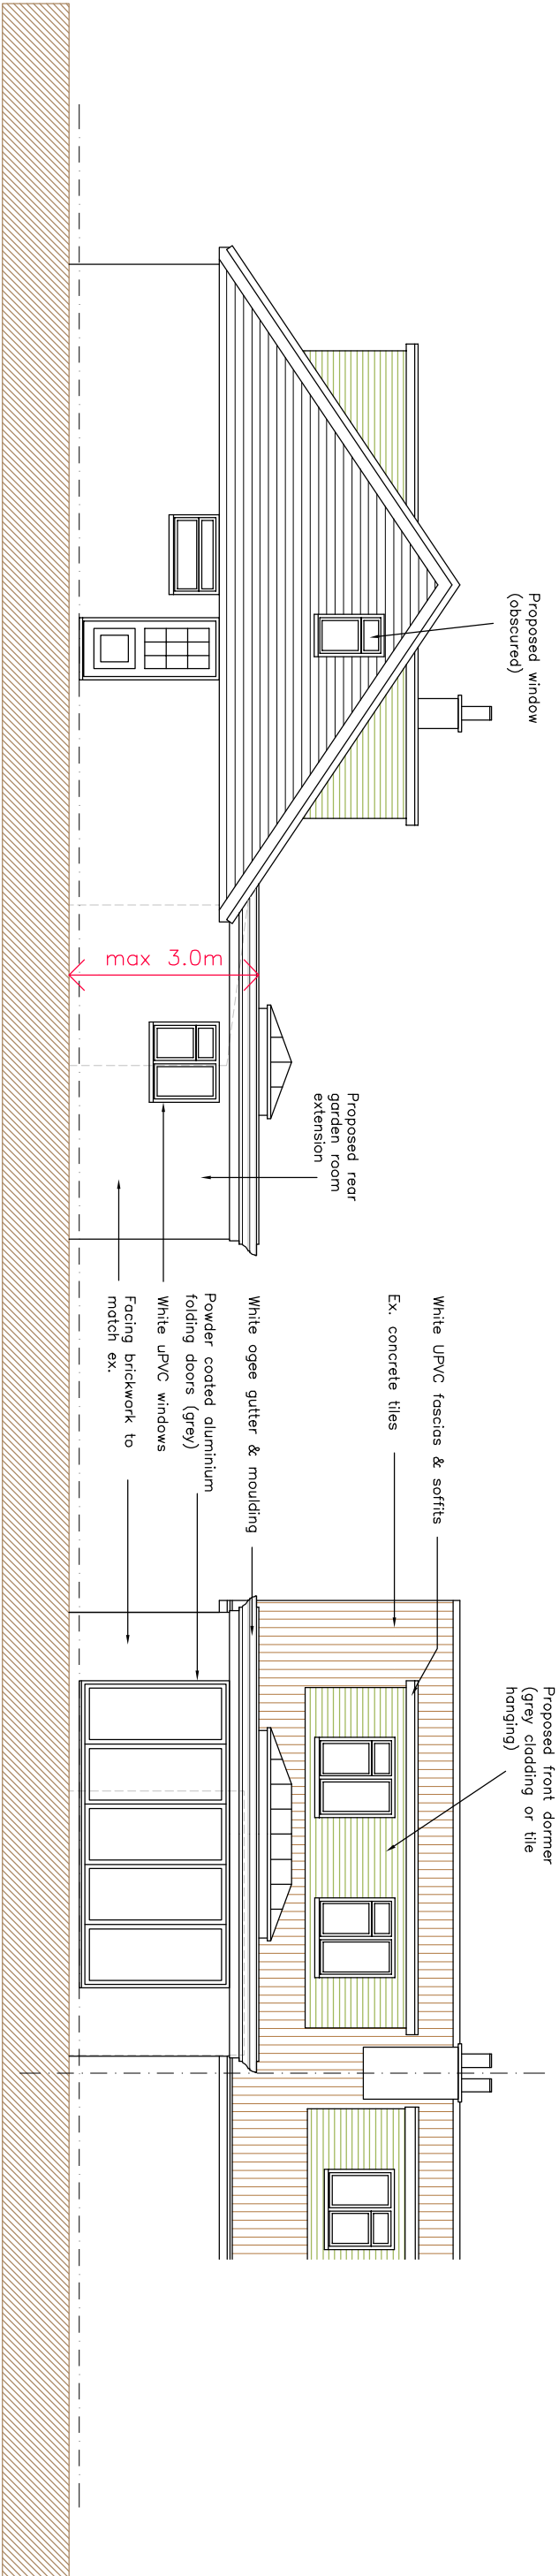

Side Elevation

Rear Elevation