


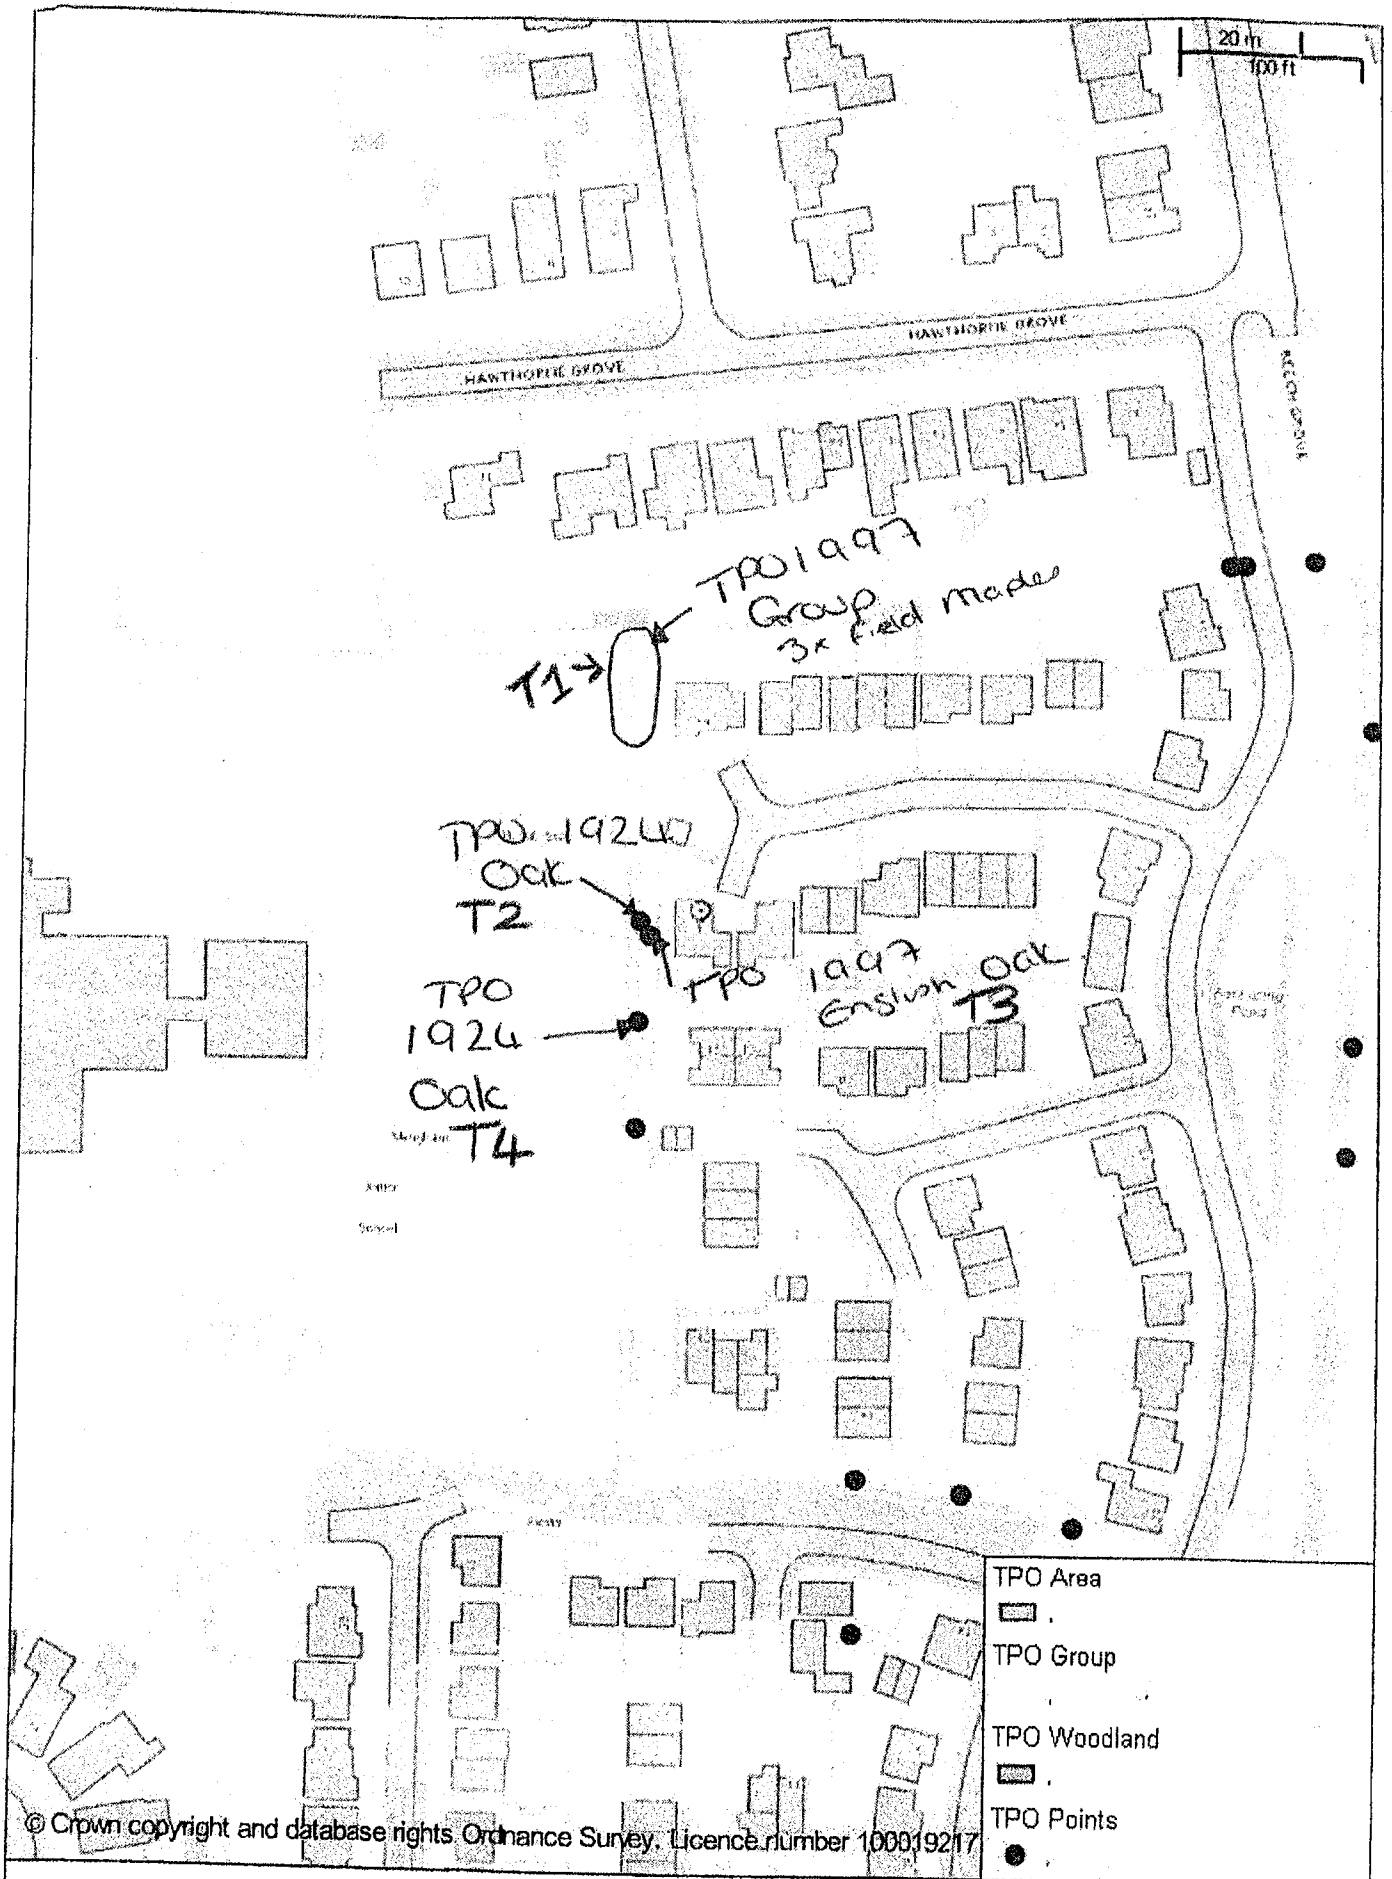

Adjacent to 18-19 Shute Close

Scale: 1:1250

Printed on: 14/11/2017 at 11:35 AM

Havant
BOROUGH COUNCIL

© Astun Technology Ltd

super seed

