

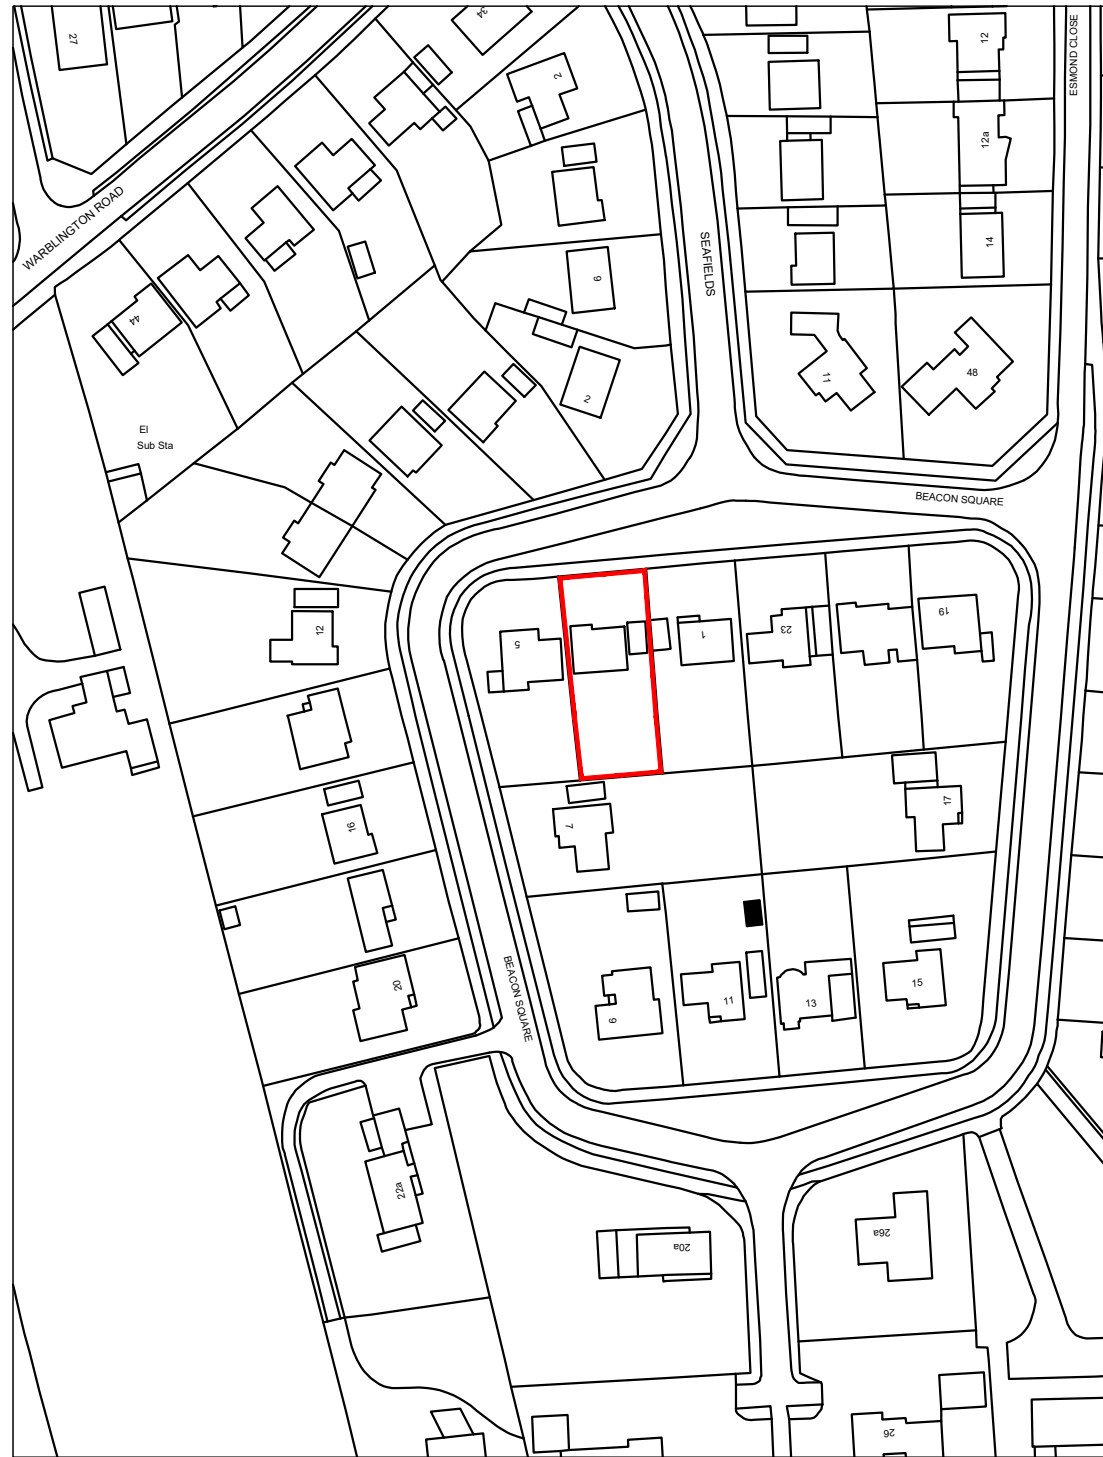


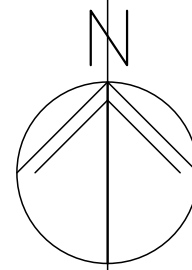

LOCATION PLAN 1:1250

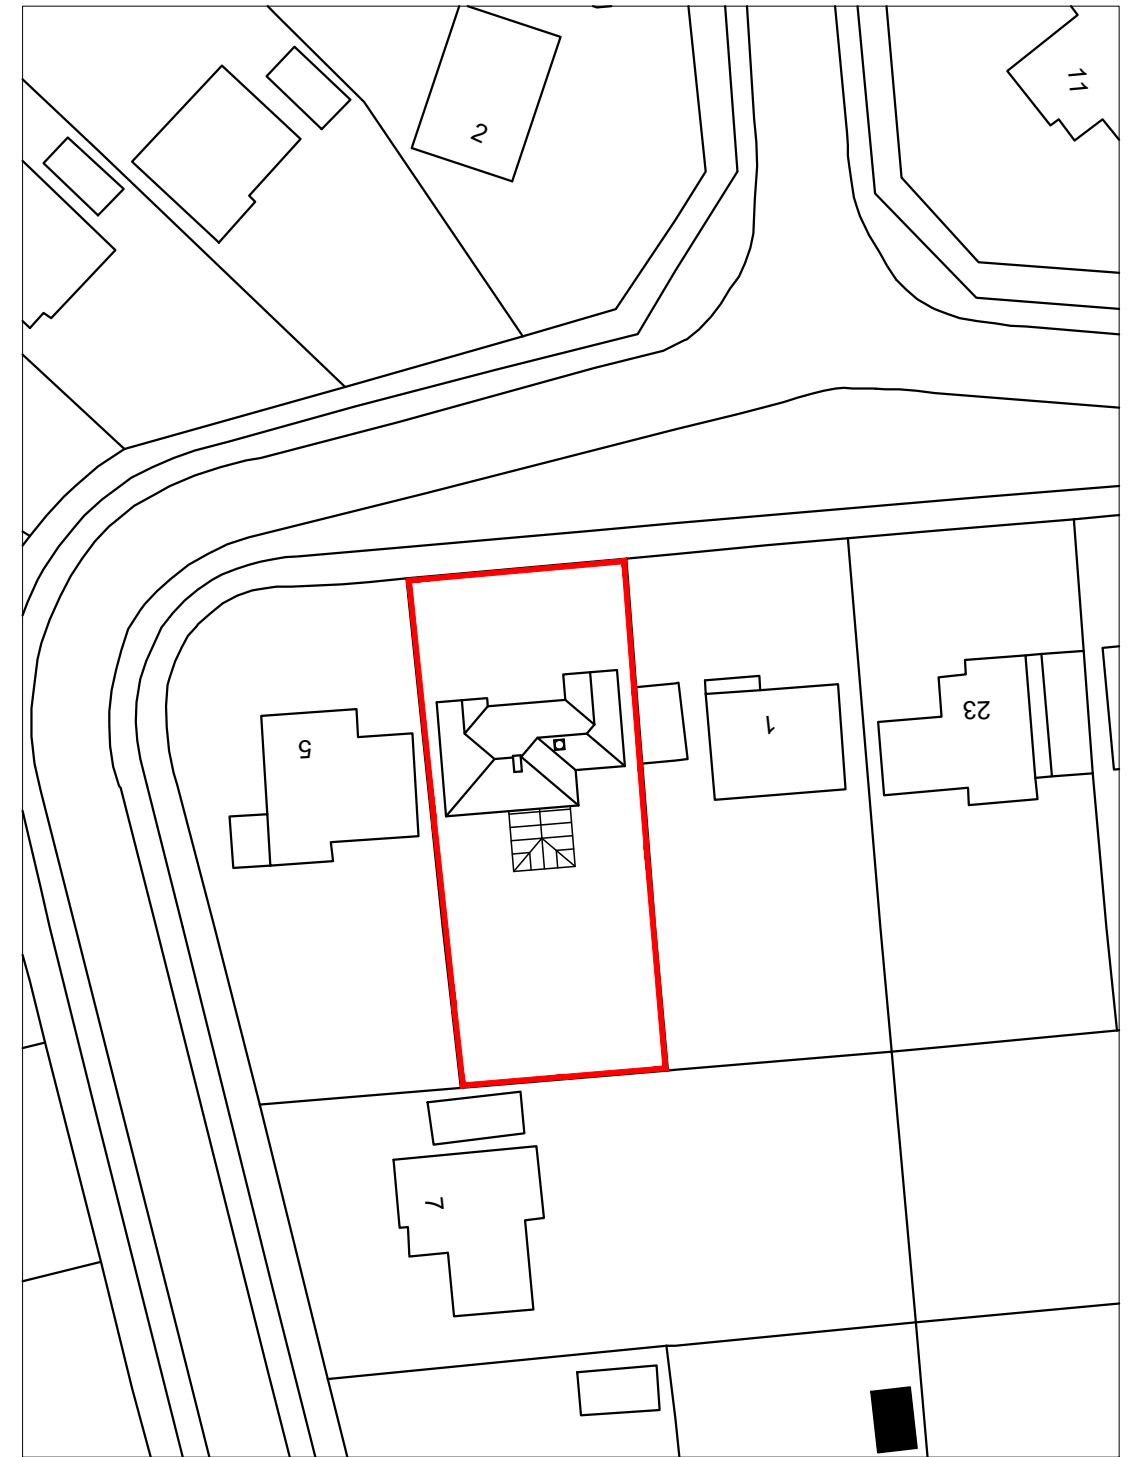

BLOCK PLAN 1:500

m 10 20 30 40


metres 10 20 30 40

3 Beacon Square,
Emsworth,
PO10 7HU

SITE PLANS

Revisions

- A.
- B.
- C.
- D.

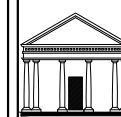

Martin Critchley
CHARTERED ARCHITECT

The Old Brewery,
15E South Street, Havant,
Hampshire, PO9 1BU
023 92 474 919
critchleyarchitect@hotmail.com

Scale A3 = AS SHOWN
Date 30/05/17
Drawn OS

17050-101⁰

© Crown Copyright
All rights reserved.
Reproduced by Permission.
Licence No. 100046837