



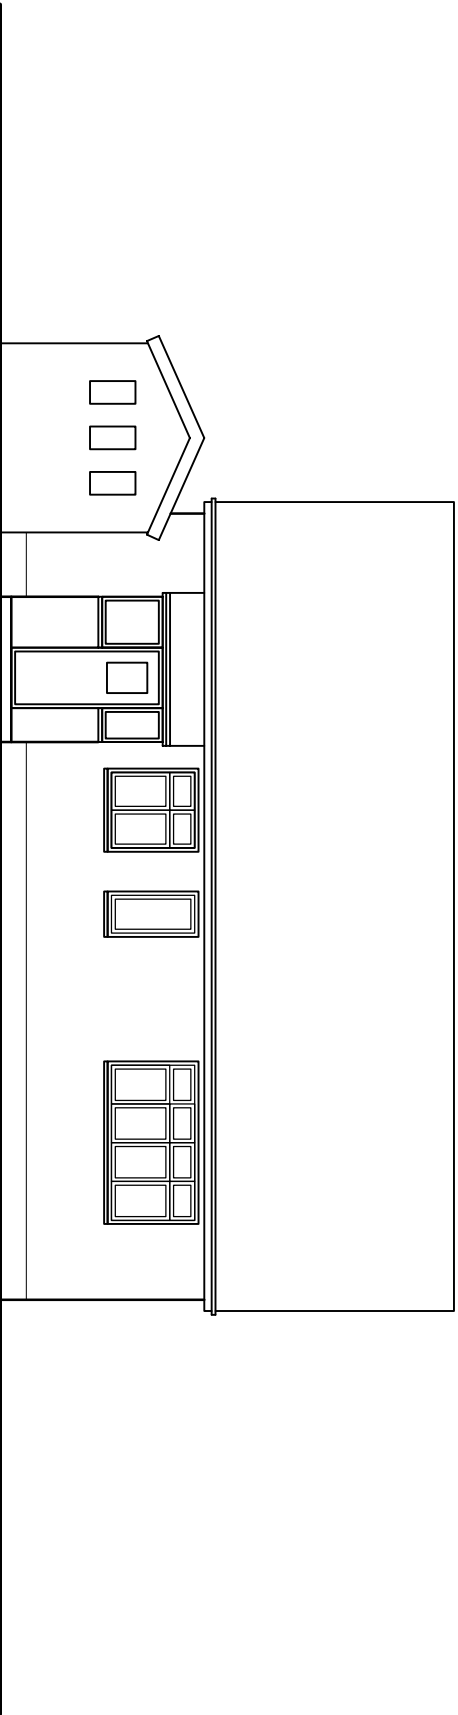

REAR  
1:100

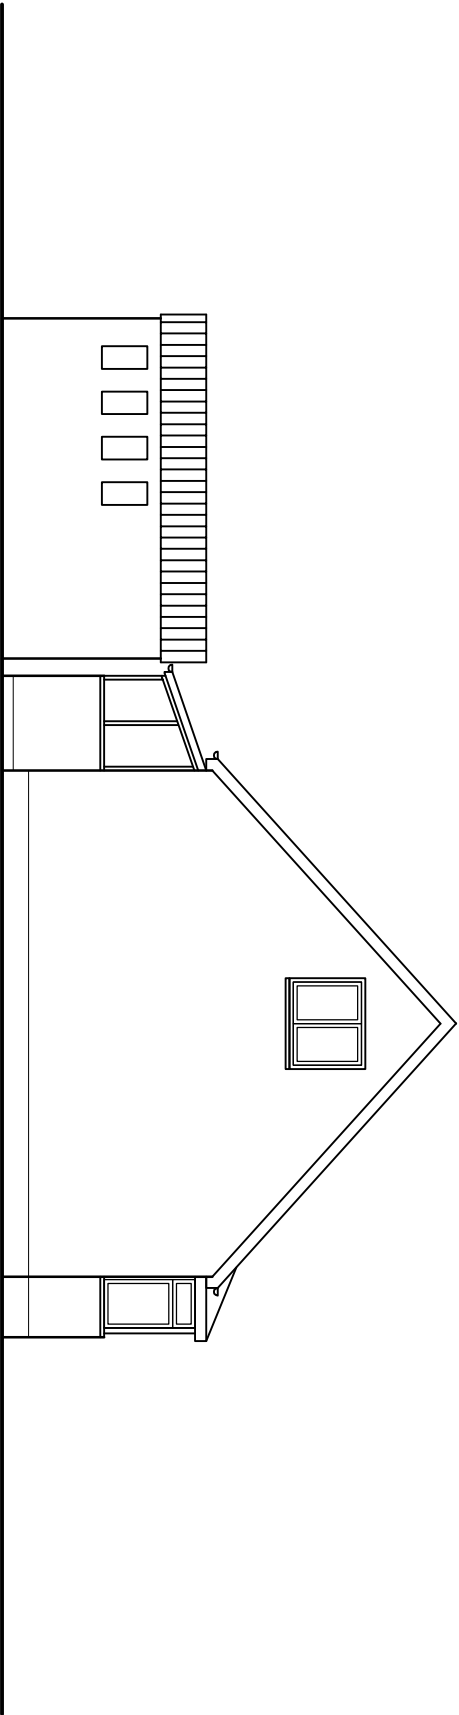

SIDE (WEST)  
1:100