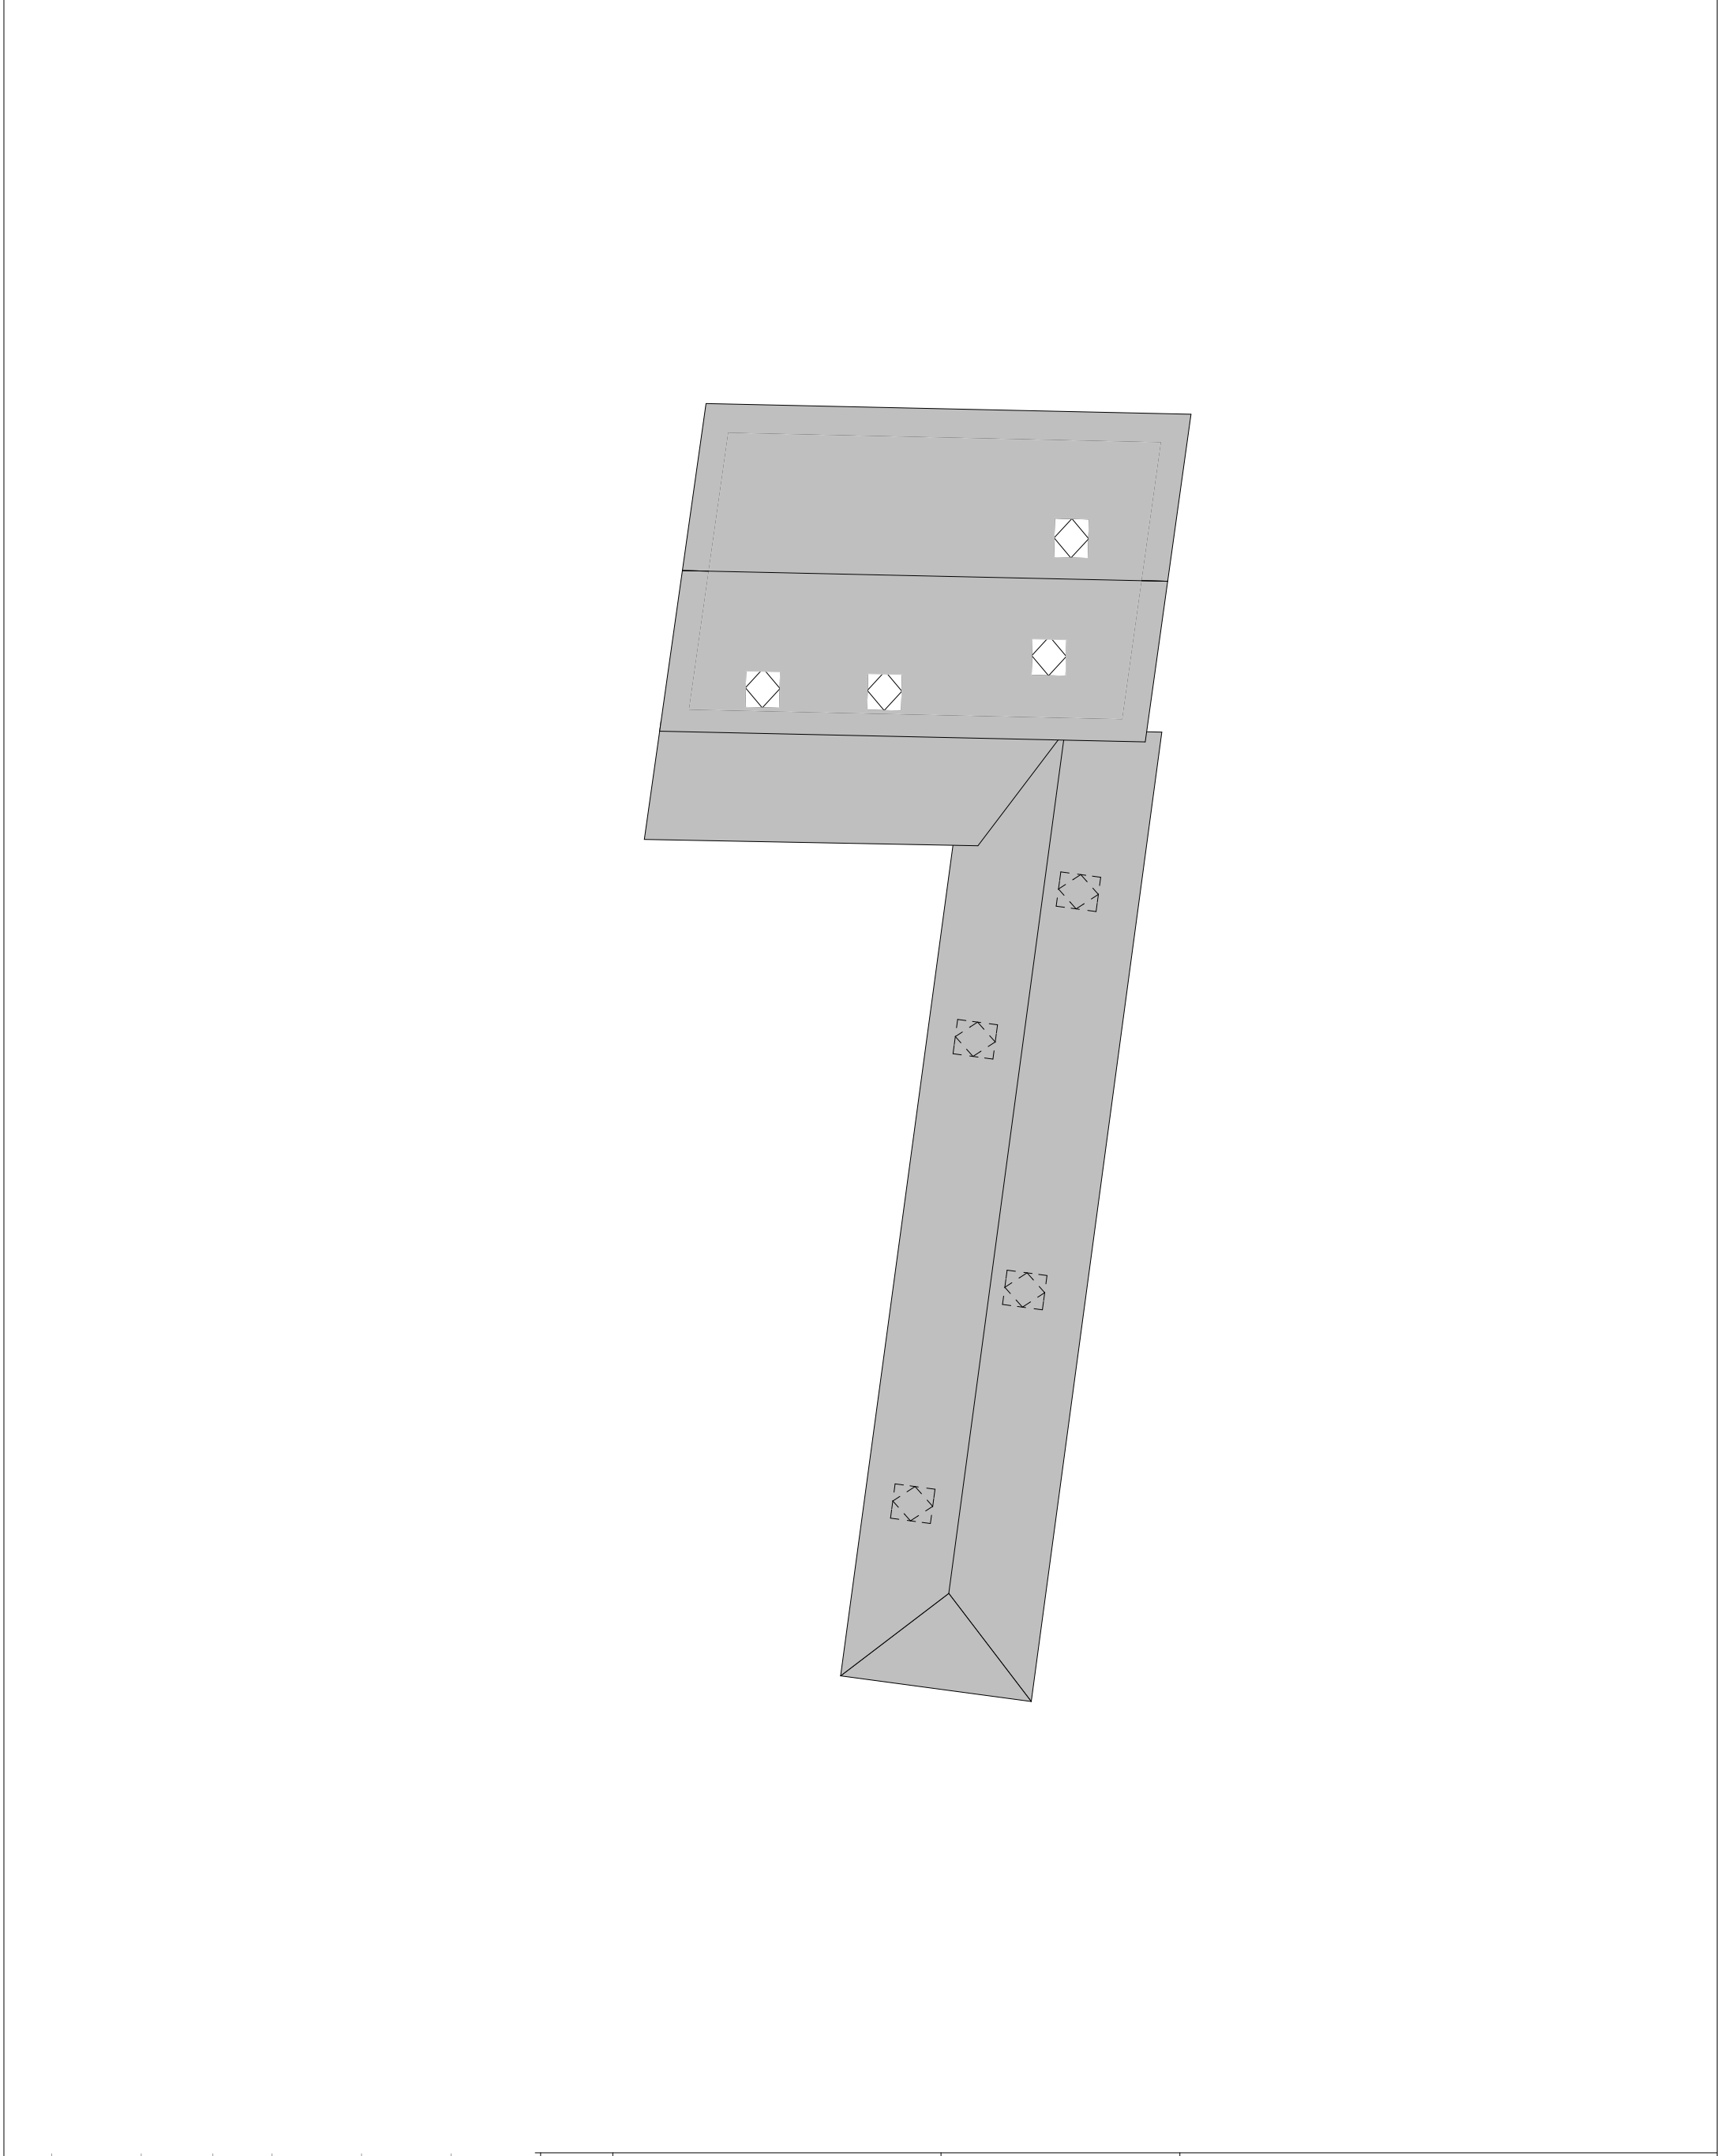


[illegible]

Status	Purpose of Issue Proposed Plans	Issue Date Date printed 28/11/2017	Layout Title Proposed Roof A3							
Project	Proposed Garage Conversion 39 Havant Road Emsworth	Scales @ A3 1:100	Client Mr & Mrs S O'Hea							
Originator Downland Design Ltd -		Project No. 1721	Drawing Number							
			project	originator	zone	level	type	role	number	rev
			A.02.4							