


6 Pine Court

AVANT BOROUGH  
COUNCIL

04 DEC 2017

RECEIVED

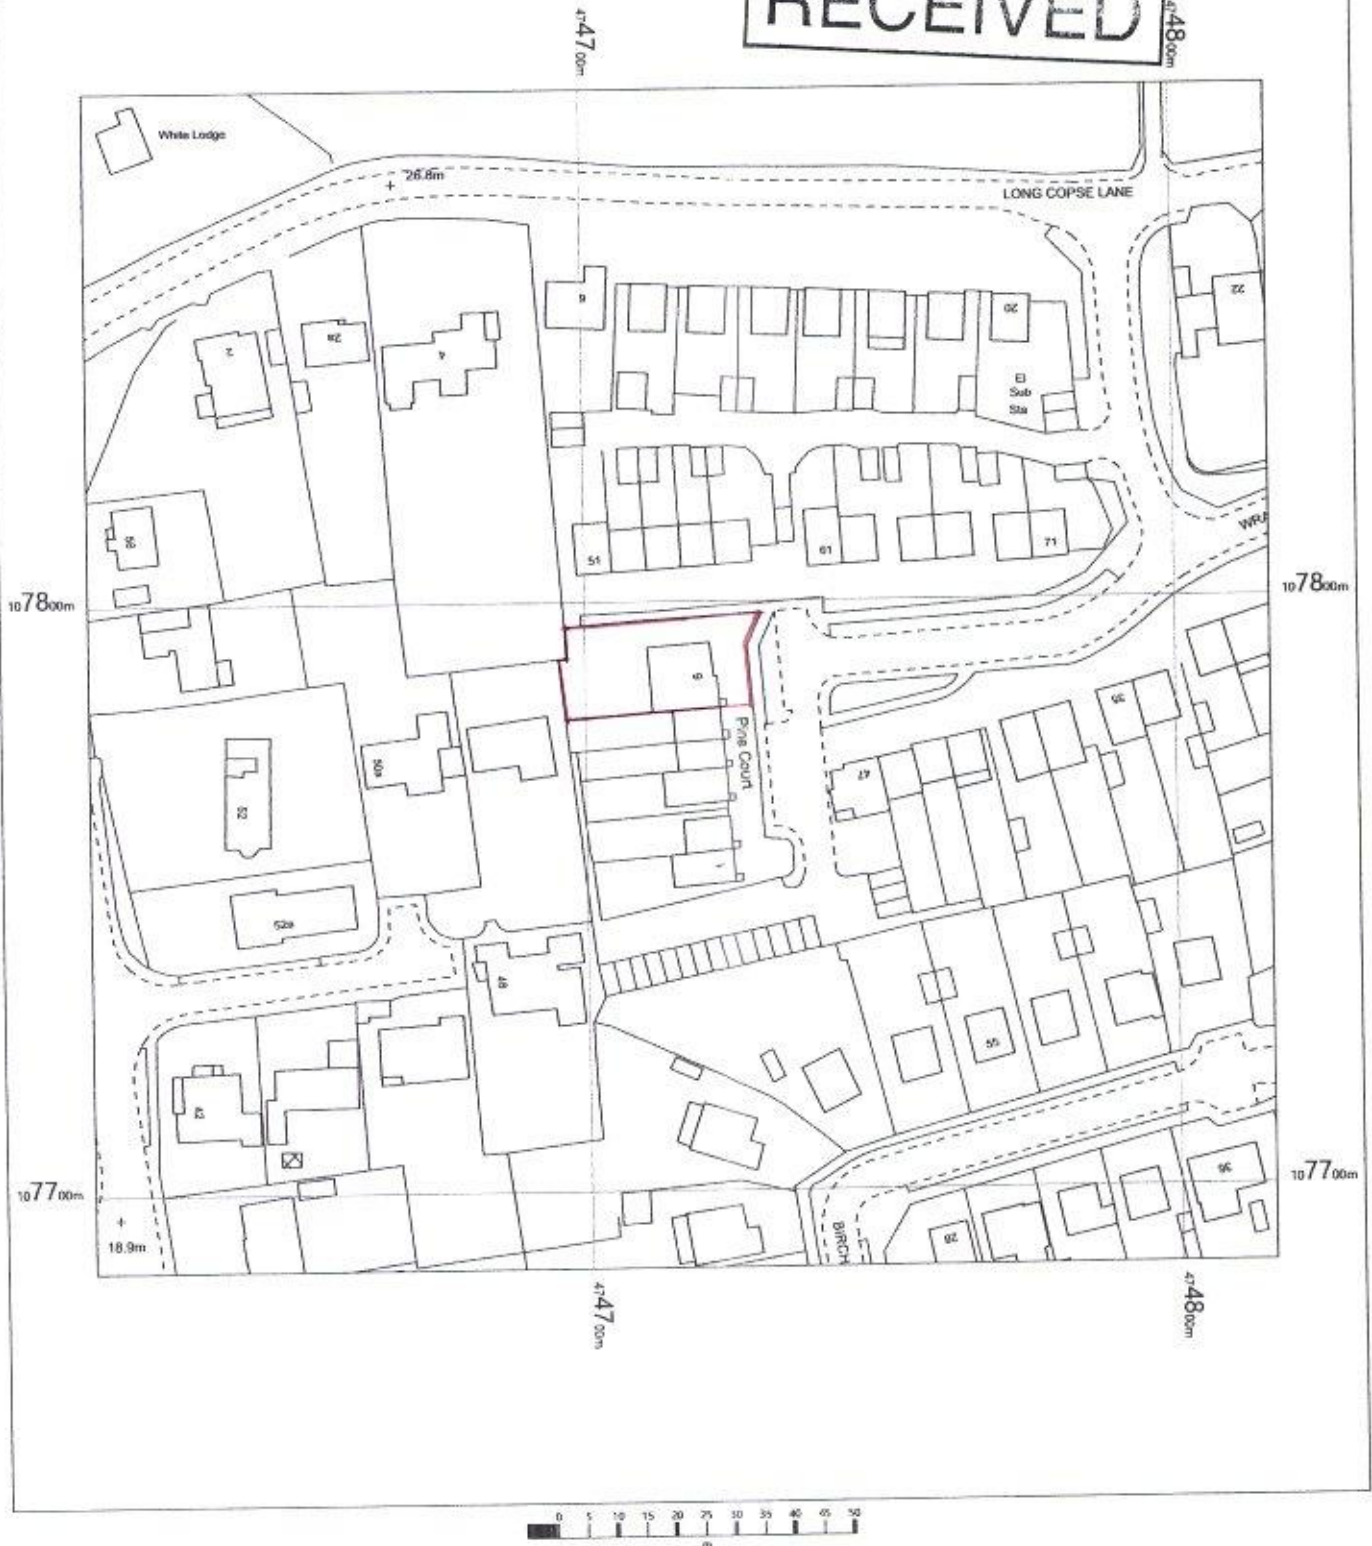

OS MasterMap 1250/2500/10000 scale  
Thursday, November 23, 2017, ID: BLT-00672172  
[www.planningapplicationmaps.co.uk](http://www.planningapplicationmaps.co.uk)

1:1250 scale print at A4, Centre: 474716 E, 107787 N

©Crown Copyright Ordnance Survey. Licence no. 100051661

