
 
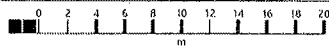


276 Milton Road

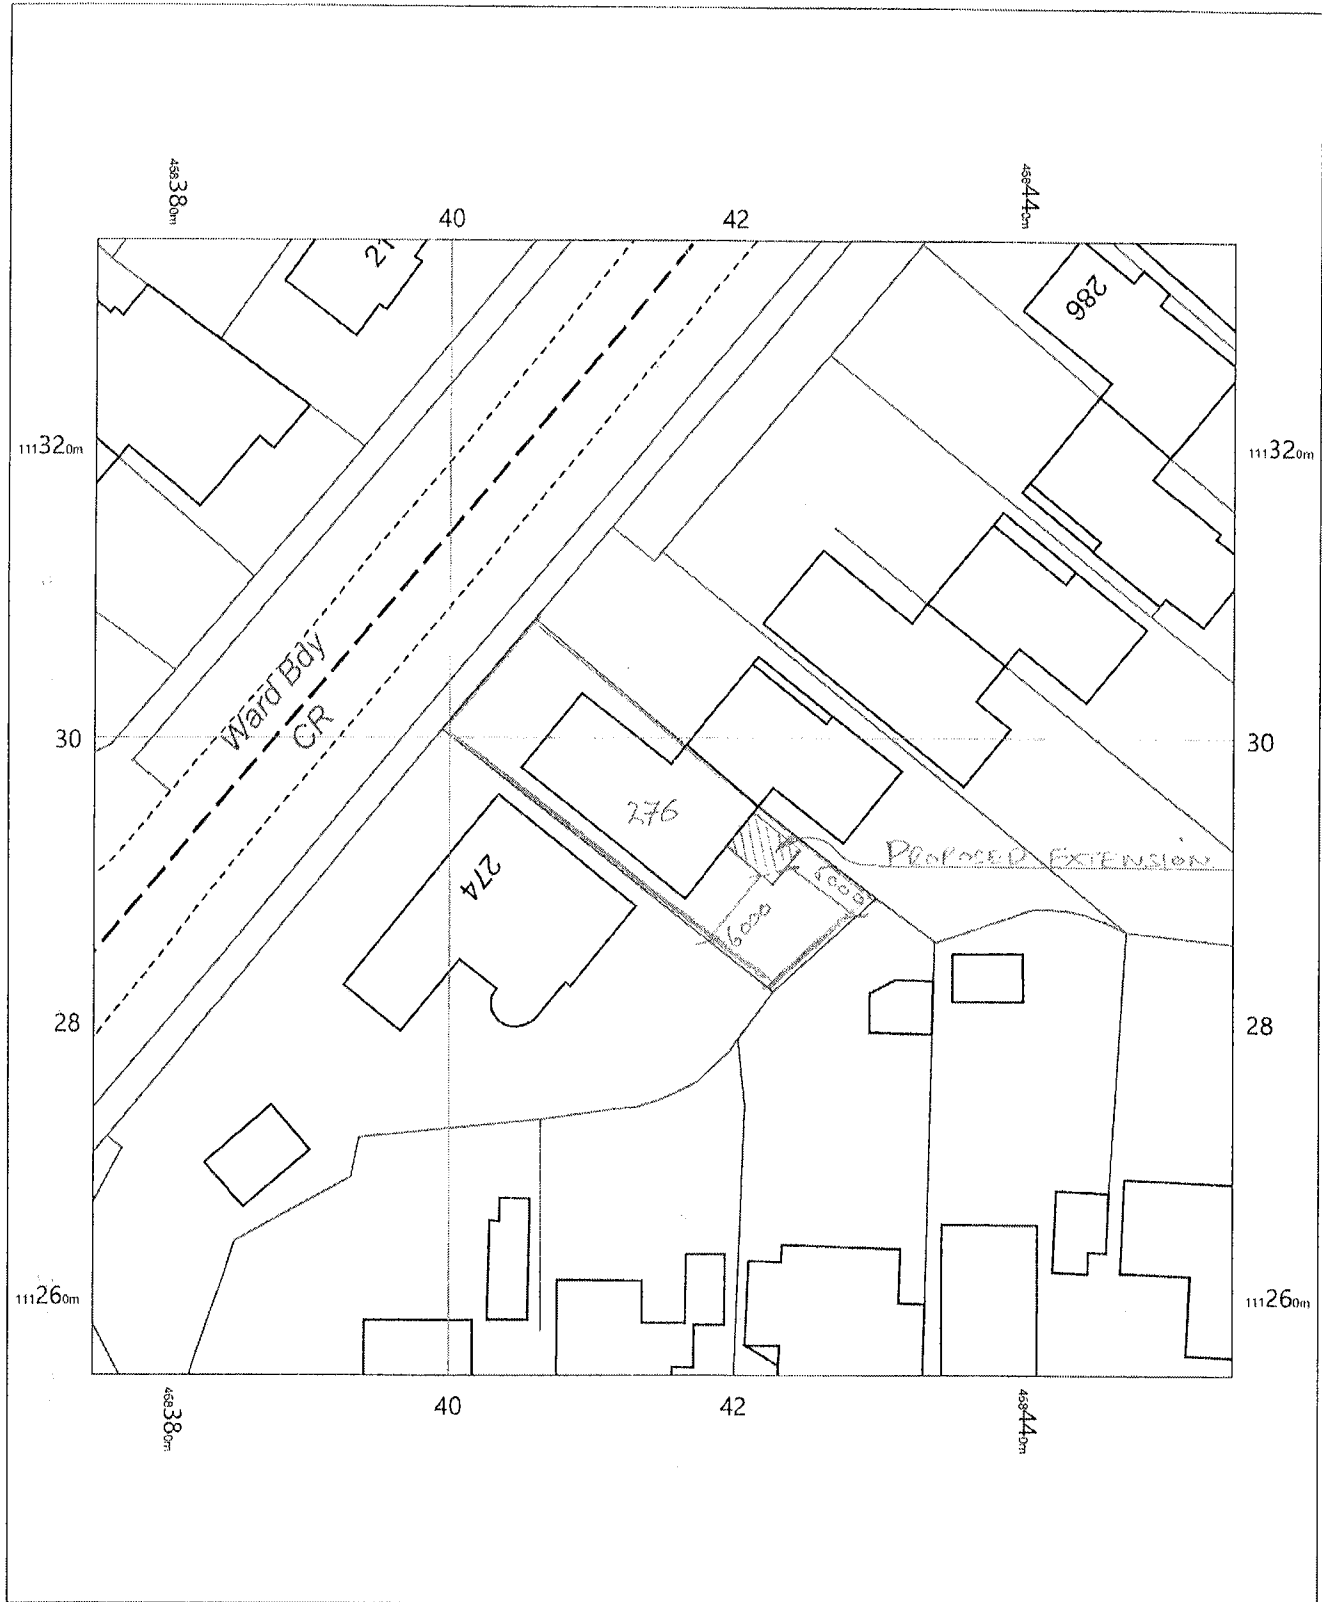

OS MasterMap 1250/2500/10000 scale
Tuesday, July 4, 2017, ID: BLJT-00636784
www.planningapplicationmaps.co.uk

1:500 scale print at A4, Centre: 468415 E, 111295 N

©Crown Copyright Ordnance Survey. Licence no. 100051661

