




1

EXISTING NORTH ELEVATION

1:100

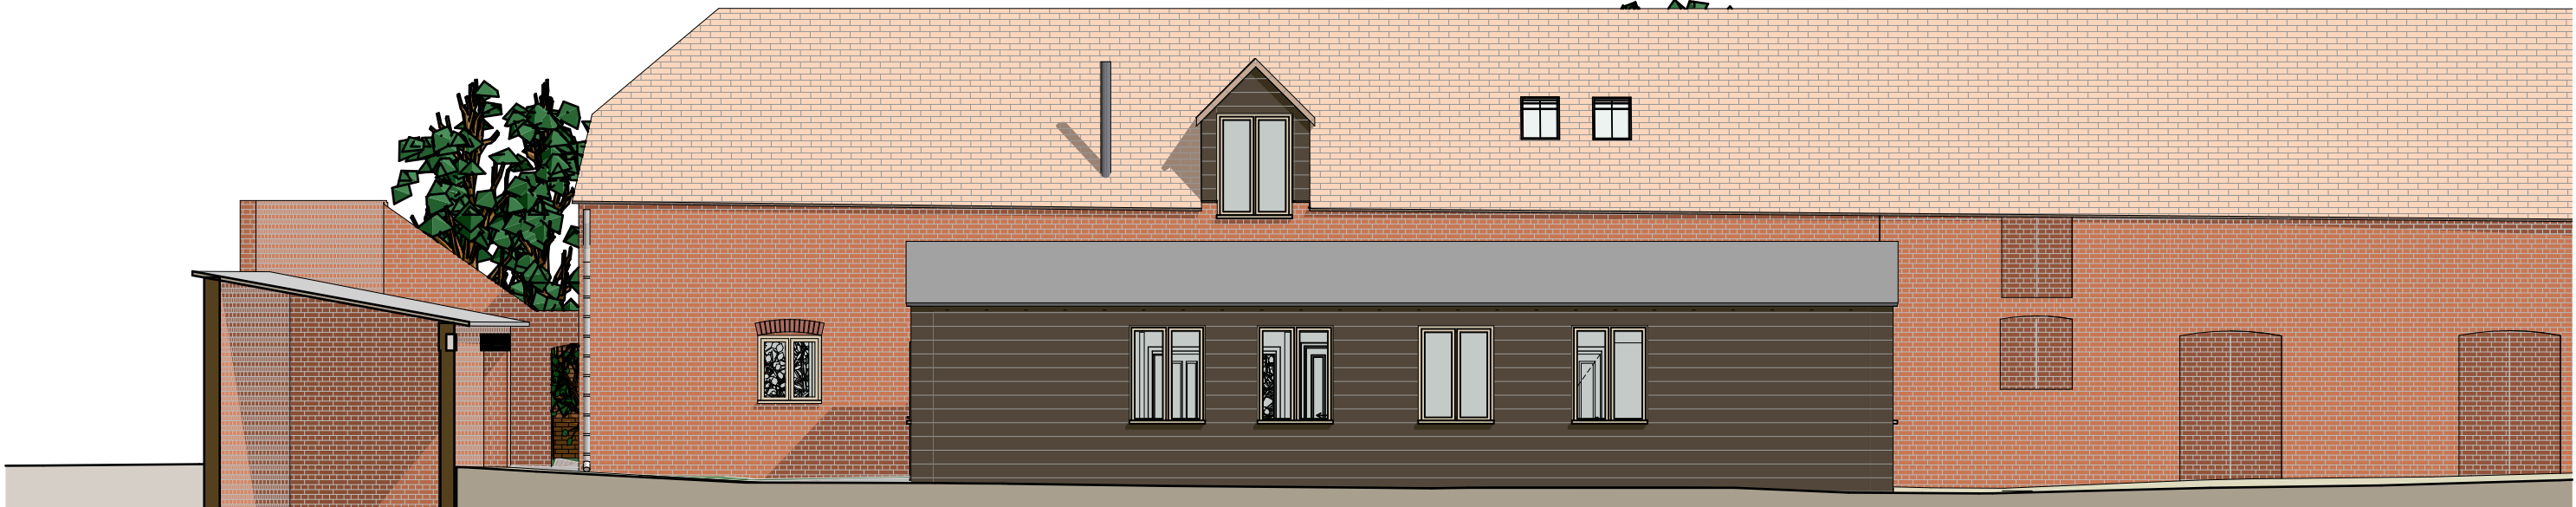

PROPOSED NORTH ELEVATION

1:100