





East (Front) Elevation

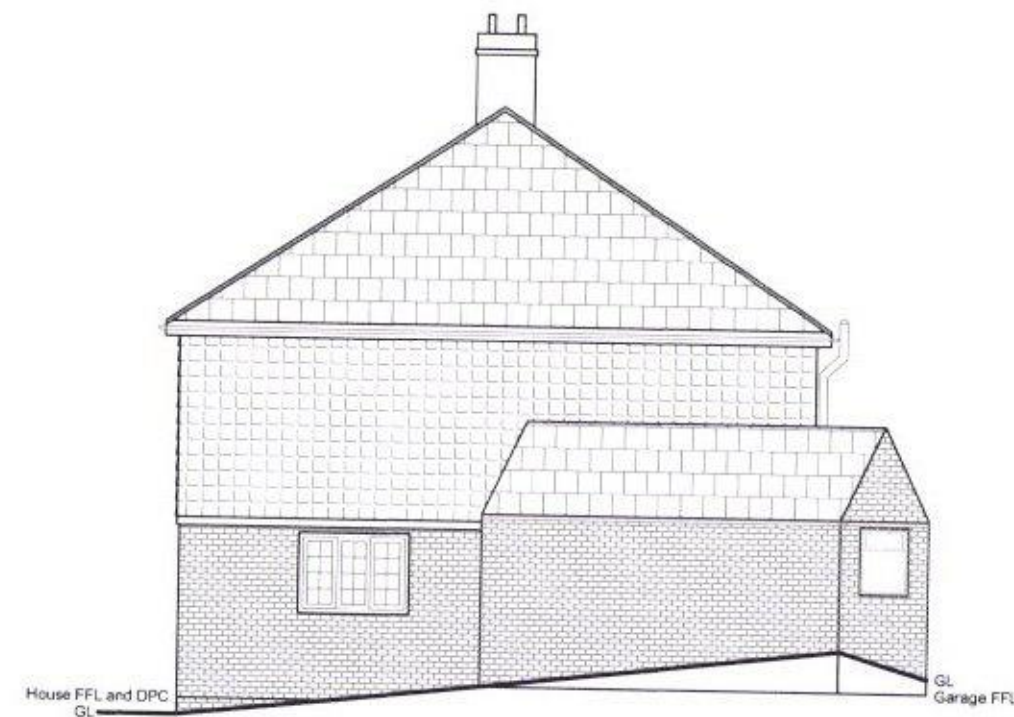

North (Side) Elevation



West (Rear) Elevation

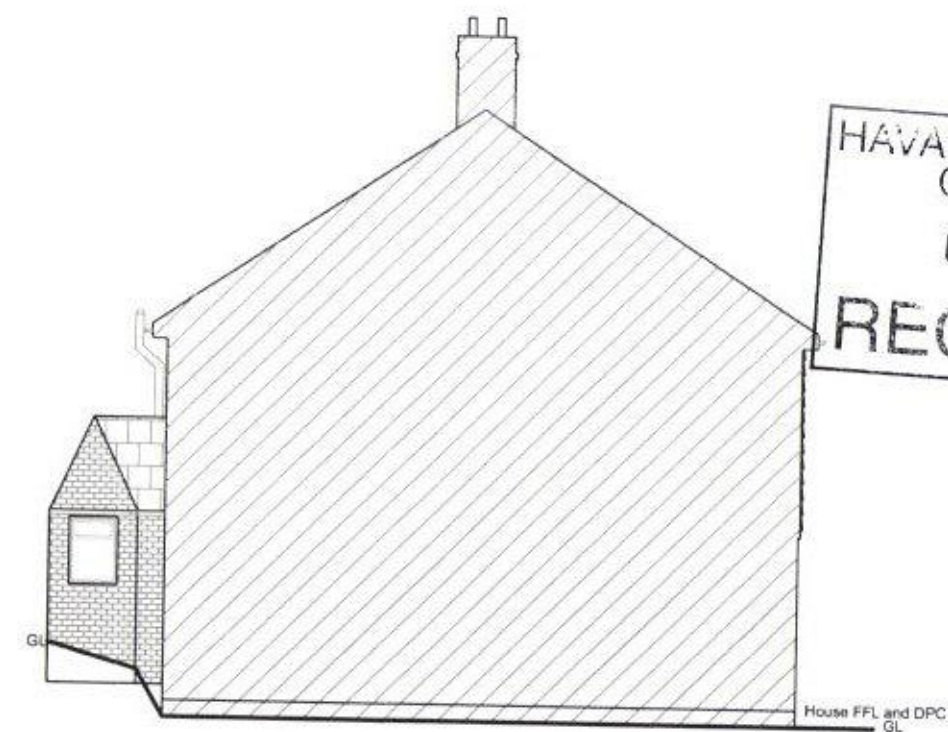

South (Side) Elevation

HAVANT BOROUGH
COUNCIL
02 MAY 2017
RECEIVED

To be read in conjunction with drawings
D1 - D7, structural calculations and
notes to drawing dated 20/4/17

Dwg No.: D5	Rev	Scale: 1:100@A3	Date: 1/03/17
Dwg Title: Elevations - As Existing		 hampshire surveyors.co.uk CHARTERED BUILDING SURVEYORS 17 Wellsworth Lane, Rowlands Castle Hampshire PO9 6BX Tel/Fax: 023 9241 3995 Mob: 07831 856965 E: enquiries@hampshiresurveyors.co.uk	
Project: Rear Extension and Alterations 11 Fortunes Way Havant PO9 3LX			