
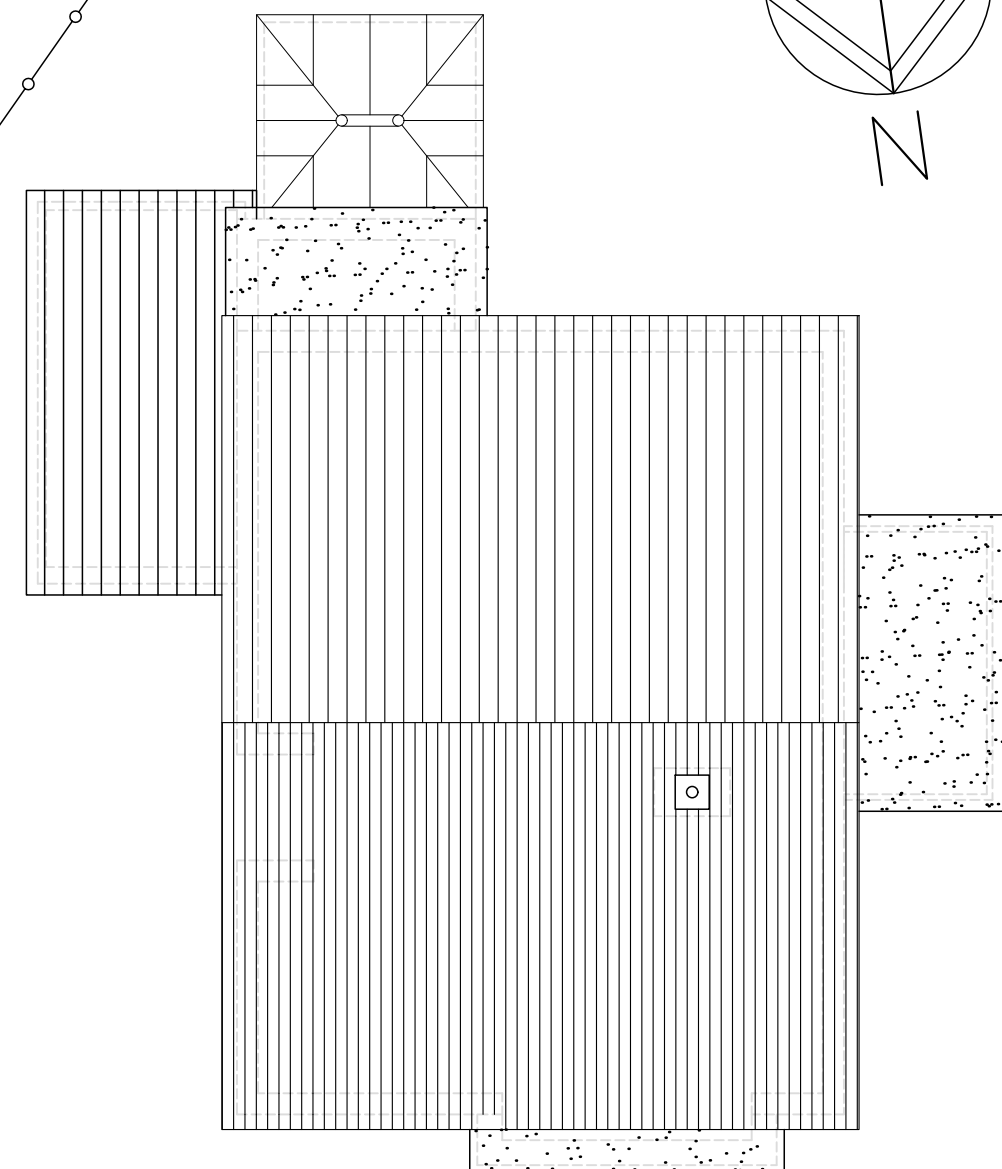
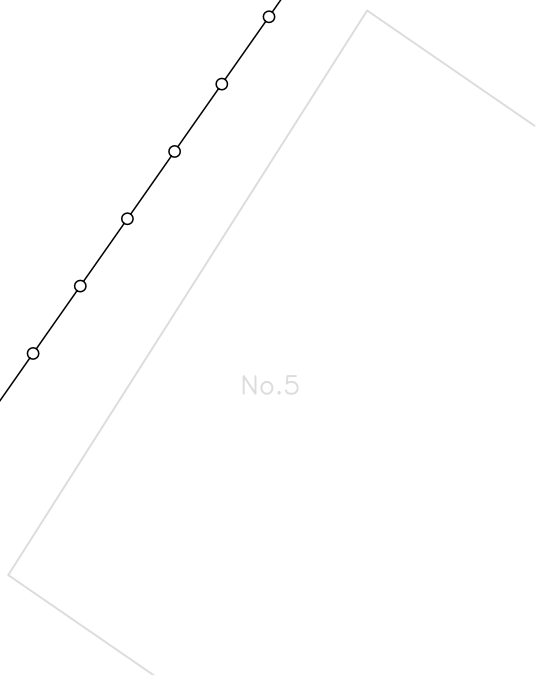
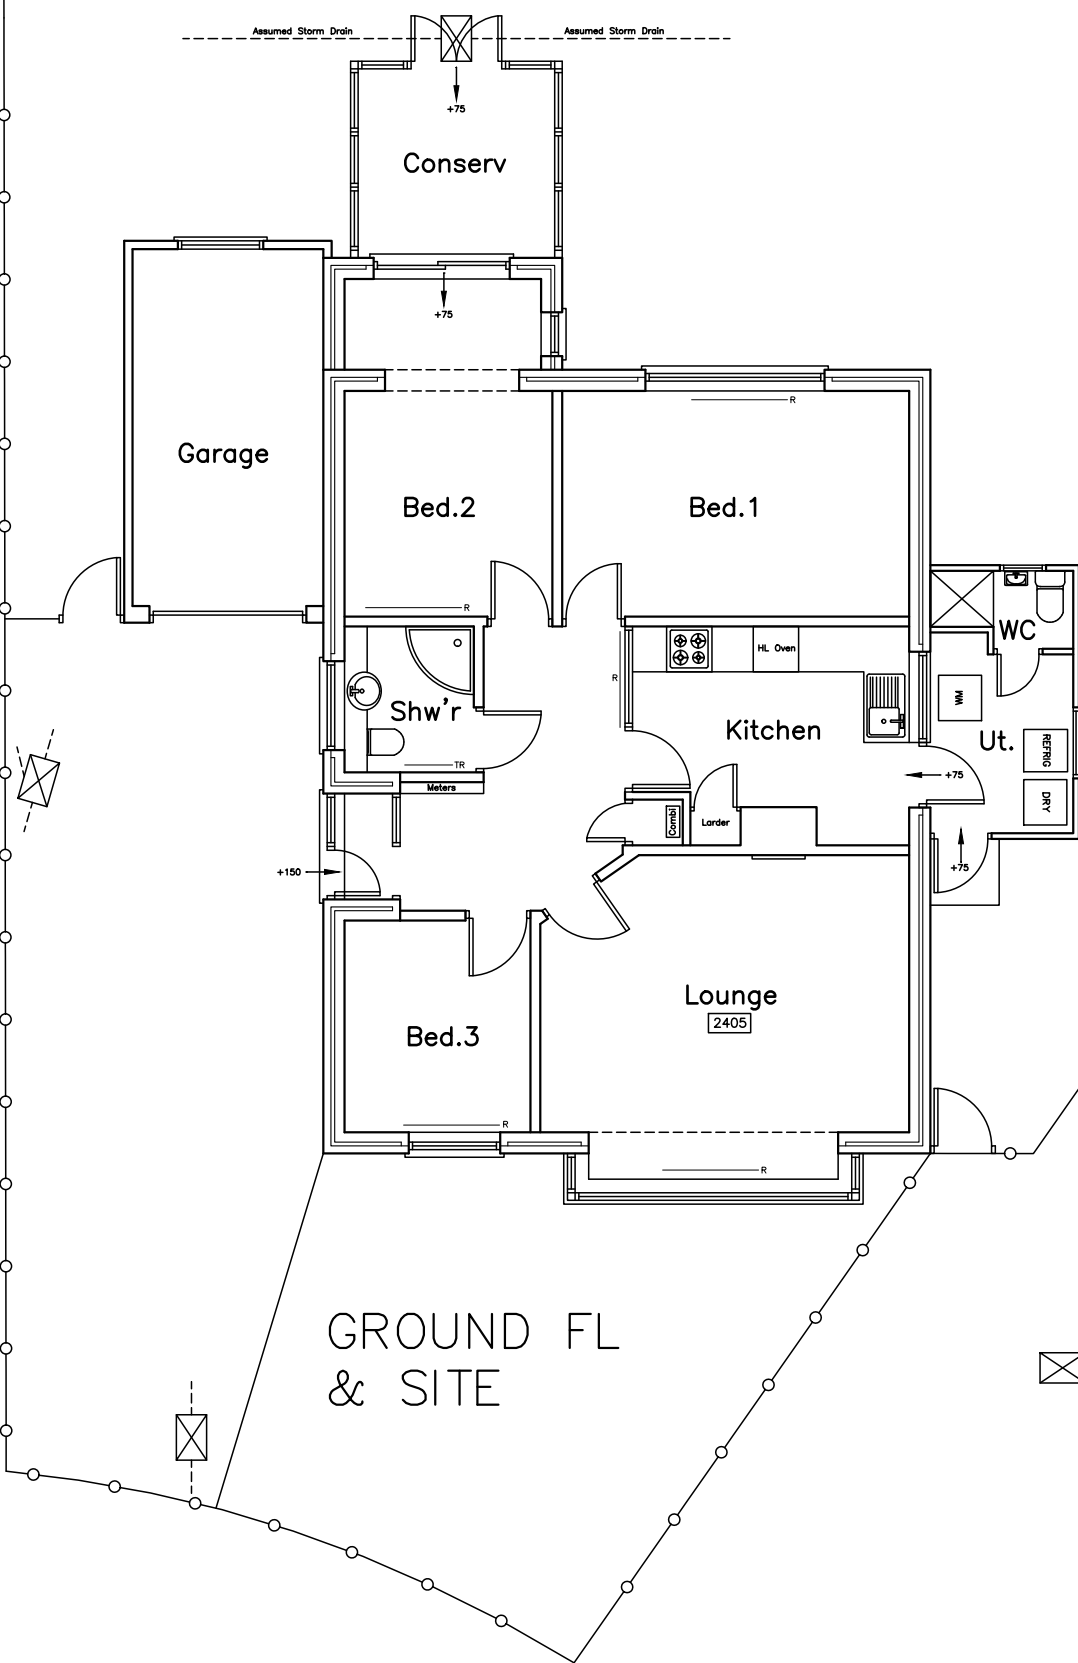


4 Wardens Close
Hayling Island
PO11 0QY

SURVEY PLANS

Revisions
A.

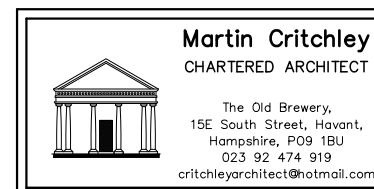

Scale A3 = 1:100
Drawn SAR
Date 22/09/17

17096-201⁰

metres

10

20

30

40