



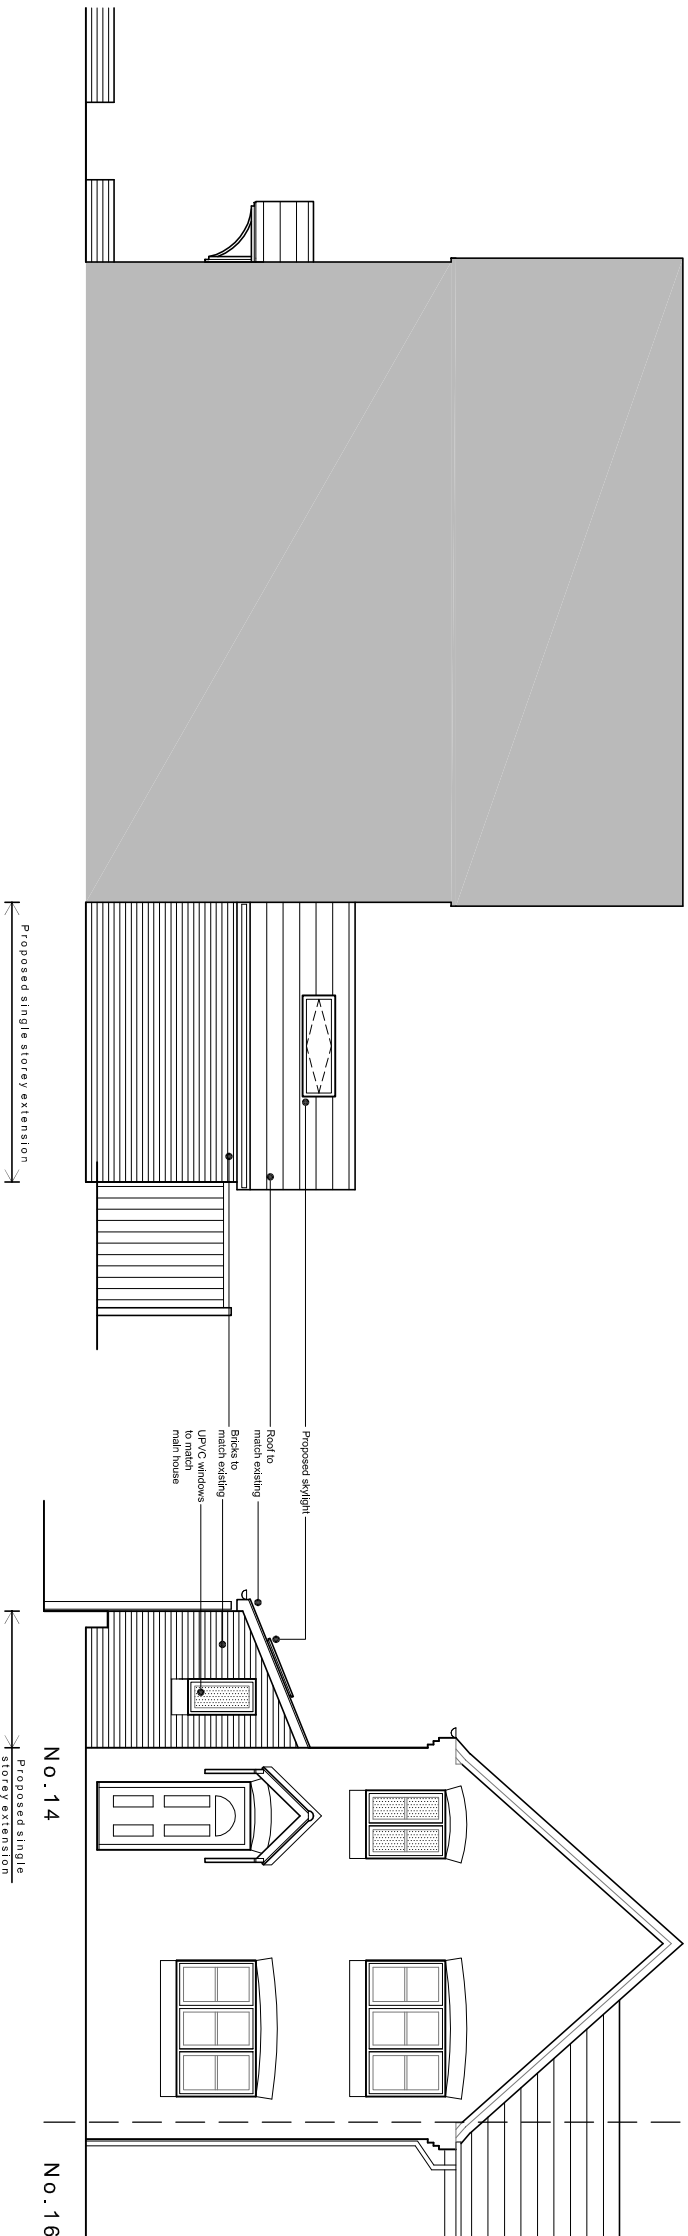


North (side) elevation

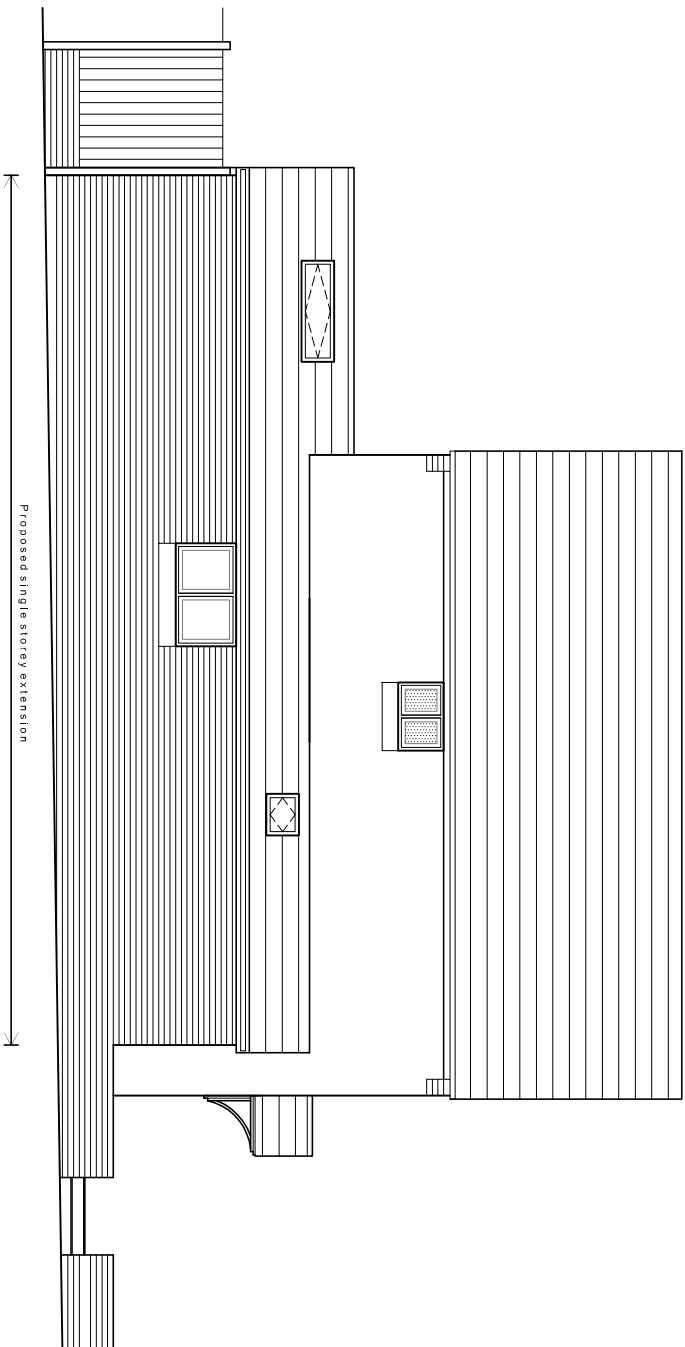


South (rear) elevation


Proposed elevations scale 1:100

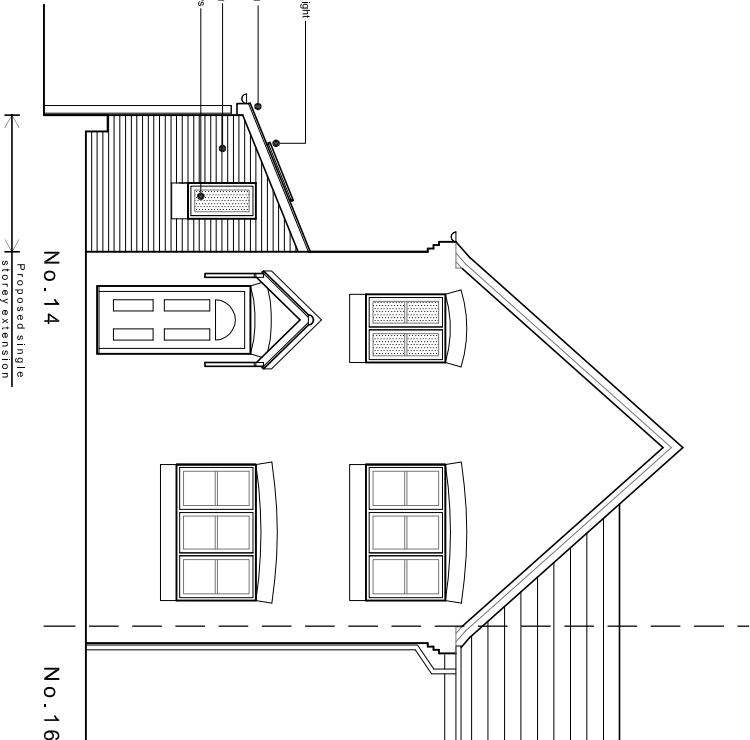

East (front) elevation

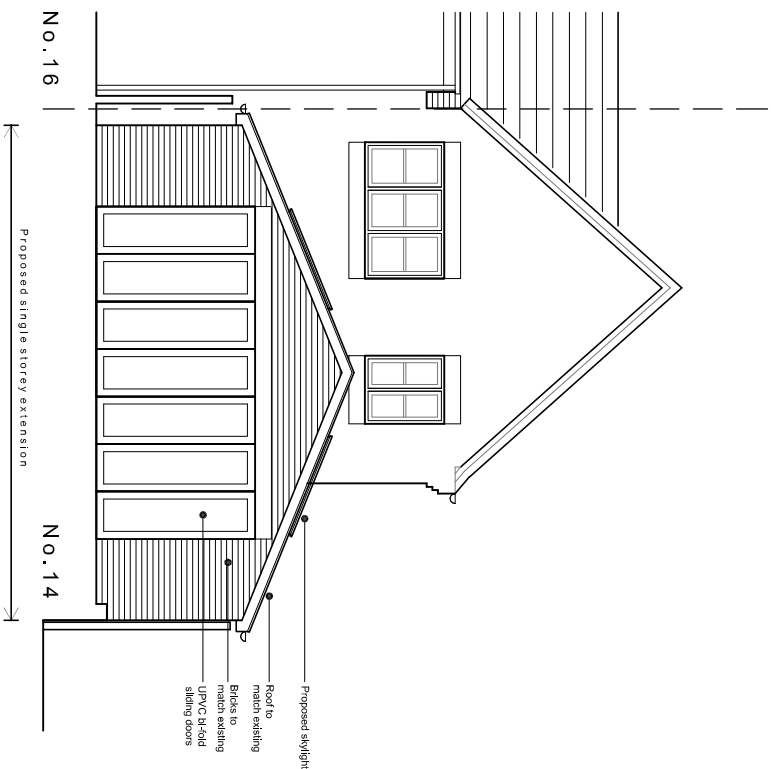

West (side) elevation

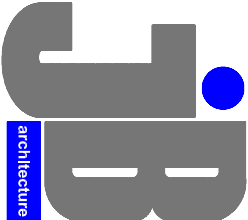

JIMMY BESSANT ARCHITECTURE
TEL: 01243 373620 M: 07769904282
E: jimmy@jb-architecture.co.uk
Web: www.jb-architecture.co.uk

For
MR & MRS LAVOUS
Project
**PROPOSED REAR/SIDE EXTENSION
AT 14 CAMELLA CLOSE,
DENVILLES
PO9 2FQ**

Title
PROPOSED ELEVATIONS

Date	Drawn	Scale	Checked
JAN 2017	JB	1:100 @ A3	-
Job Number	Drawing Number	Revision	
PL1016	49		