

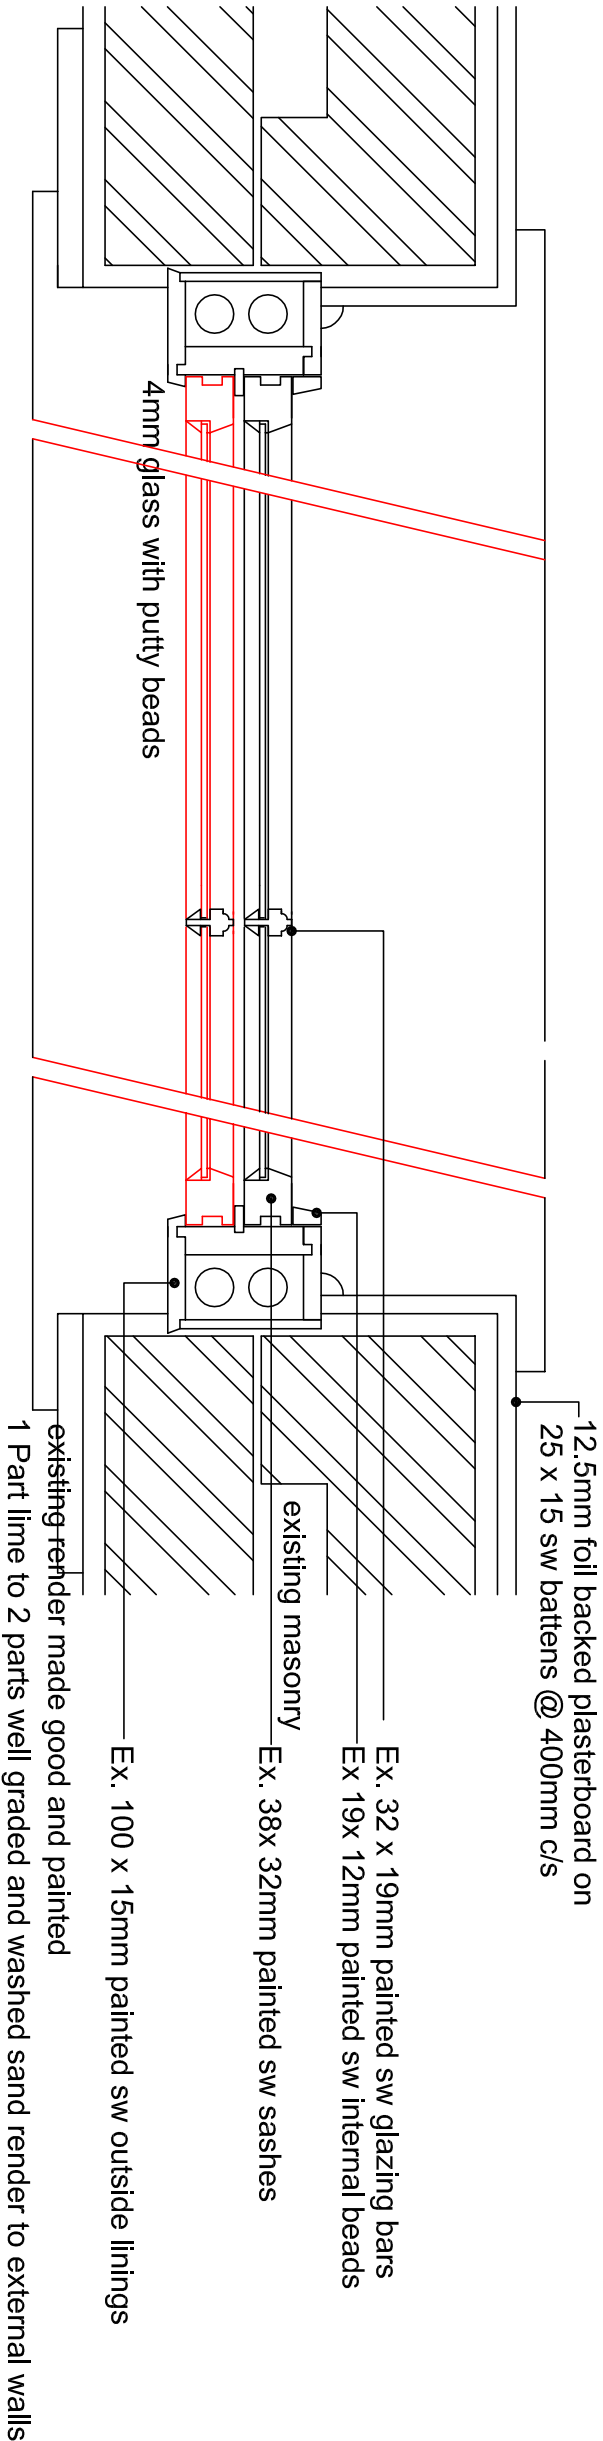


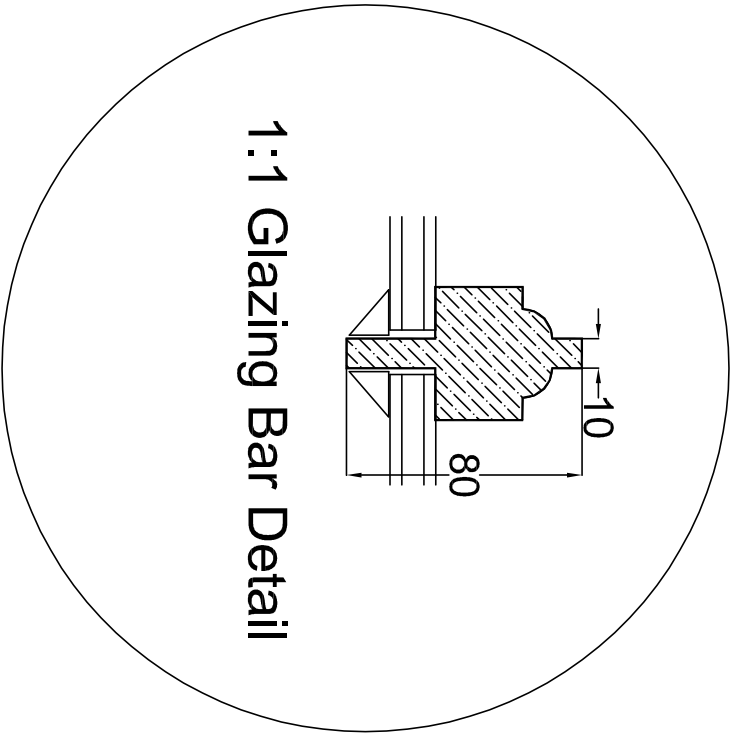

Detail A

SASH WINDOW PLAN DETAILS

White Painted sw

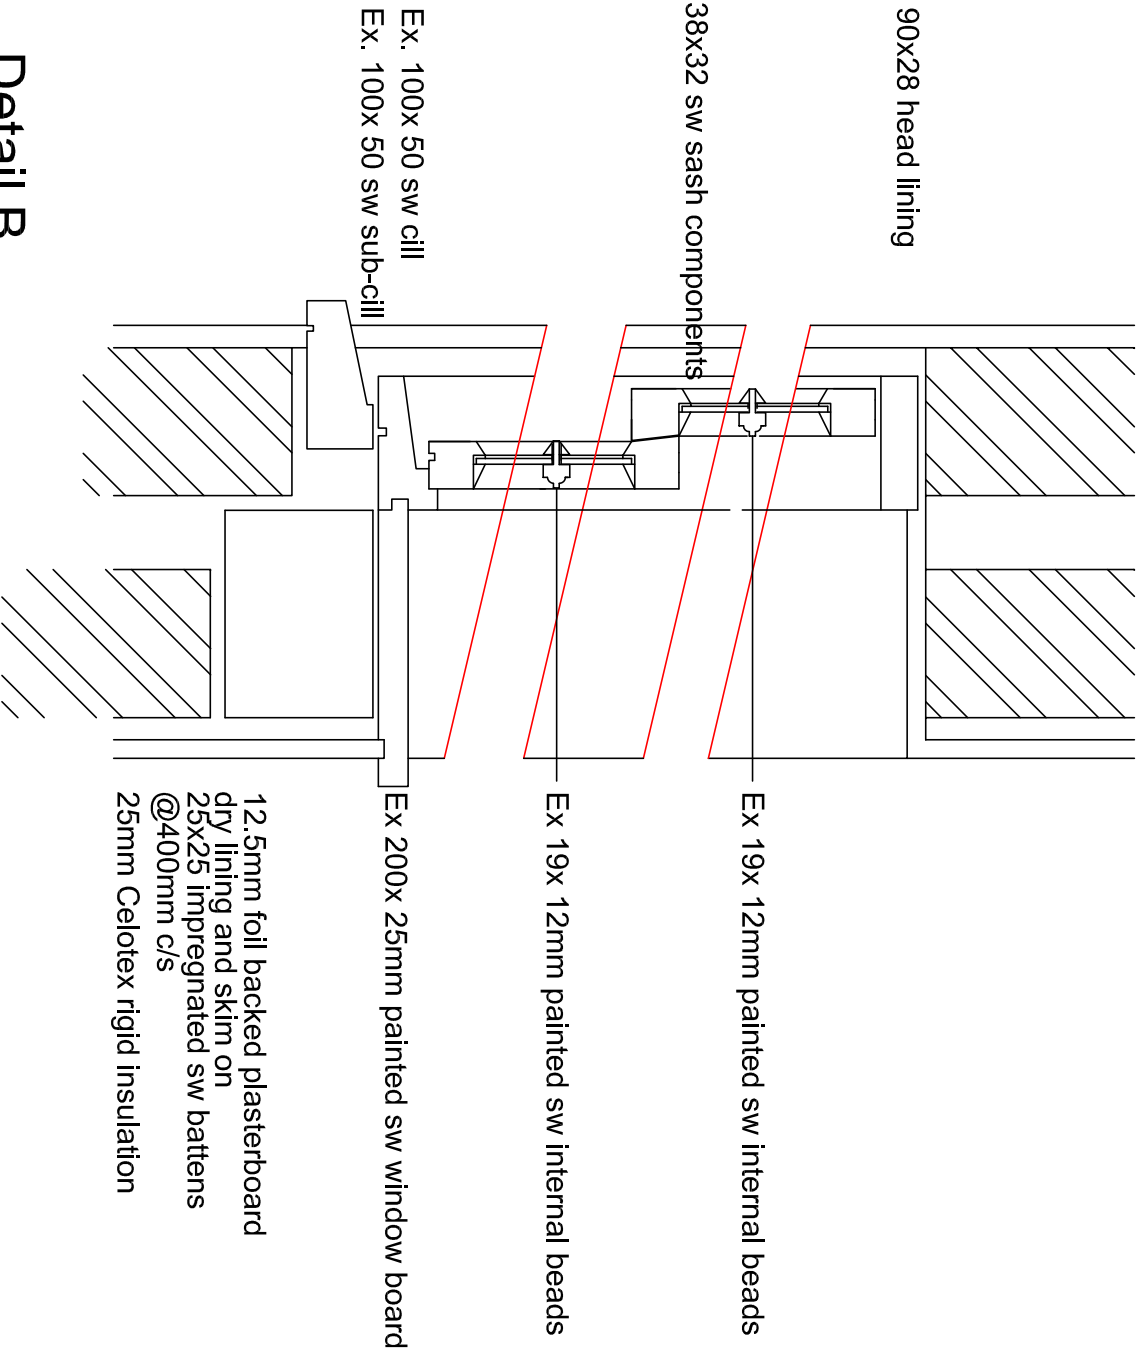

SCALE	TITLE
1/5	Conversion Works
DATE	
July 2017	11, East Street - Havant
DETAIL	Window Details 2
AUTHOR	DRAWING No
PG	15/45/W07

CONTRACTOR MUST CHECK ALL DIMENSIONS ON SITE ONLY TO BE USED FOR INFORMATION PURPOSES ONLY. DIMENSIONS MUST BE REPORTED TO THE ARCHITECT BEFORE PROCEEDING.

© COPYRIGHT

A	B	C	D	E	F	G	H
J	K	L	M	N	O	P	
S	T	U	V	X	Y	Z	

PETER GALLOWAY PARTNERSHIP



ARCHITECTS

HAVANT, HAMPSHIRE PO9 1AQ
TEL: 02392 483153
E-MAIL: peter@pgpartners.co.uk
MOB: 07808 483362