
PROPOSED NEW PARKING AREA

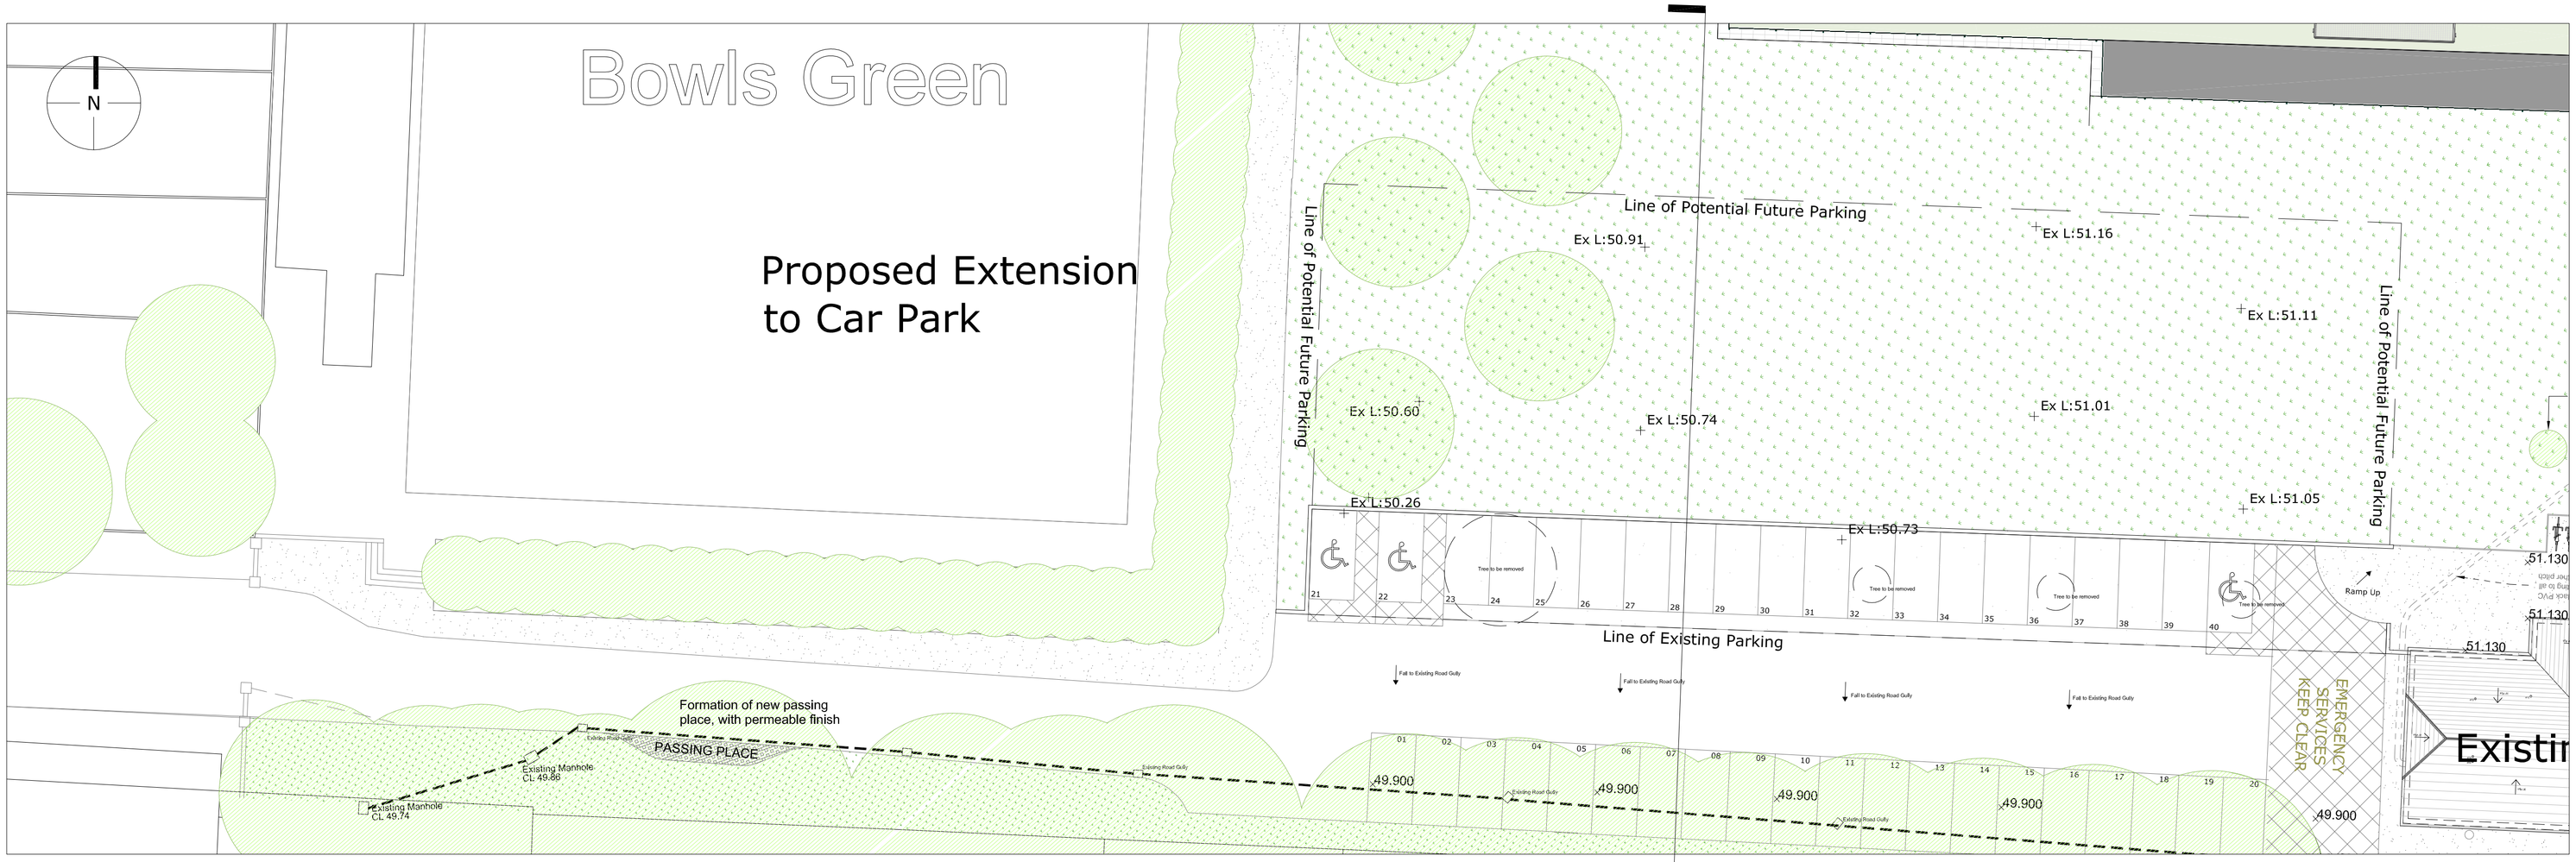


PHOTOS OF EXISTING PARKING AREA








Existing Steel posts and sleepers to be carefully removed and reused as retaining wall for additional parking area

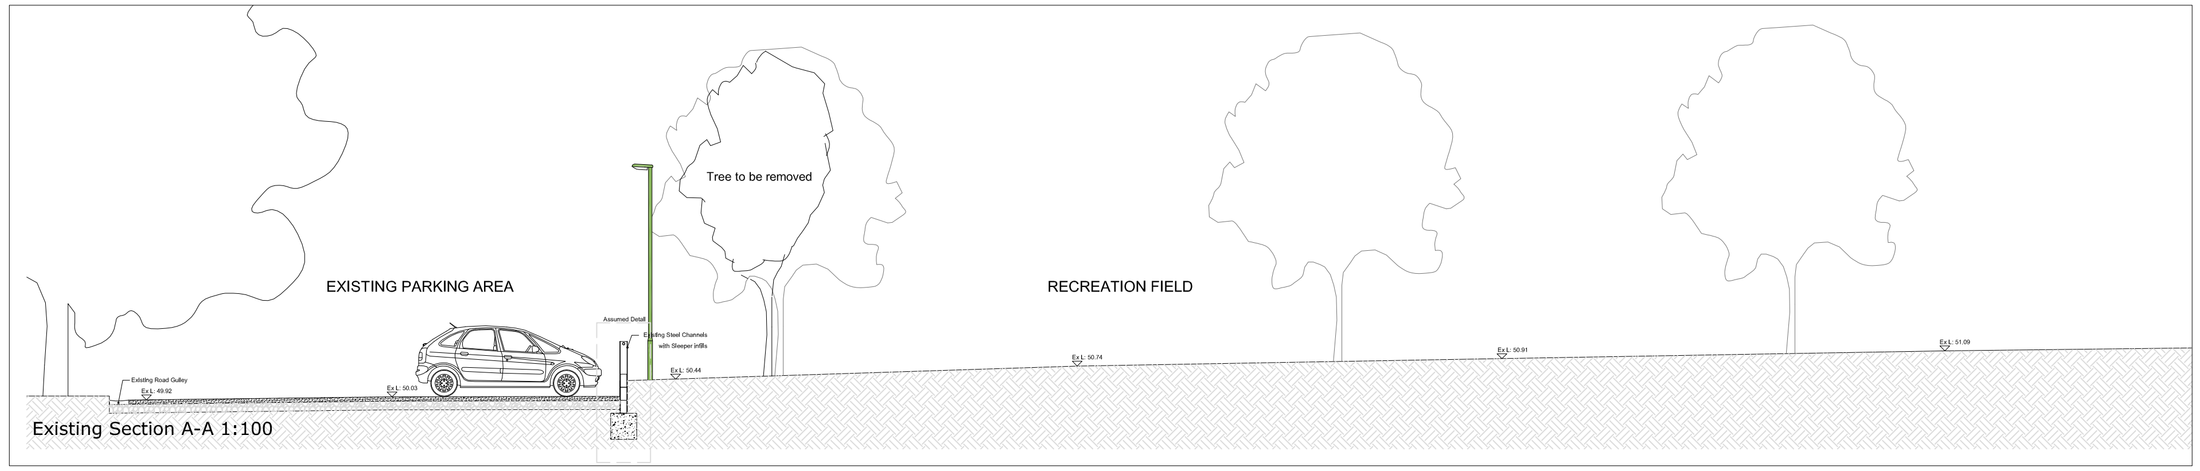

Existing Section A-A 1:100

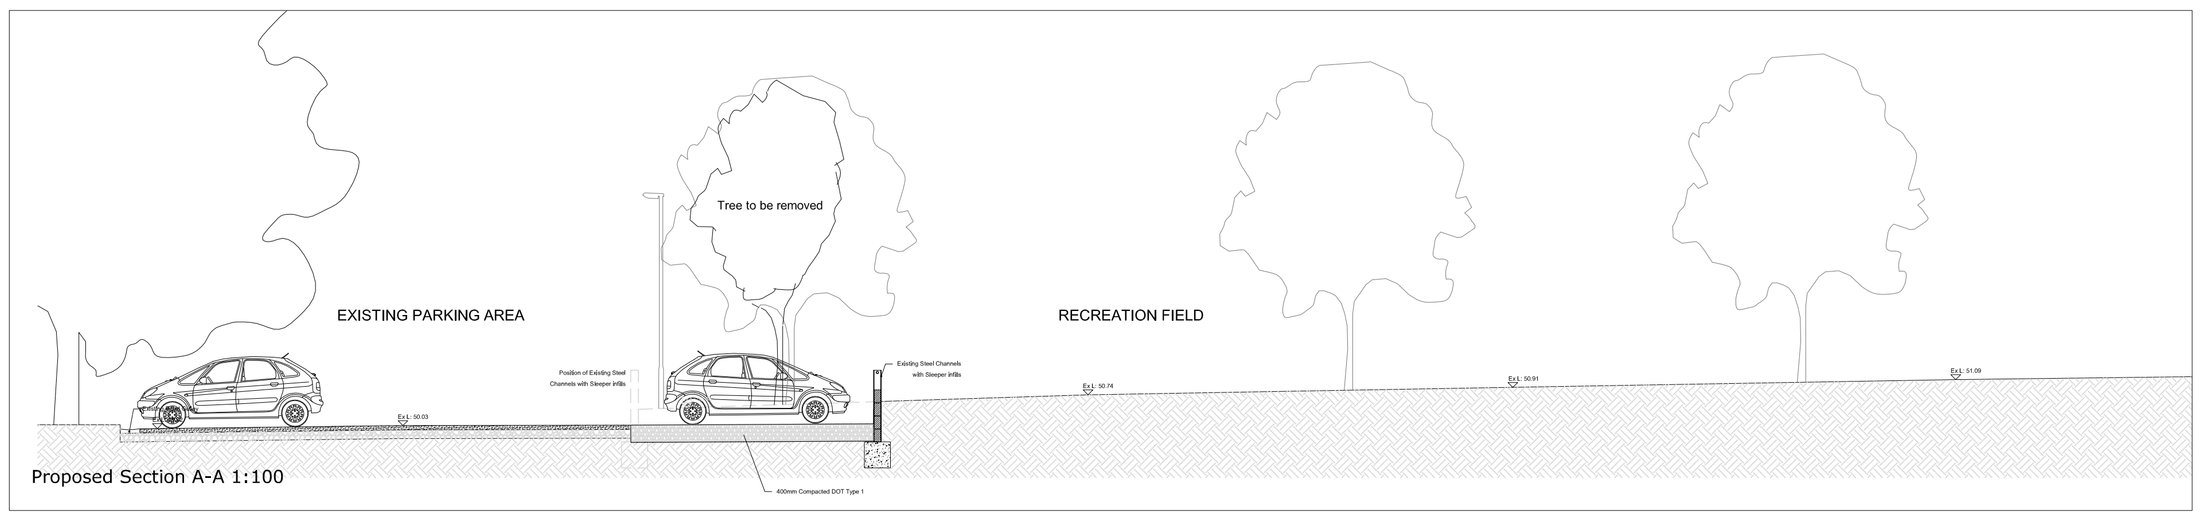

Proposed Section A-A 1:100

notes

this drawing is the copyright of the **pdp architecture llp** and must not be reproduced in whole or part or used for the execution of works without their permission.

all dimensions to be checked on site prior to commencement of construction works and the architect notified of any discrepancy.

figured dimensions are to be used in preference to scaled dimensions.

no deviation from this drawing will be permitted without prior consent of the architect.

all drawings are prepared subject to a full measured and structural survey of the buildings and site.

all structural work is subject to the appointment of a structural engineer to confirm and agree the structural proposals.

os promap licence no. 100020449.

health & safety:
exceptional risks involving specific methods of consruction or exceptional maintenance issues:

NO SIGNIFICANT RISK

scale width 50 mm @ a1 - 25 mm @ a3

revision	notes	date	drawn	checked
A	Sewer Added Surface materials altered	15.09.16	SJW	
B	Car Park surfaces amended for Value engineering purposes	04.11.16	SJW	
C	Sections amended for VE purposes	14.11.16	SJW	
D	Car Park Design Amended	06.01.17	SJW	

client

PLANNING

pdp architecture llp

chartered architects town planning
interior design consultants

2 beechworth road havant
hampshire po9 1ax
tel 023 9248 1100
fax 023 9247 5050
email pdp@pdp-architects.co.uk

www.pdp-architects.co.uk

project	Extensions and Rennovations to Front Lawn Sports Pavilion Havant
detail	Proposed Expansion to Car Park
drawn	SJW
checked	
date	Aug 16
status	Planning
a1 scale	1:200
a3 scale	1:400
	27973-150
rev	D